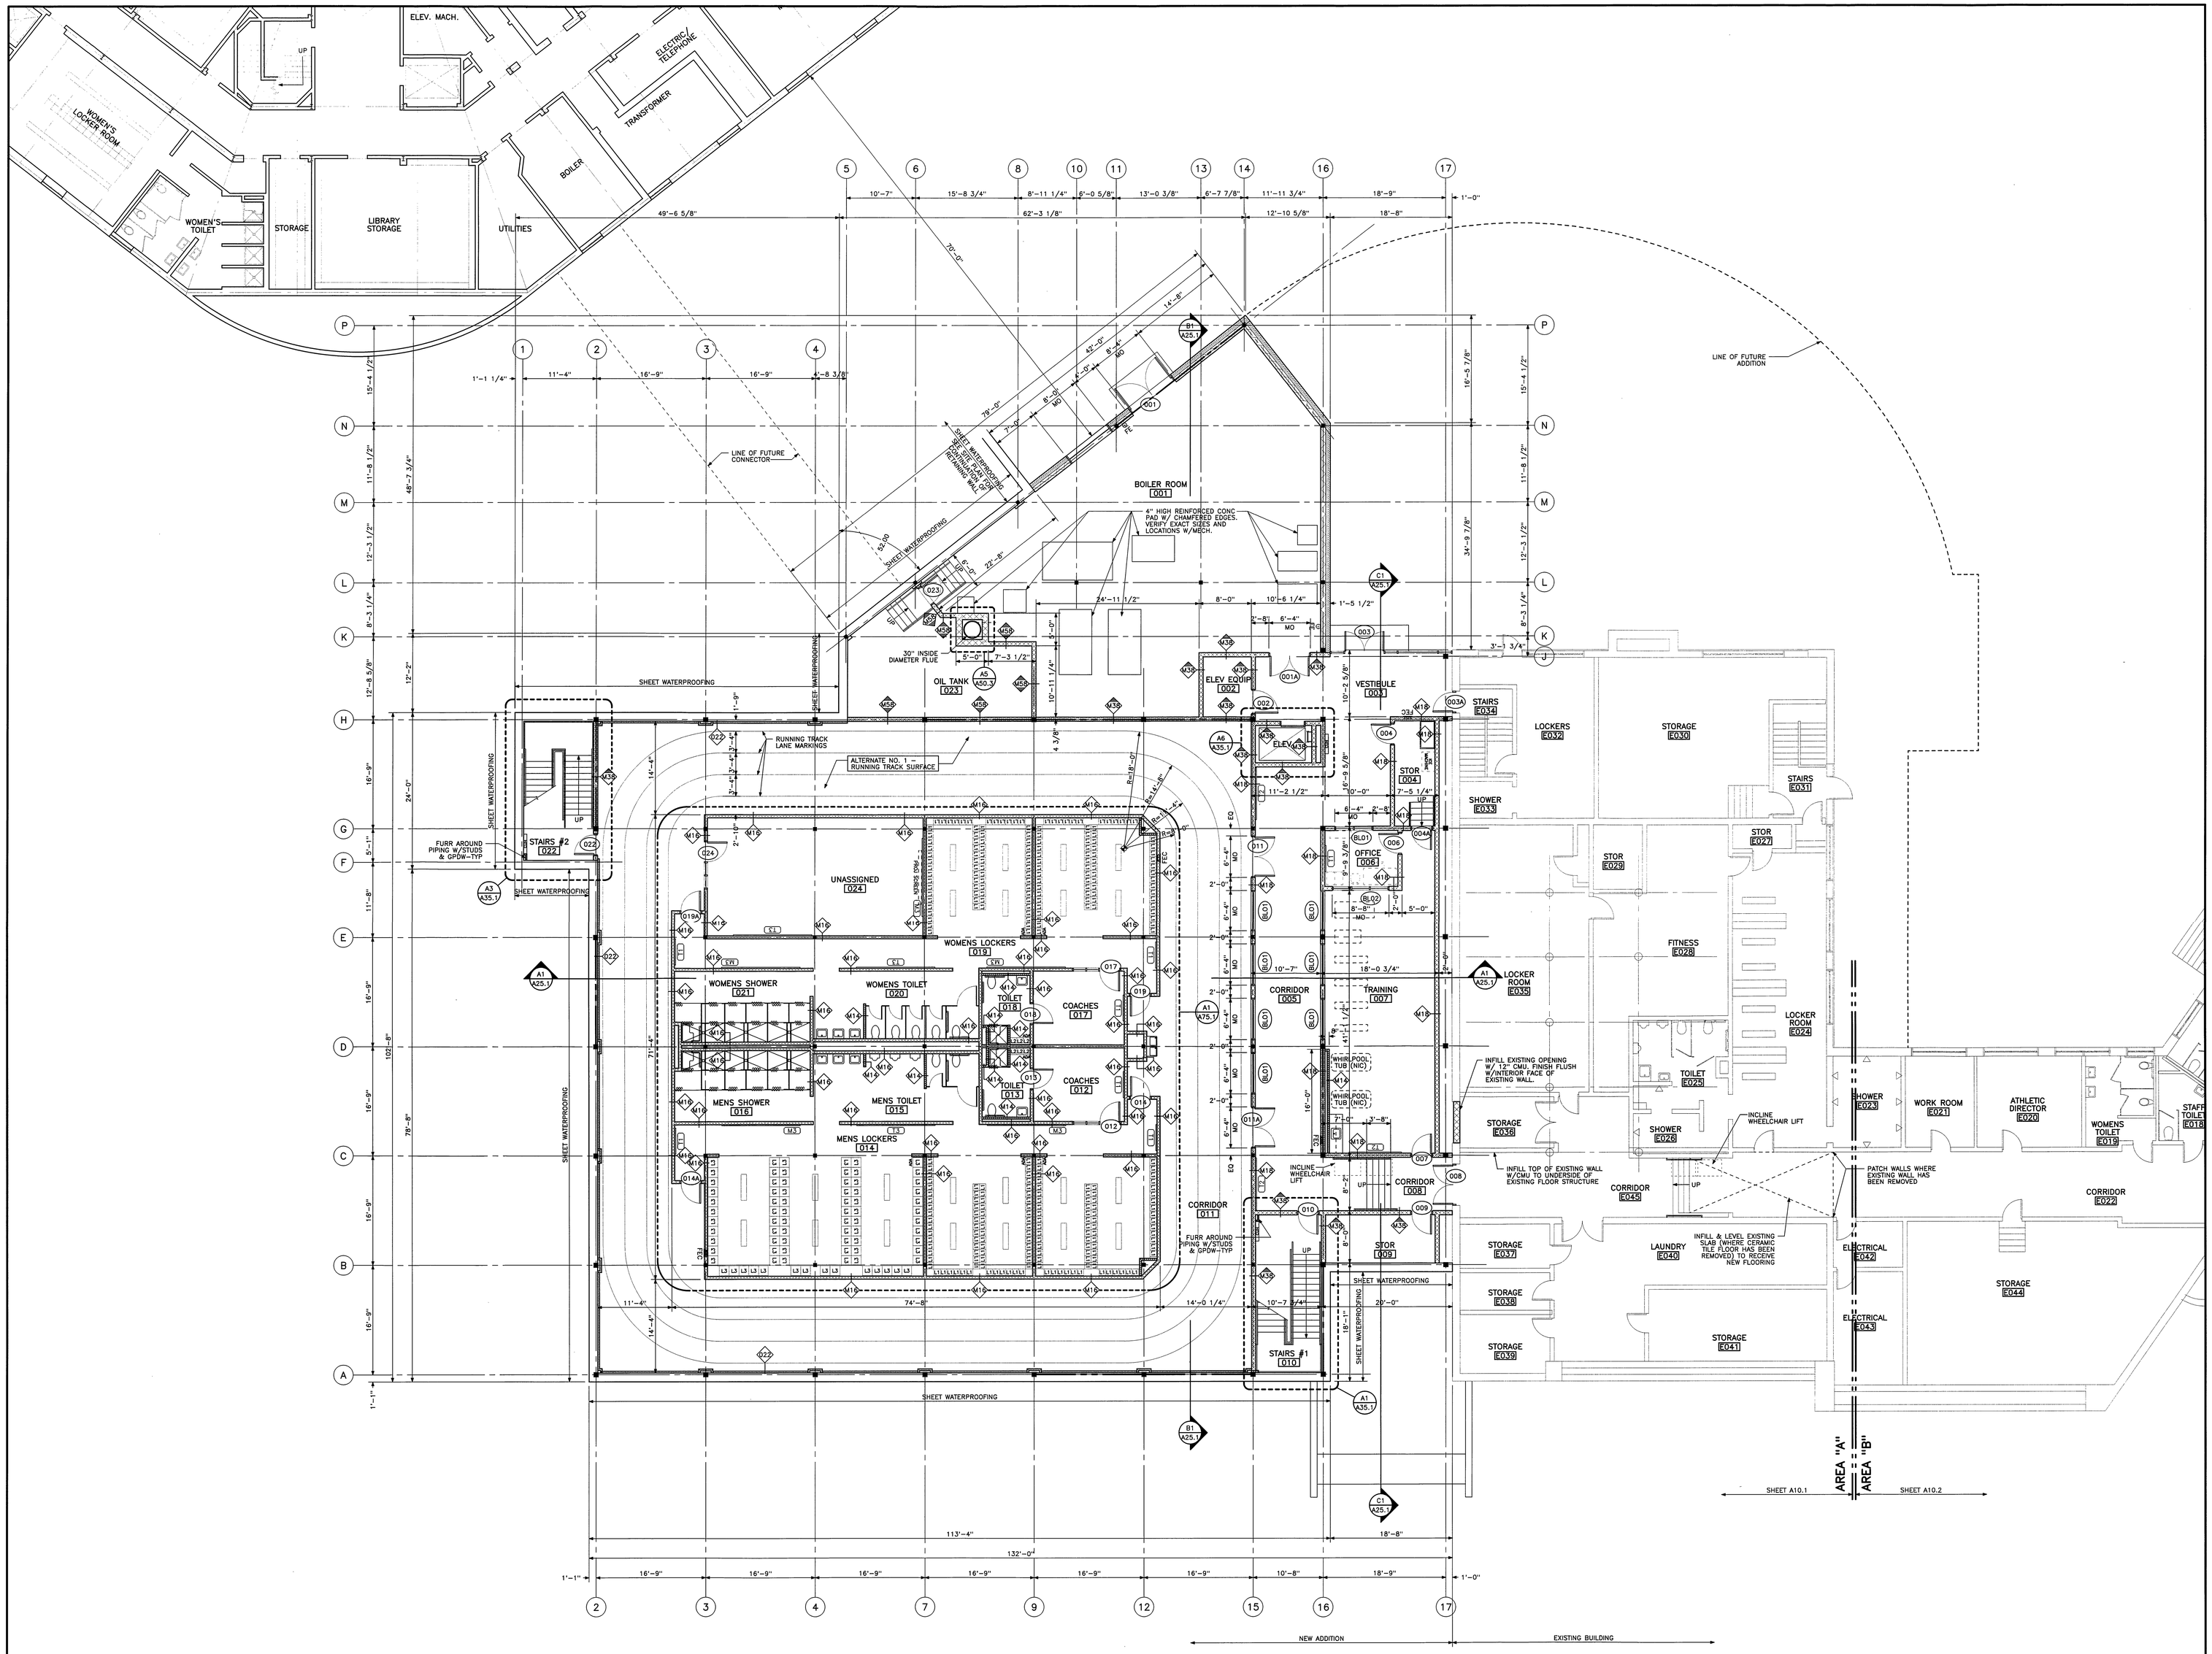

Architects + Engineers

HARRIMAN ASSOCIATES

One Auburn Business Park
Auburn, Maine 04210

207.784.3100 tel
207.782.3017 Fax
www.harriman.com

Building communities since 1975

© 2004

Project Title

CHEVERUS HIGH SCHOOL PHASE 3-ADDITIONS & RENOVATIONS

PORTLAND, MAINE

HA Project No. 02103

Key Plan

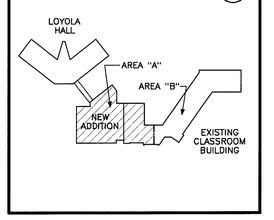

MARKER/TACKBOARD SCHEDULE

CODE	SIZE (H X W)	MATERIAL
M1	4-0 X 4-0	MARKERBOARD
M2	4-0 X 8-0	MARKERBOARD
M3	4-0 X 12-0	MARKERBOARD
M4	4-0 X 16-0	MARKERBOARD
T1	4-0 X 4-0	TACKBOARD
T2	4-0 X 8-0	TACKBOARD
T3	4-0 X 12-0	TACKBOARD
T4	4-0 X 16-0	TACKBOARD

NOTES:

1. MOUNT ALL MARKERBOARDS & TACKBOARDS AT 7'-0" AFF TO TOP OF BOARD UNLESS OTHERWISE NOTED.

LOCKER SCHEDULE

TAG	SIZE (W x D x H)	TYPE
L1	12" X 12" X 72"	DOUBLE TIER
L1 ADA	12" X 12" X 72"	DOUBLE TIER ADA COMPLIANT
L2	12" X 12" X 72"	SINGLE TIER
L2 ADA	12" X 12" X 72"	SINGLE TIER ADA COMPLIANT
L3	18" X 18" X 72"	SINGLE TIER ATHLETIC LOCKER
L3 ADA	18" X 18" X 72"	SINGLE TIER ATHLETIC LOCKER ADA COMPLIANT

NOTES:

1. ALL LOCKERS EQUIPPED WITH SLOPING TOPS.
2. ALL LOCKERS TO BE PREPPED FOR PADLOCKS. PADLOCKS BY OWNER.

Mark	Date	Description
–	05-28-04	ISSUED FOR BID
–	05-17-04	OWNER REVIEW
–	02-27-04	DD REVIEW
–	10-09-03	PROGRESS REVIEW
–	08-29-03	PLANNING BD. SUBMISSION
–	05-01-03	SCHEMATIC REVIEW

Issue Dates

Drawing Status

Drawing Title

GROUND FLOOR PLAN AREA A

PA / PE: JPL | Drawn By: JPL

Drawing Number

A10.1

PLOT DATE: May 28 2004 15:35:06 for /c/school/02103/h_pln001.db/_allfir snt by jplar