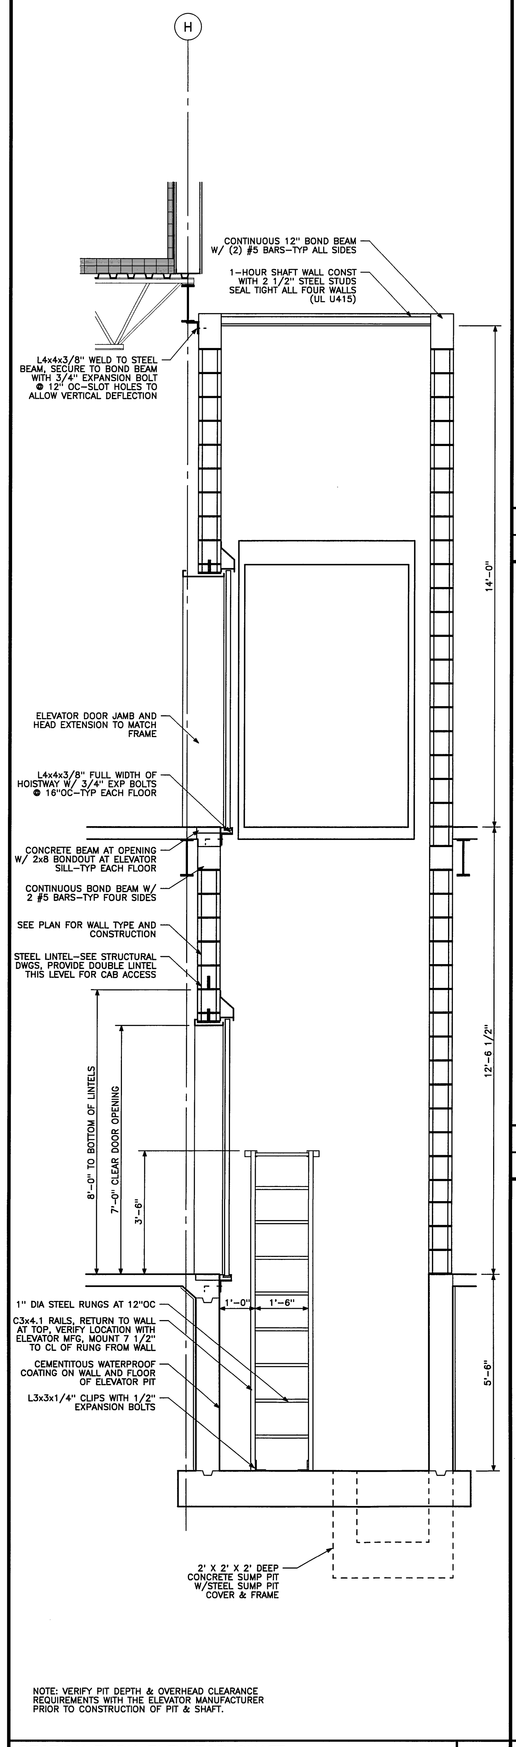

SECTION THRU ELEVATOR SHAFT — B6
1/2" = 1'–0" | REF: A35.1

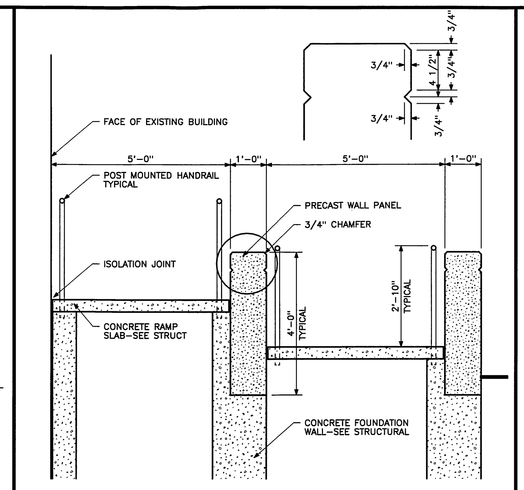

SECTION AT RAMP — D5
1/2" = 1'–0" | REF: A35.1

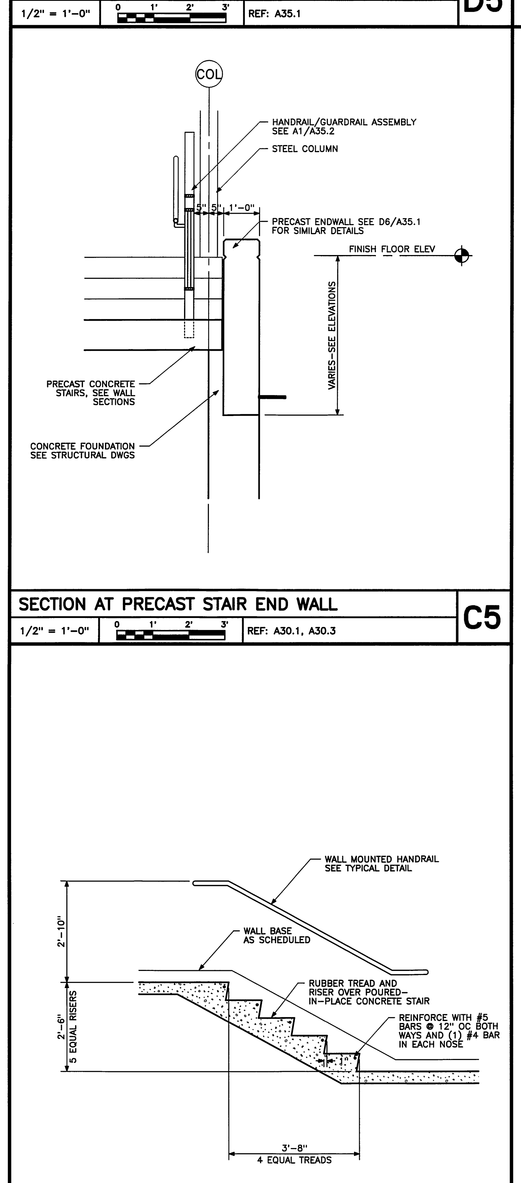

SECTION AT PRECAST STAIR END WALL — C5
1/2" = 1'–0" | REF: A30.1, A30.3

SECTION THRU STAIR #3 — B5
1/2" = 1'–0" | REF: A35.1

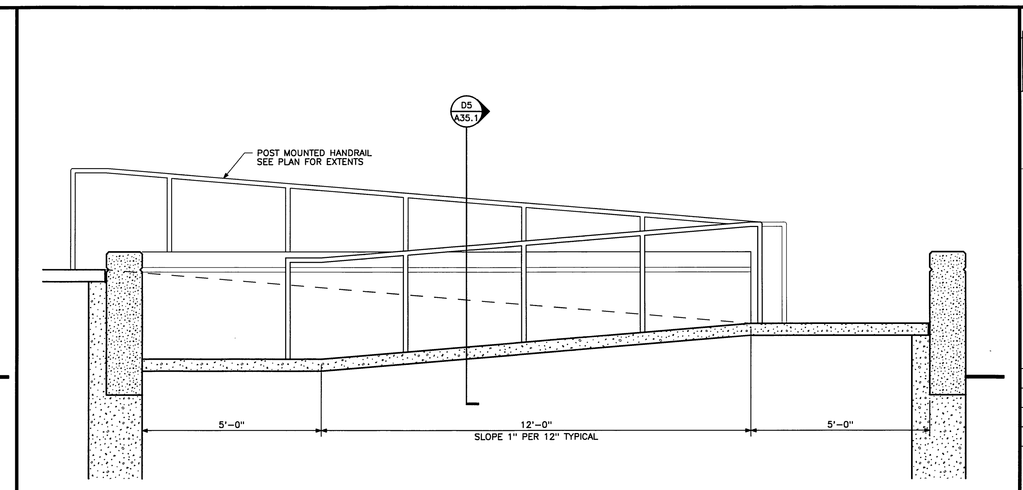

SECTION AT RAMP — D3
1/2" = 1'–0" | REF: A35.1

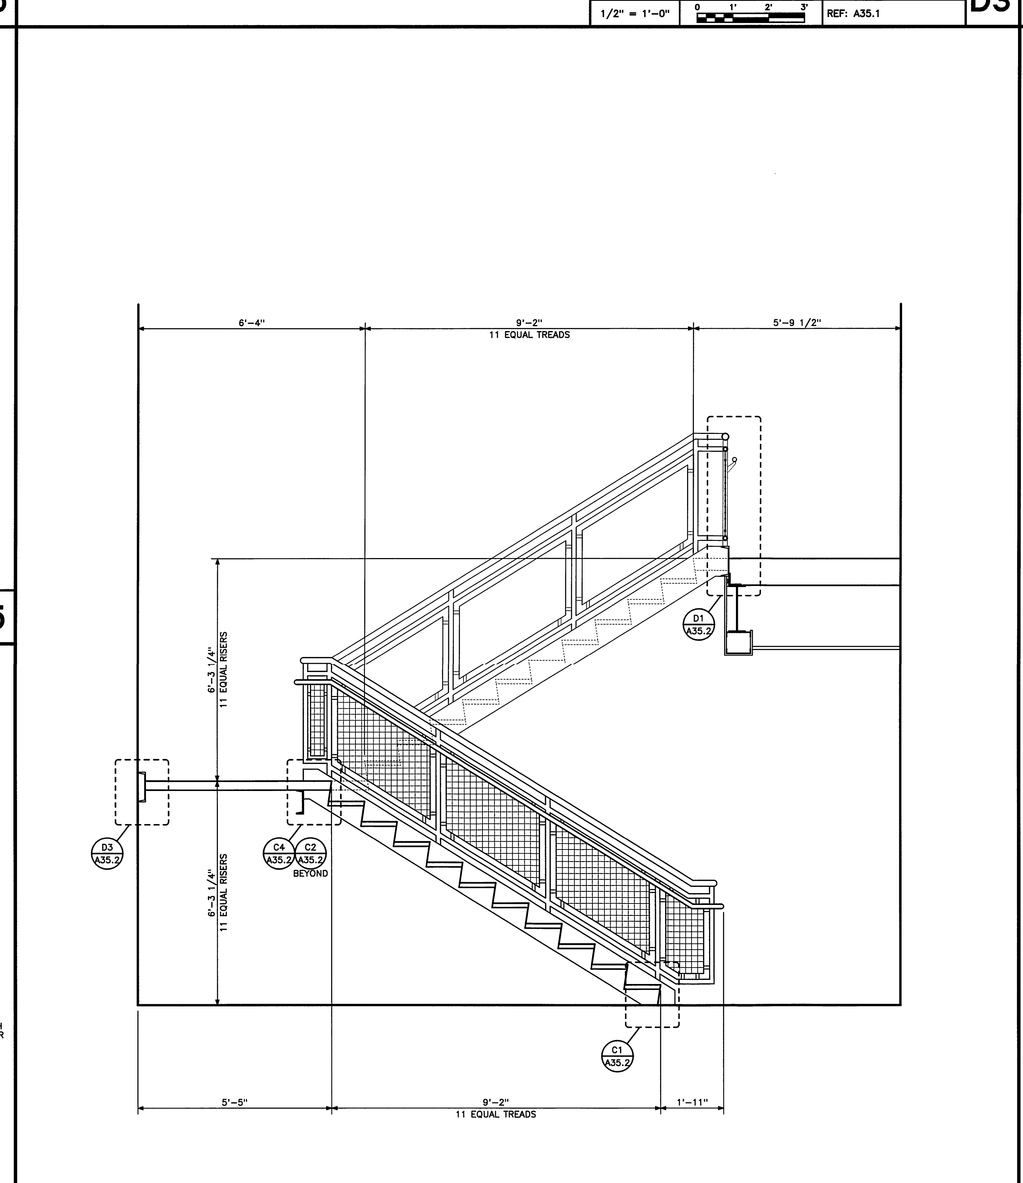

SECTION THRU STAIR #2 — B3
1/2" = 1'–0" | REF: A35.1

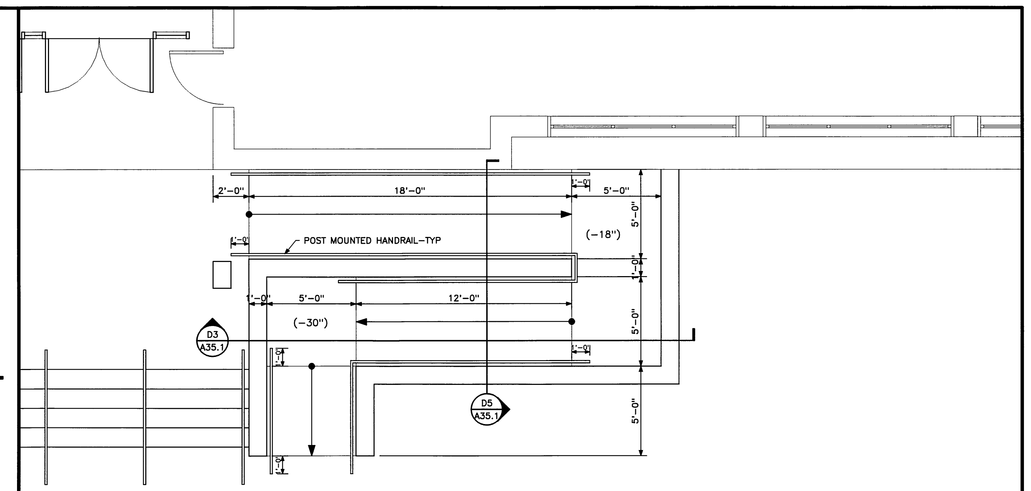

RAMP PLAN — D1
1/4" = 1'–0" | REF: A10.3

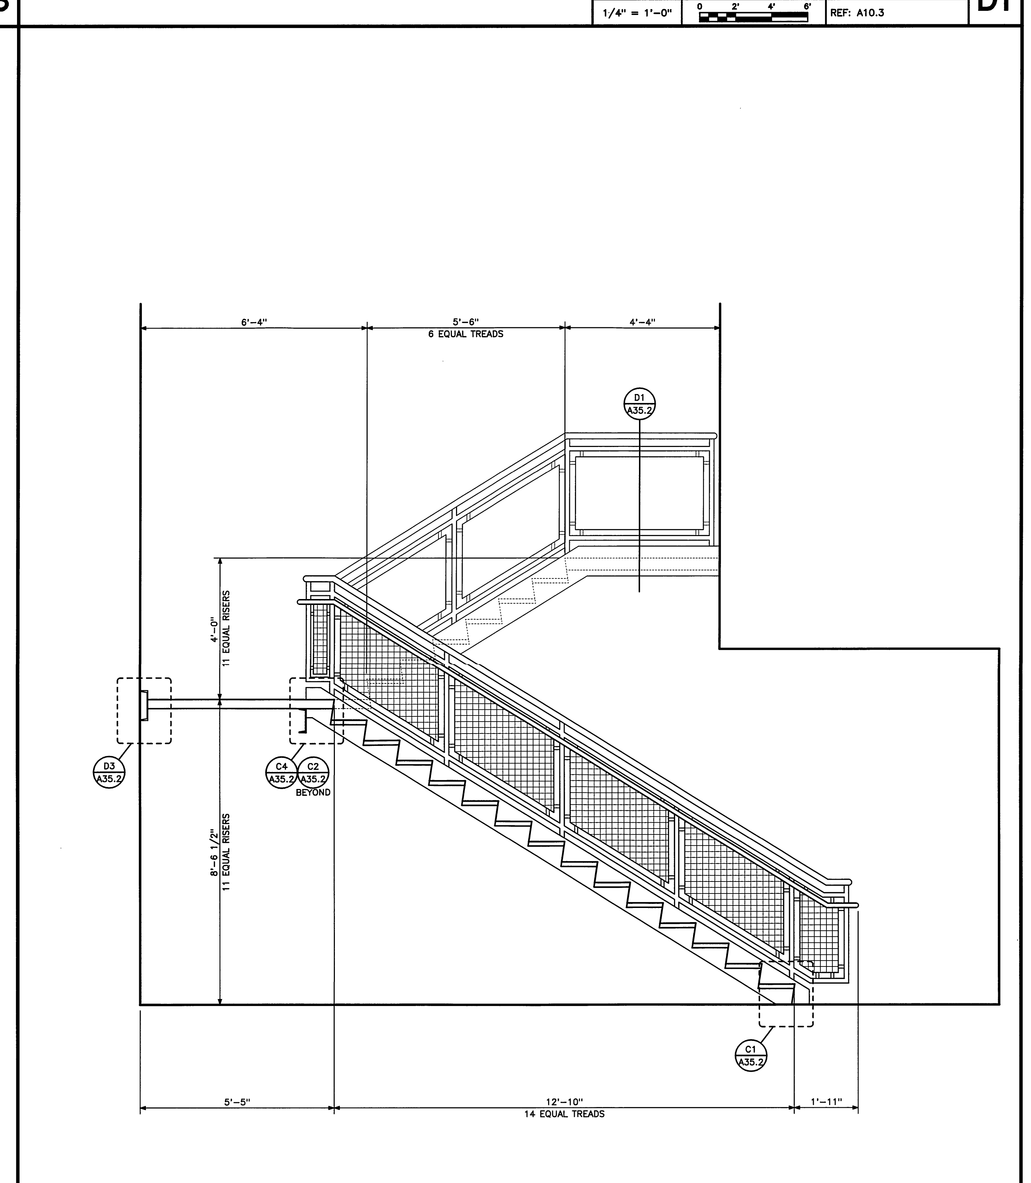

SECTION THRU STAIR #1 — B1
1/2" = 1'–0" | REF: A35.1

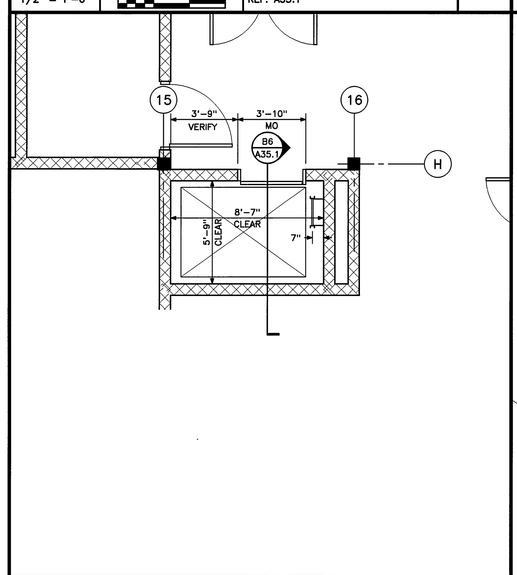

PARTIAL PLAN AT ELEVATOR — A6
1/4" = 1'–0" | REF: A10.3

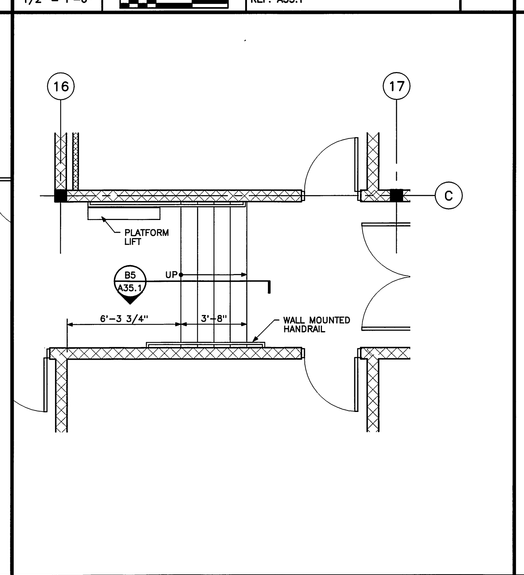

STAIR #3 PART PLAN — A5
1/4" = 1'–0" | REF: A10.1

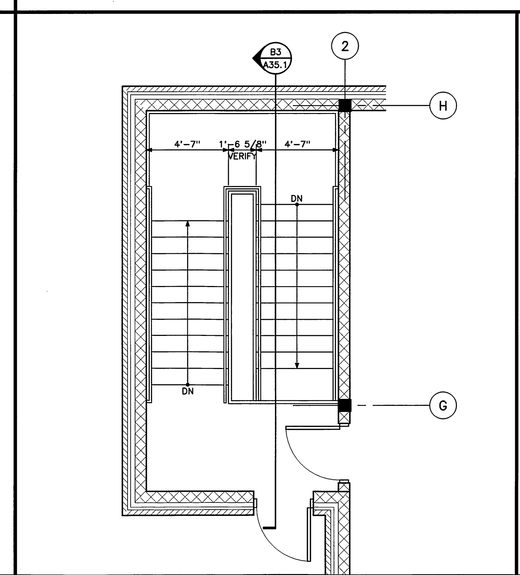

STAIR #2 FIRST FLOOR PART PLAN — A4
1/4" = 1'–0" | REF: A10.3

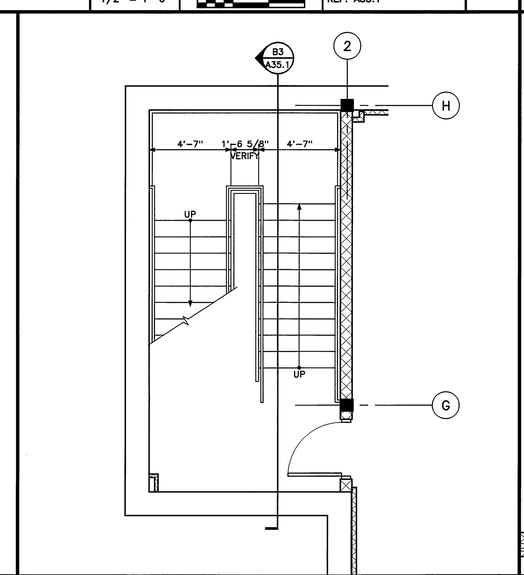

STAIR #2 GROUND FLOOR PART PLAN — A3
1/4" = 1'–0" | REF: A10.1

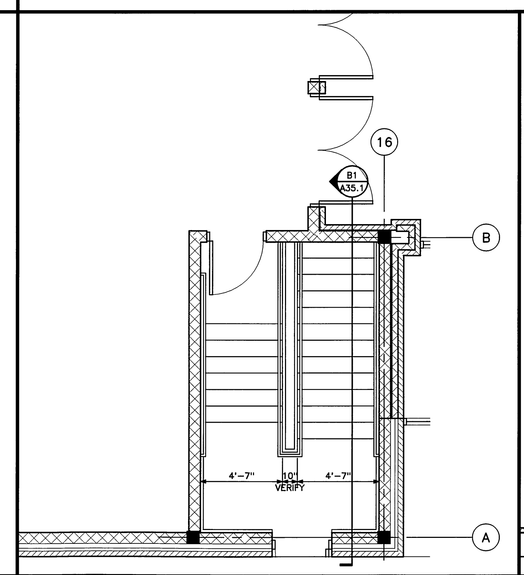

STAIR #1 FIRST FLOOR PART PLAN — A2
1/4" = 1'–0" | REF: A10.3

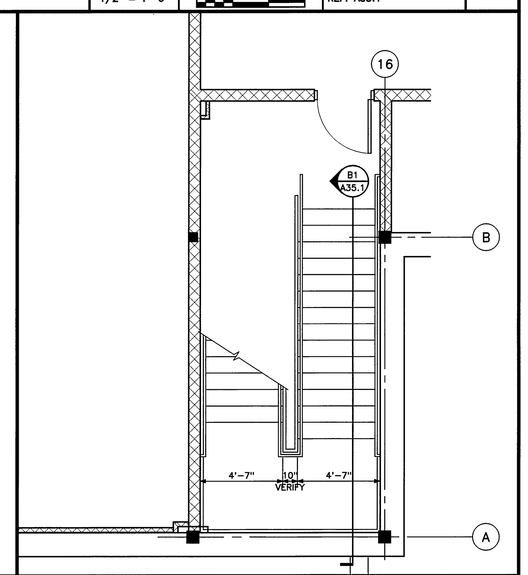

STAIR #1 GROUND FLOOR PART PLAN — A1
1/4" = 1'–0" | REF: A10.1

Architects + Engineers
HARRIMAN ASSOCIATES
One Adams Business Park
Auburn, Maine 04210
207.784.2100 tel
207.783.3017 fax
www.harriman.com
Building communities since 1970
© 2004

Project Title
CHEVERUS HIGH SCHOOL PHASE 3-ADDITIONS & RENOVATIONS
PORTLAND, MAINE

HA Project No. 02103

Key Plan

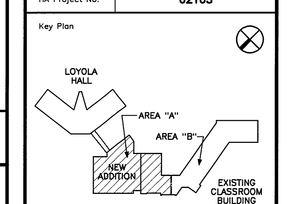

Mark	Date	Description
–	05–28–04	ISSUED FOR BID
–	05–17–04	OWNER REVIEW

Issue Dates

Drawing Status

Drawing Title
STAIR & ELEVATOR PLANS & SECTIONS

PA / PE: JPL | Drawn By: MDL

Drawing Number
A35.1

PLOT DATE: May 31 2004 23:52:32 for /c/school/02103/a35_1.db/_a-sect.sht by mdlee