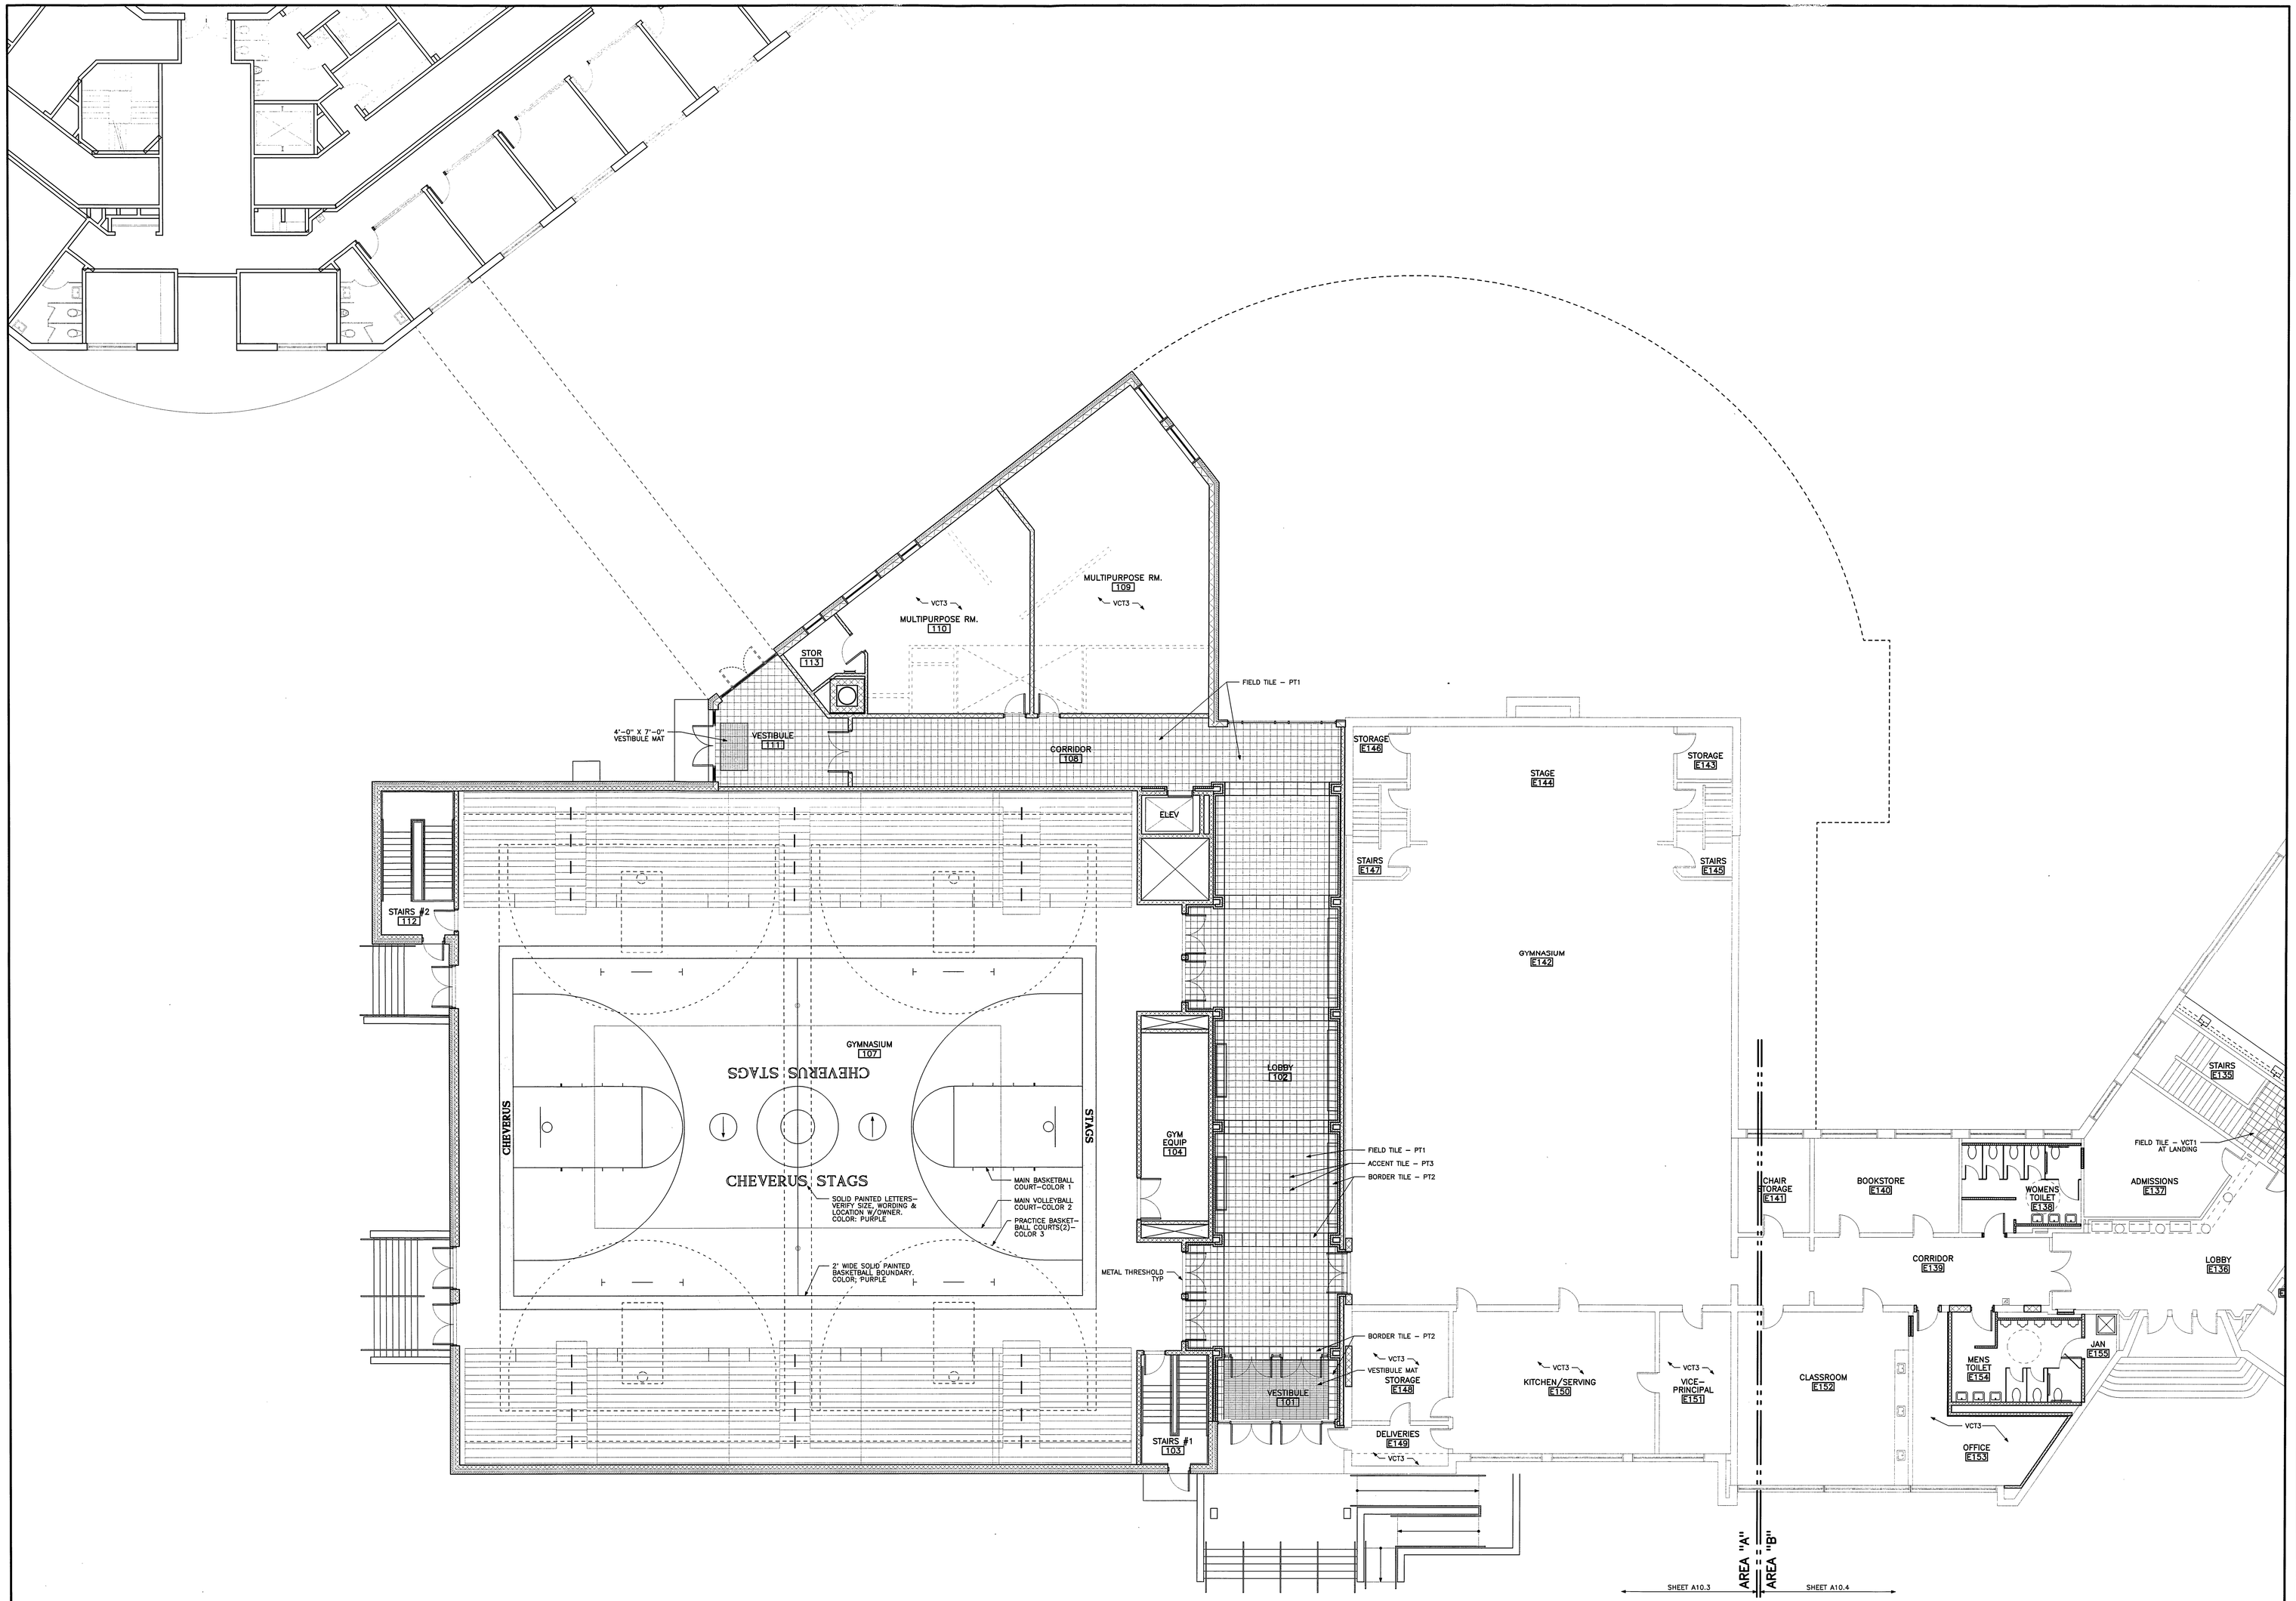



Architects + Engineers

HARRIMAN ASSOCIATES

One Auburn Business Park
Auburn, Maine 04210

207.784.5100 tel
207.783.3017 Fax
www.harriman.com

Building communities since 1970


© 2004

Project Title

# CHEVERUS HIGH SCHOOL PHASE 3-ADDITIONS & RENOVATIONS

PORTLAND, MAINE

| HA Project No. | 02103 |
|---|---|

Key Plan




| Mark | Date | Description |
|---|---|---|
| – | 05-28-04 | ISSUED FOR BID |

Issue Dates

Drawing Status

Drawing Title
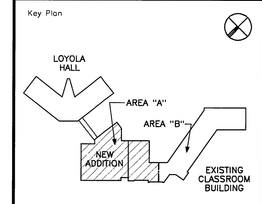
## FIRST FLOOR MATERIALS PLAN AREA A

| PA / PE: JPL | Drawn By: JPL |
|---|---|

Drawing Number

# A71.3

PLOT DATE: May 28 2004 15:39:10 for /c/school/02103/h_pln001.db/_a71_3 snt by jpicr