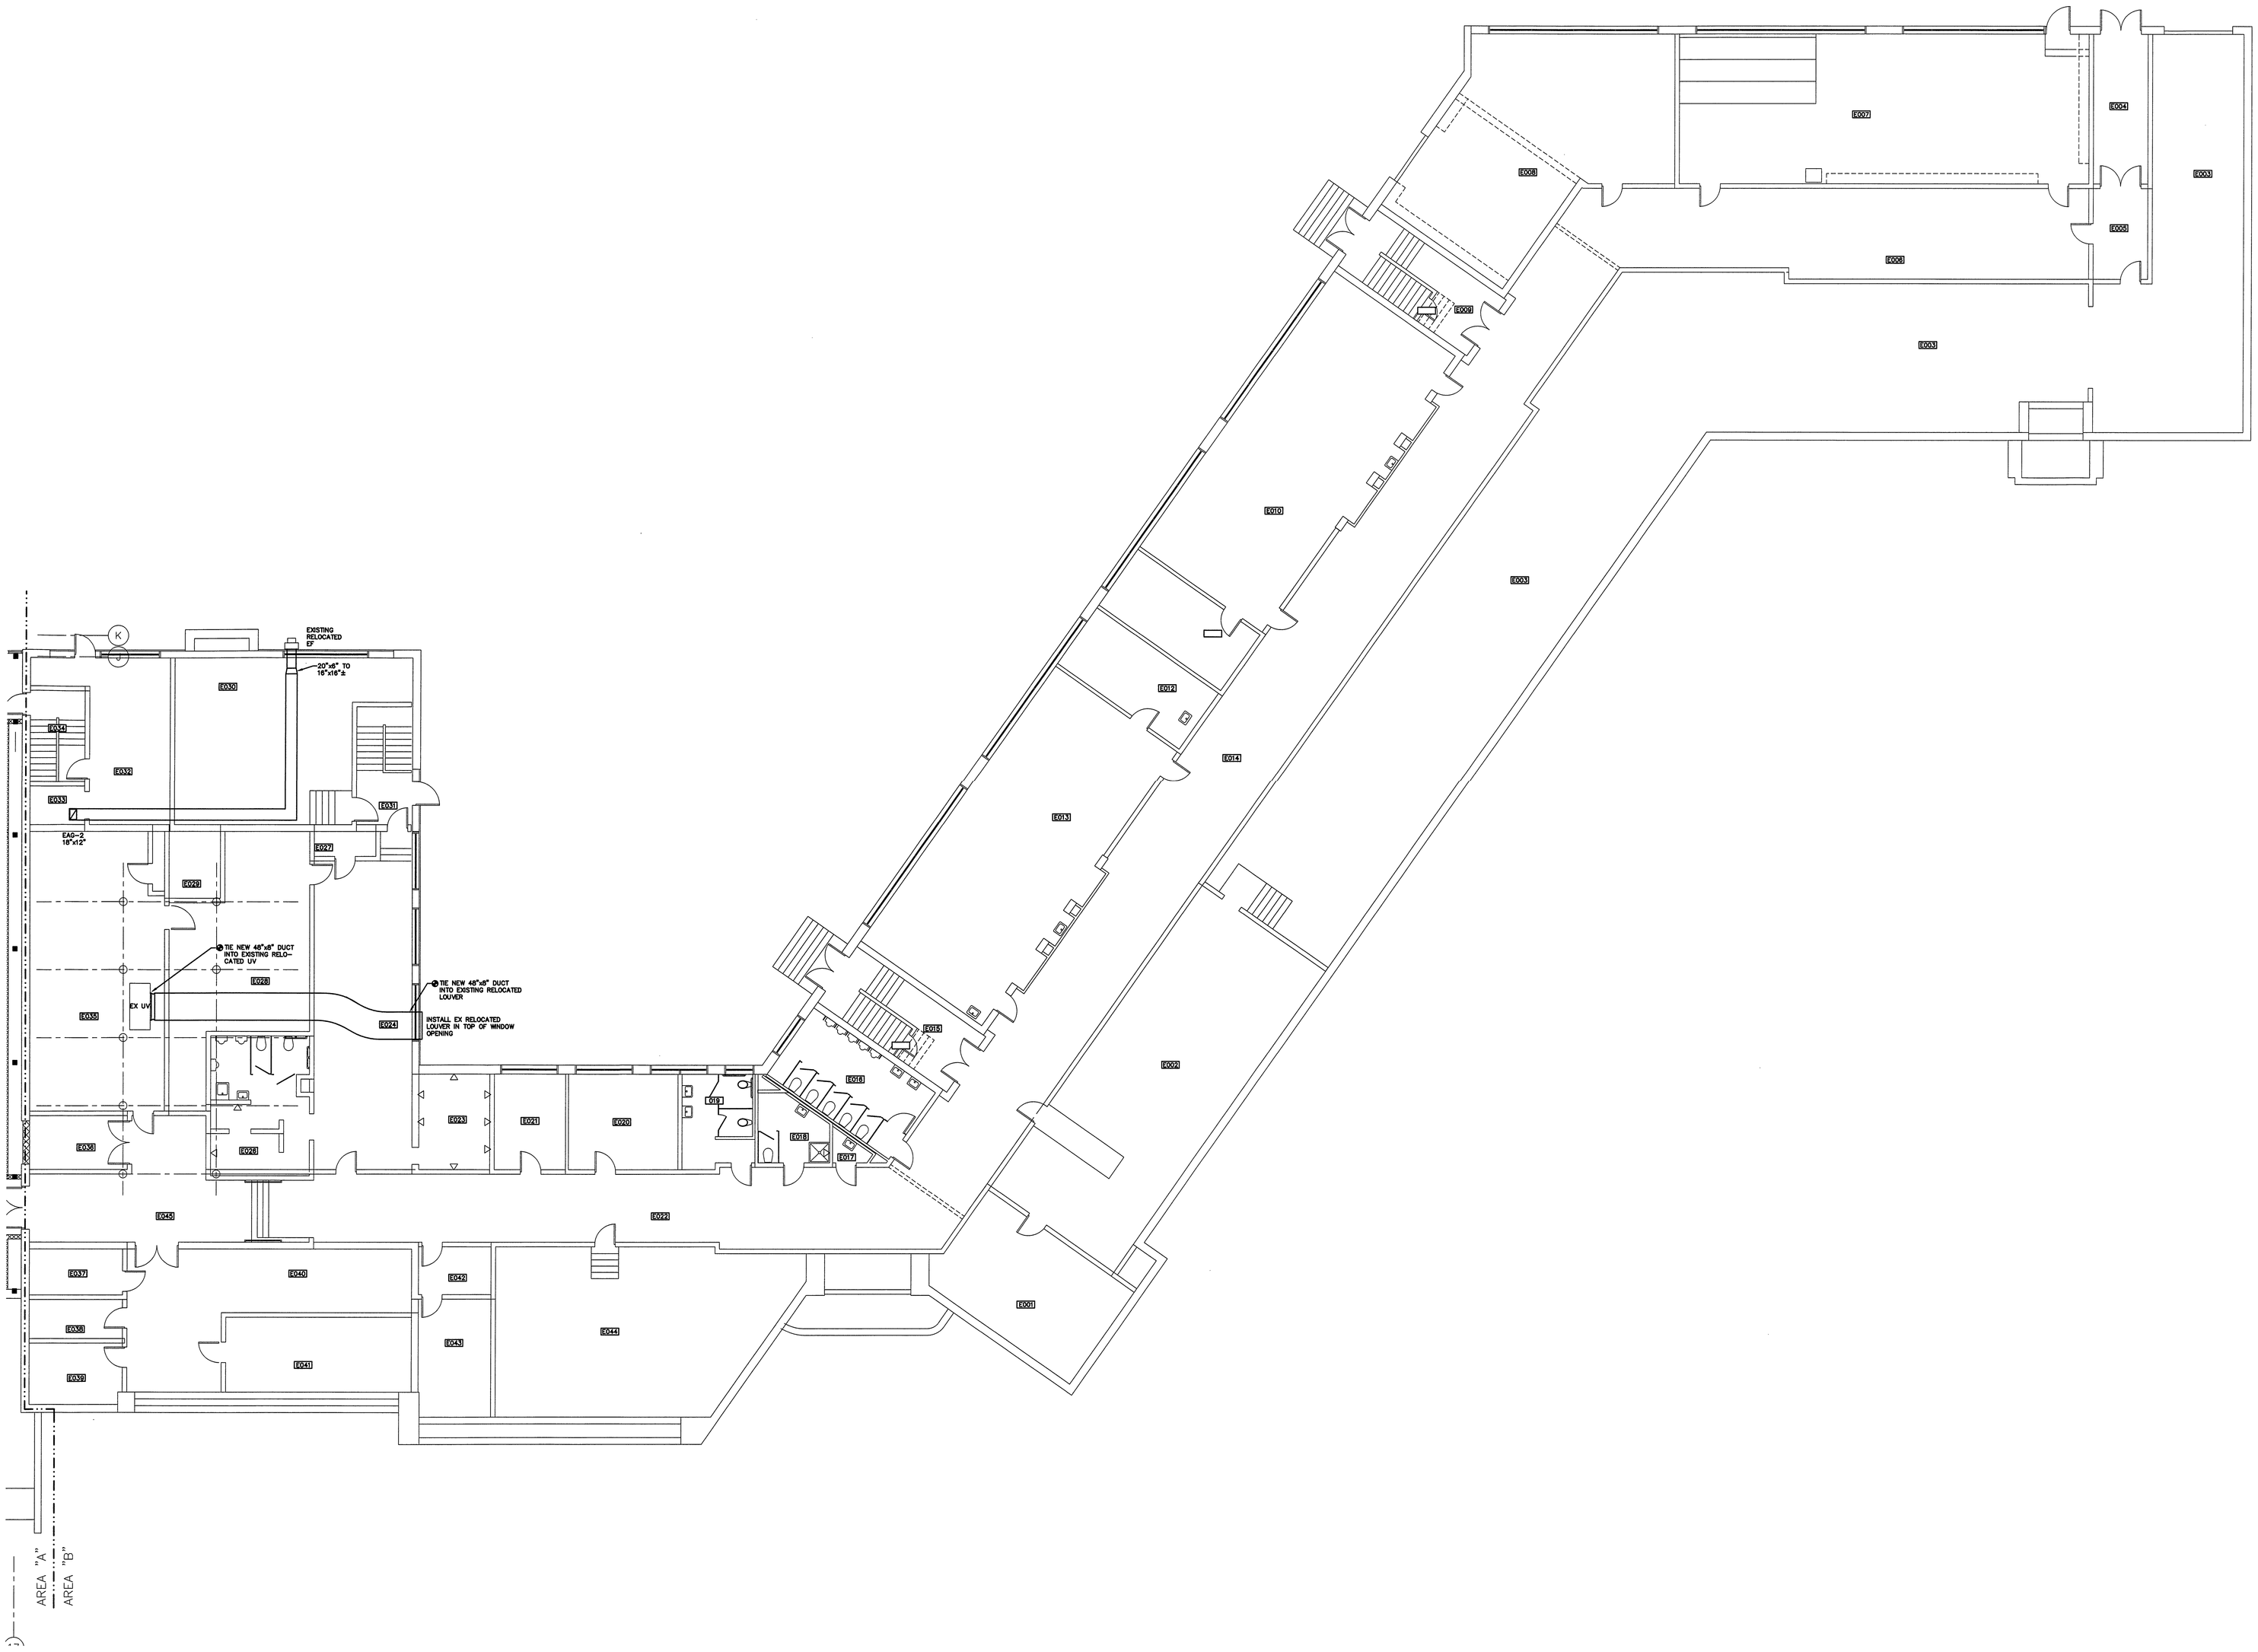


GROUND FLOOR PLAN DUCTWORK – AREA B

1/8" = 1'-0"

A1

Architects • Engineers

HARRIMAN ASSOCIATES

One Auburn Business Park
Auburn, Maine 04210

207.784.5100 tel
207.782.3017 fax
www.harriman.com

Building communities since 1870

© 2004

Project Title

# CHEVERUS HIGH SCHOOL PHASE 3-ADDITIONS & RENOVATIONS

PORTLAND, MAINE

HA Project No. 02103

Key Plan




SEAL

STATE OF MAINE KENNETH W. WHITE 8213 REGISTERED PROFESSIONAL ENGINEER

5/25/04

Ames Hewett & Gifford
CONSULTING ENGINEERS & DESIGNERS
161 MAIN STREET WINTHROP, MAINE
Tel 207-377-6969 Fax 207-377-7564
AHG Proj No: 04028
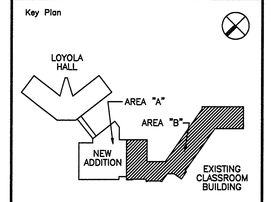
| Mark | Date | Description |
|---|---|---|
| – | 05-28-04 | ISSUED FOR BID |
| – | 05-17-04 | OWNER REVIEW |

Issue Dates

Drawing Status

Drawing Title

GROUND FLOOR PLAN DUCTWORK AREA B

PA / PE: KWW

Drawn By: KWW

Drawing Number

M10.1B

PLOT DATE: 05-28-04