SITE LOCATION MAP:

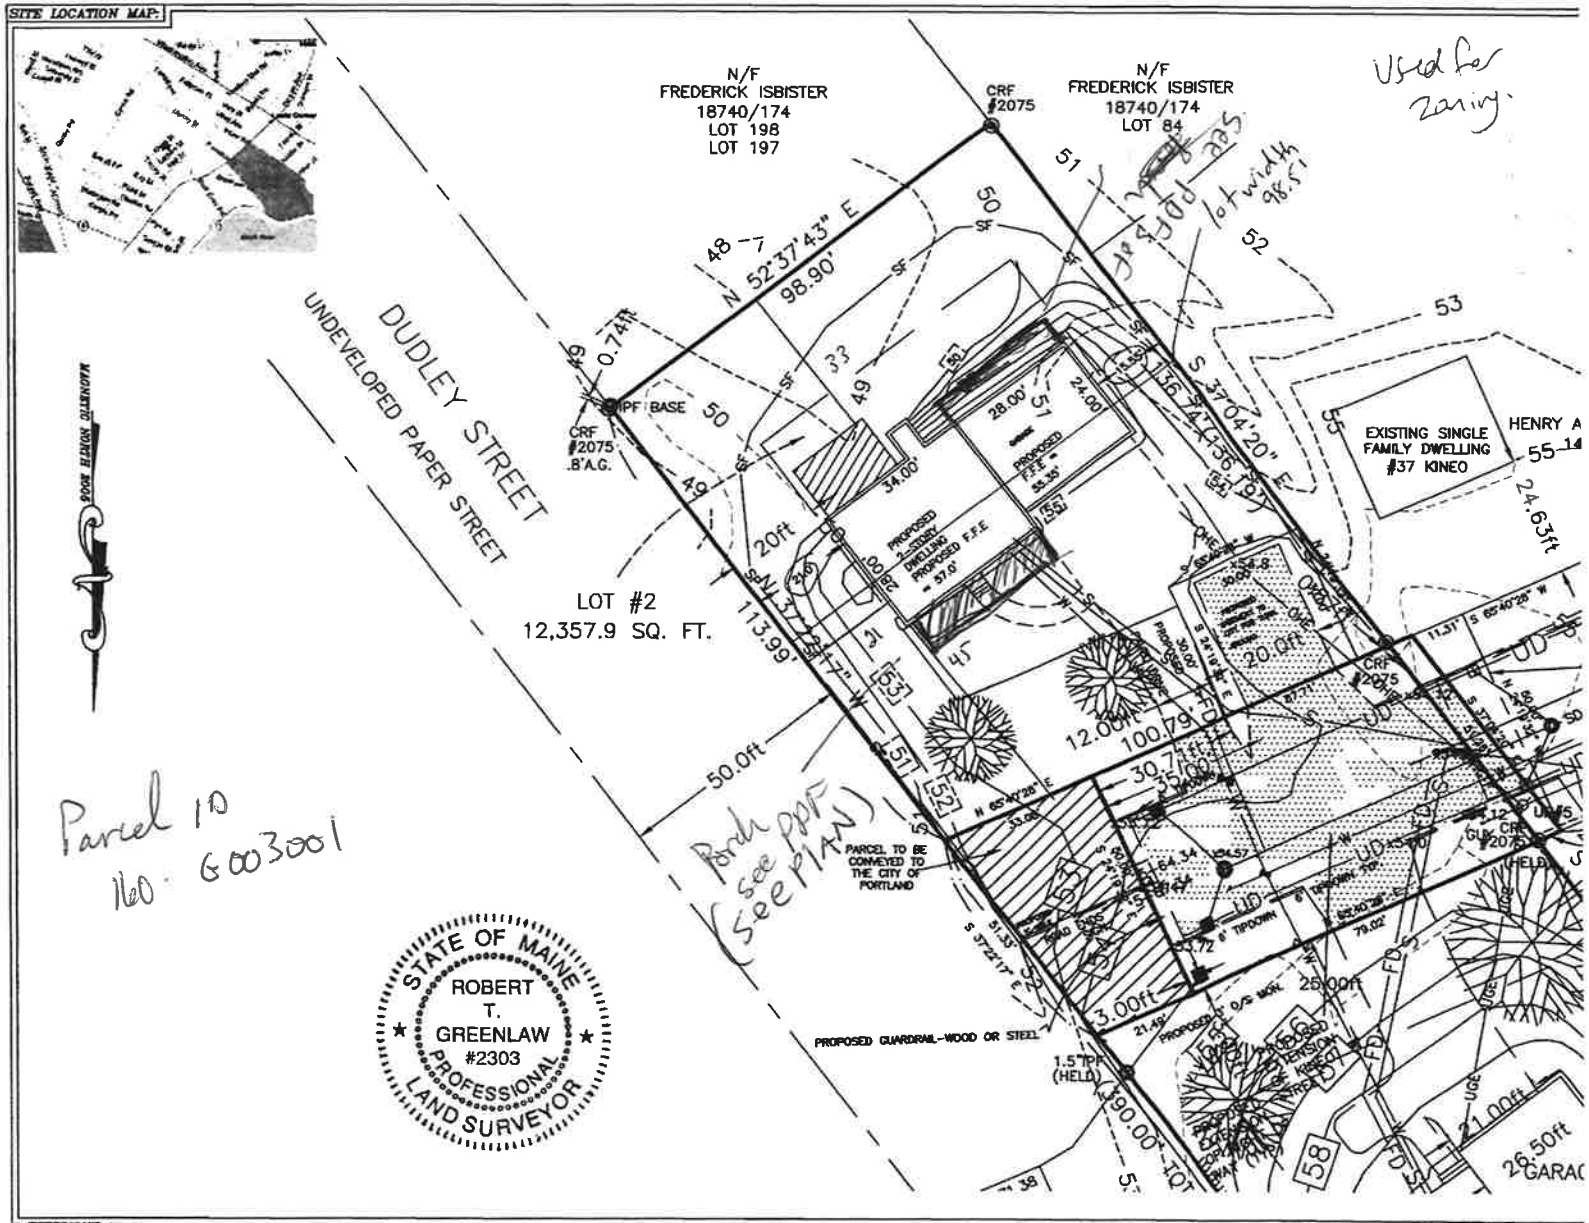

REVISIONS:

REVISED 04-10-2008: ROTATED HOUSE TO REFLECT SIDE SETBACK ON PAPER STREET
REVISED 04-07-2008: ADDED DECK AND "DOG-HOUSE" & REVISED CONTOURS.
REVISED 02-16-2007: PER PRD ENGINEER COMMENTS; ADDED NEW SHEETS FOR CLARITY.
REVISION 01-23-2007: CHANGES PER DPW ADDED STREET TEES, DRAINS ETC.
REVISION 10-25-2006: ADDED LOT #2, CHANGED NOTES REFLECT LOT.
LOCATION: SOUTHWESTERLY END OF KINEO STREET PORTLAND, MAINE

STATE OF MAINE, CUMBERLAND COUNTY SS
REGISTRY OF DEEDS

RECEIVED . 2008
AT : M .M. AND RECORDED IN
PLAN BOOK PAGE

0' 30' 60' 90'

GRAPHIC SCALE

CERTIFICATE:

I HEREBY CERTIFY THAT THIS SUR
FOR PROFESSIONAL LAND SURVEY
2001 WITH THE FOLLOWING EXCEP
a) NO WRITTEN REPORT
b) NO NEW CORNERS WERE SET

ROBERT T. GREENLAW P.L.S. #23
V. PRESIDENT BACK BAY BOUNDA