LEGEND OF SYMBOLS (THIS SHEET ONLY)	
SYMBOL	DESCRIPTION
	PROPERTY LINE.
	ADJACENT PROPERTY LINE.

PROJECT DATA

LOCATION: 43 WELLWOOD ROAD
PORTLAND , ME 04103

CBL: 160 H021001

ZONE: R3

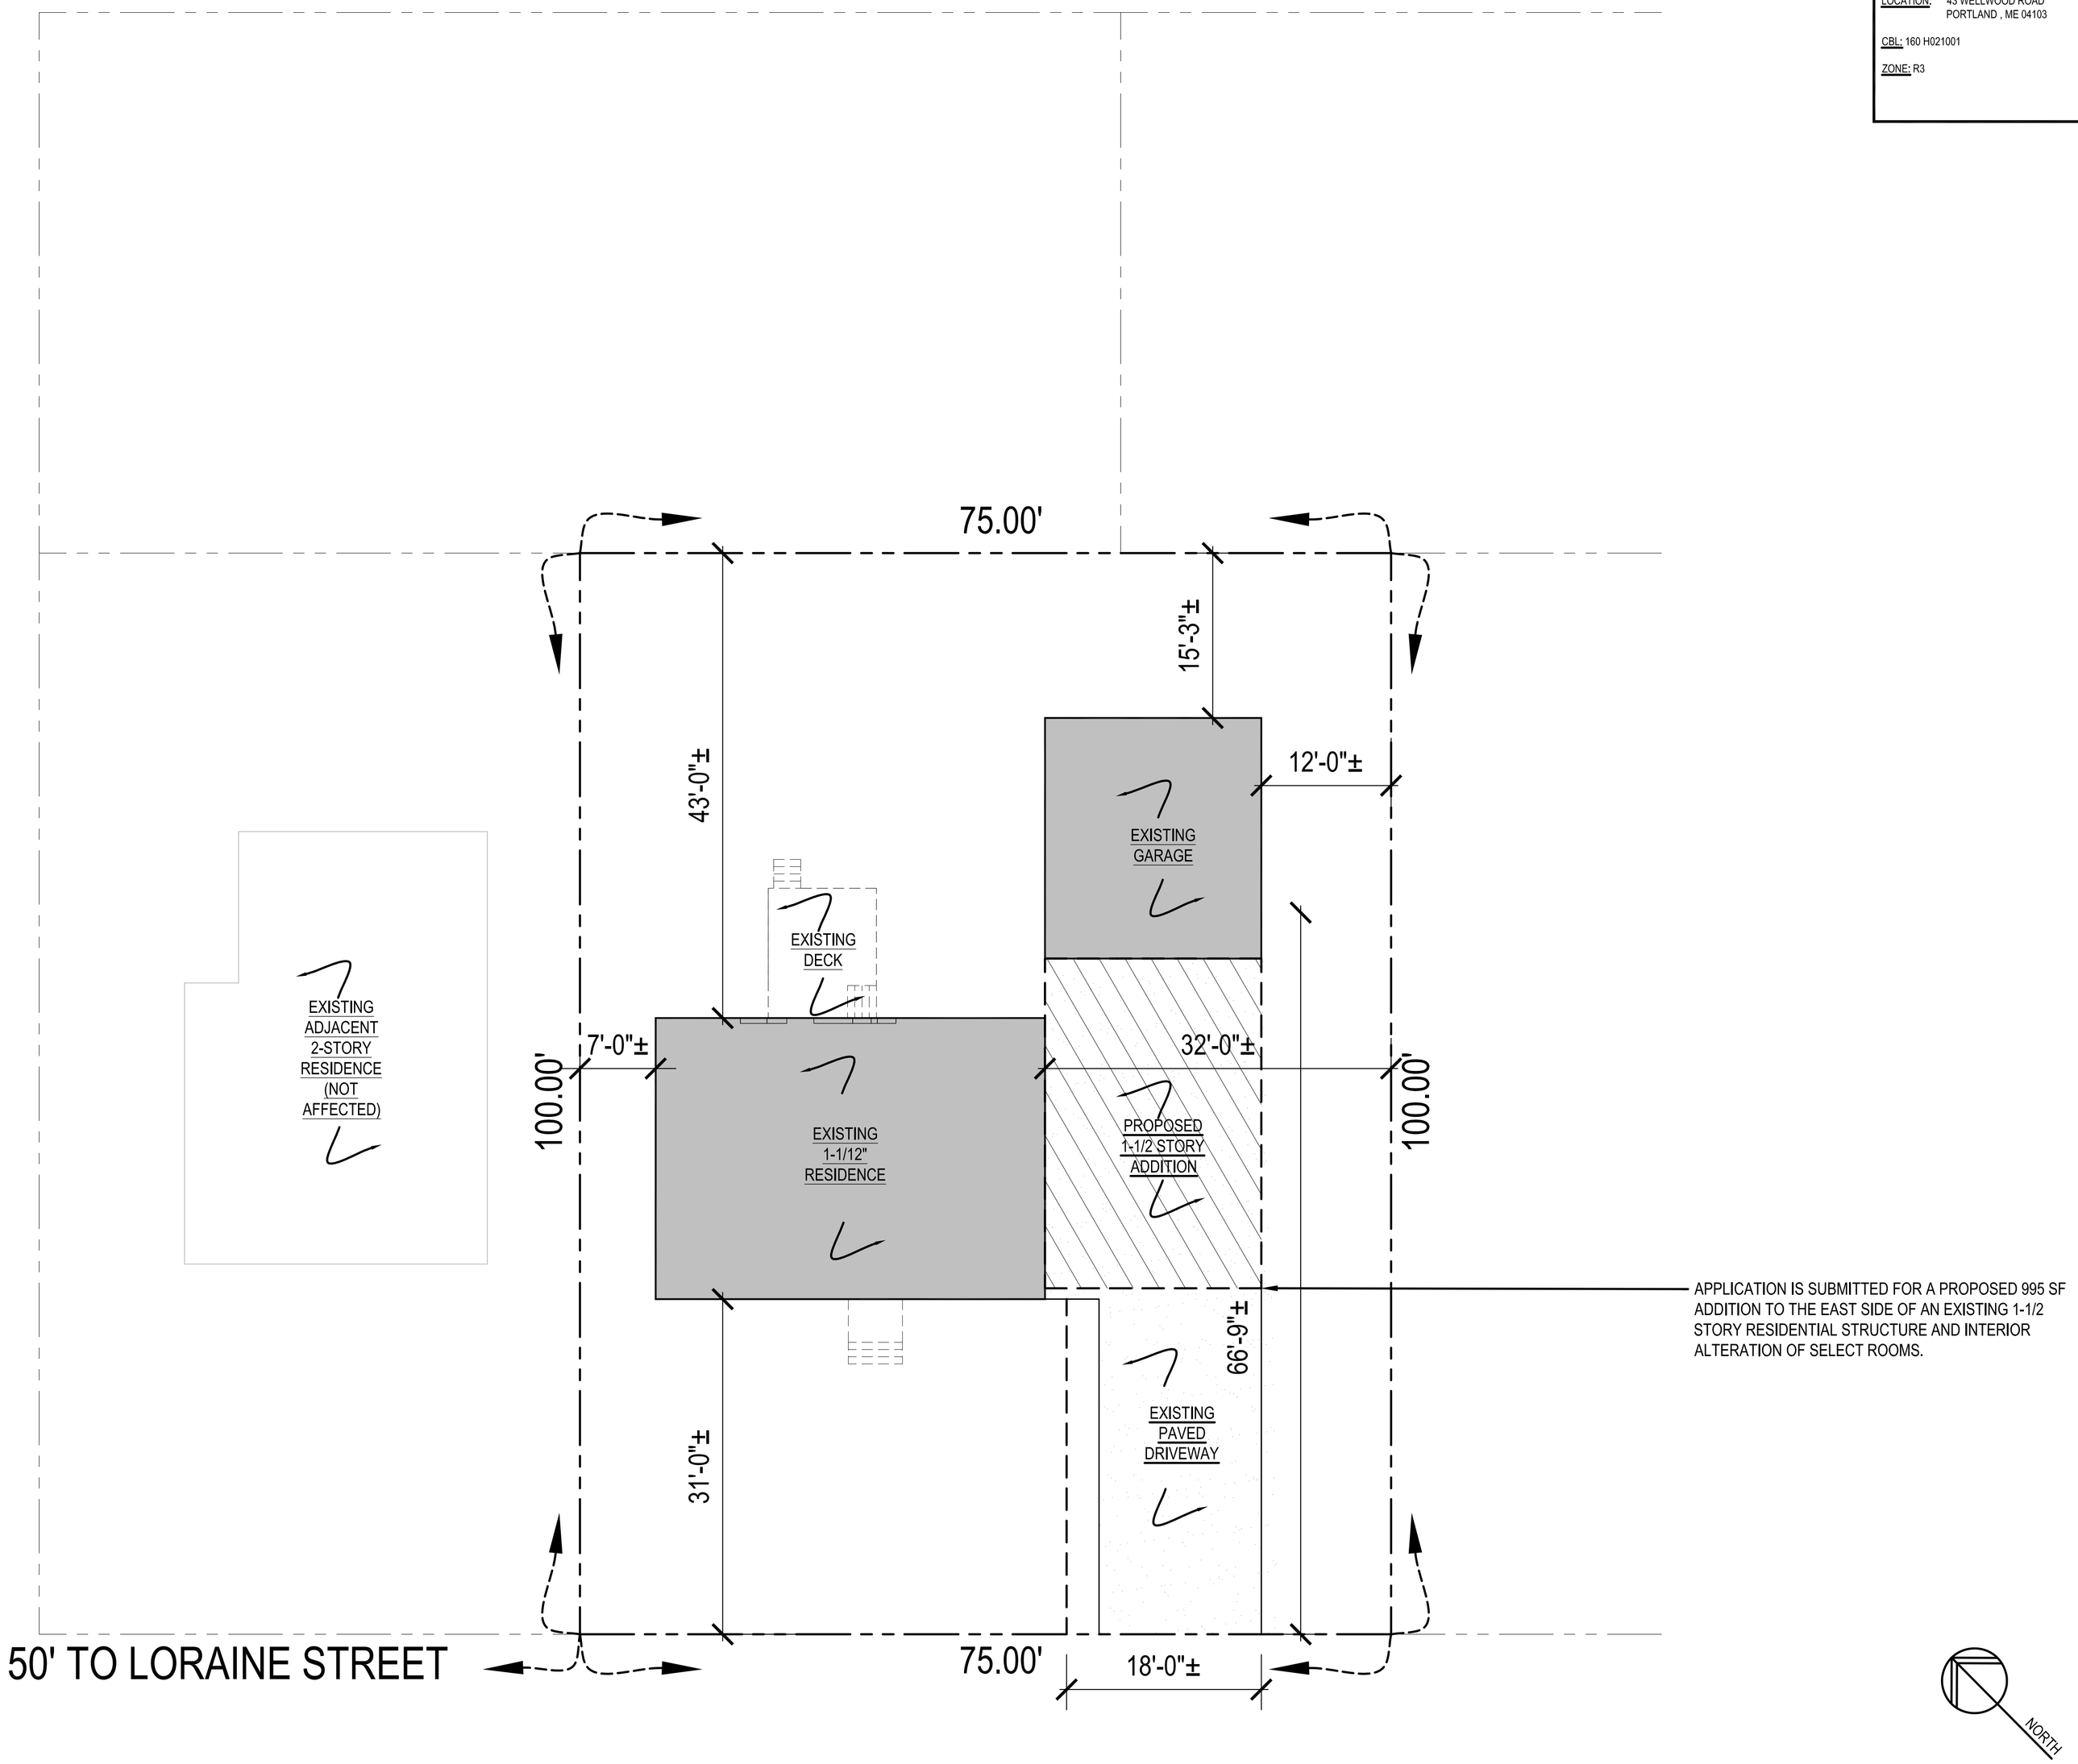

APPLICATION IS SUBMITTED FOR A PROPOSED 995 SF ADDITION TO THE EAST SIDE OF AN EXISTING 1-1/2 STORY RESIDENTIAL STRUCTURE AND INTERIOR ALTERATION OF SELECT ROOMS.

1 PLOT PLAN

SCALE: 1" = 10'-0" (24 X 36 SHEET ONLY)

Soren deNiord Design Studio
43 Wellwood Road
Portland, ME
04103
T: 207-400-2450
E: soren@sorendeniord.com

WELLWOOD RESIDENCE

43 WELLWOOD ROAD
PORTLAND, MAINE

No:	Revision	Date:

revisions:
date: MAY 18, 2016
scale: As Noted
drawn: XX
checked: XX

SITE PLAN