Deck 151 Murray st Portland, ME

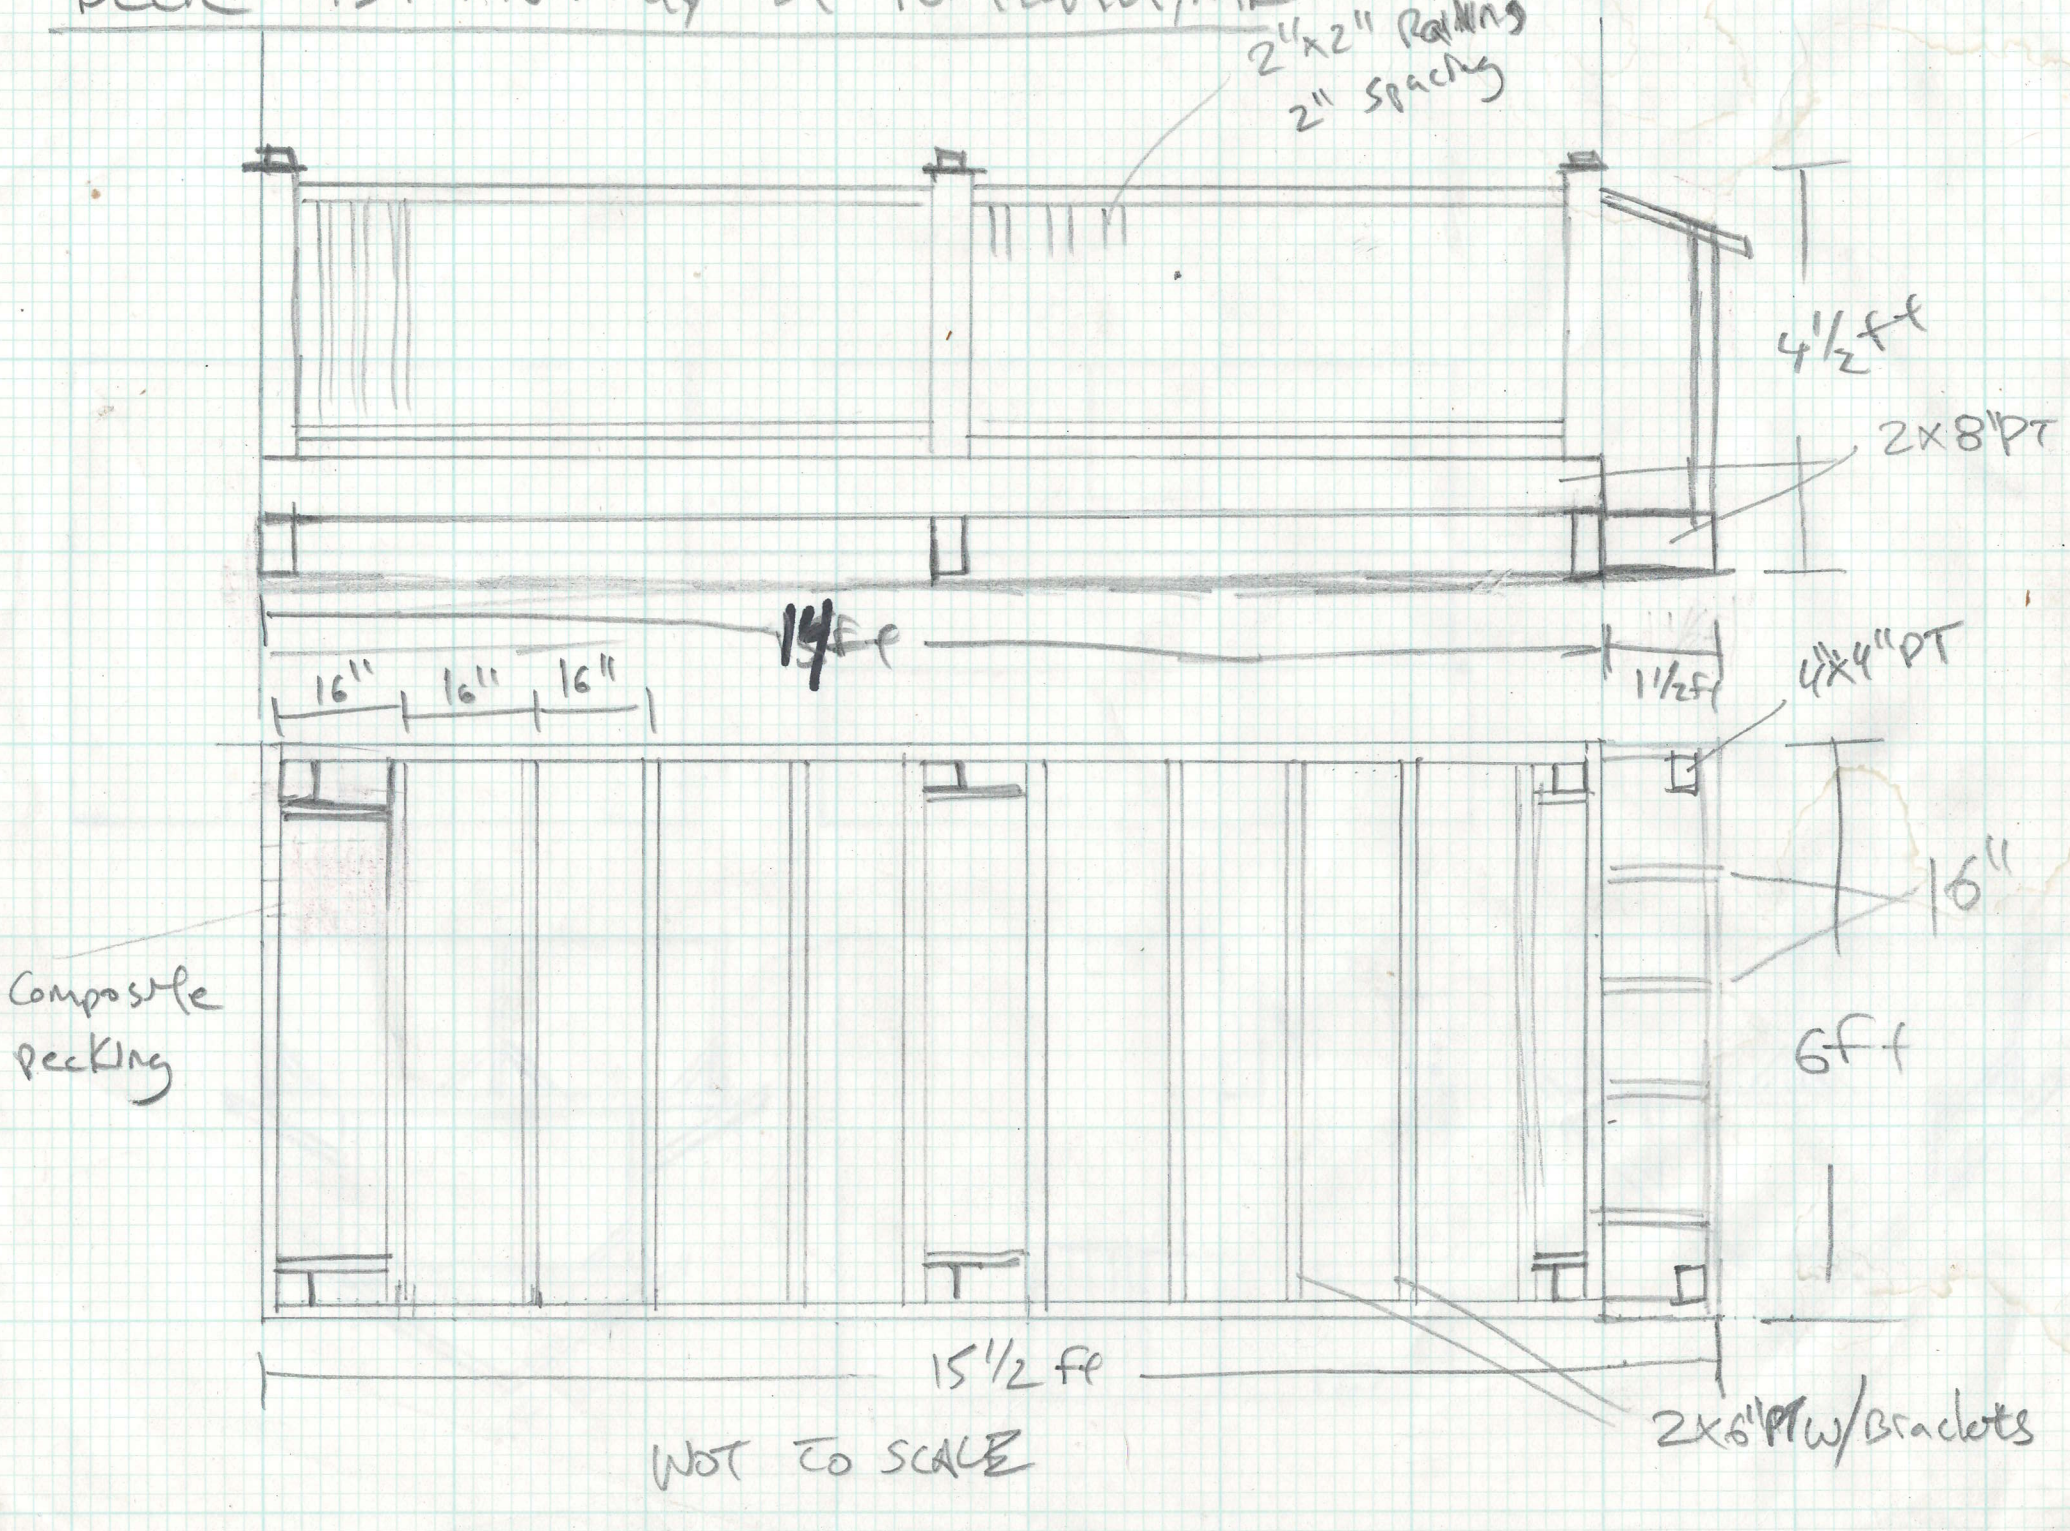

NOT TO SCALE