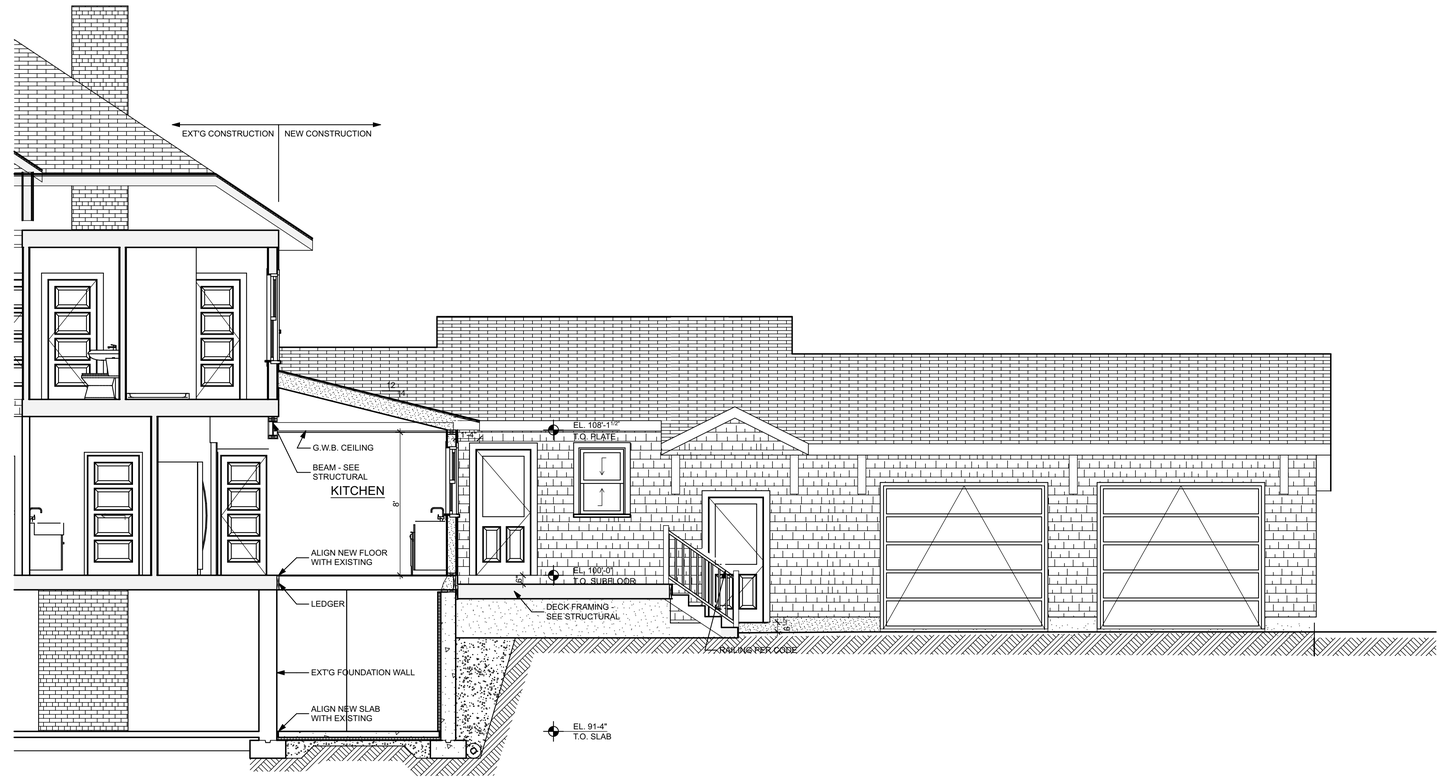

1
A3.2

SECTION THRU KITCHEN

SCALE: 1/4" = 1'-0"

OCEAN AVE RESIDENCE ADDITION

524 OCEAN AVE

PORTLAND, ME

WHIPPLE CALLENDER ARCHITECTS

136 PLEASANT AVE.
PORTLAND, ME 04103
P 207.775.2696
F 207.775.3631
www.whipplecallender.com

MARK	DATE	DESCRIPTION

DATE: 3/3/15

CHECKED BY: AEC

DRAWN BY: JRP

JOB: 14-524 BISHOP

SHEET TITLE:

A3.2

PROGRESS SET - NOT FOR CONSTRUCTION

THIS DRAWING IS AN INSTRUMENT OF SERVICE AND SHALL REMAIN THE PROPERTY OF WHIPPLE CALLENDER ARCHITECTS.
IT SHALL NOT BE USED FOR ANY OTHER PURPOSE THAT FOR WHICH IT IS SPECIFICALLY FURNISHED