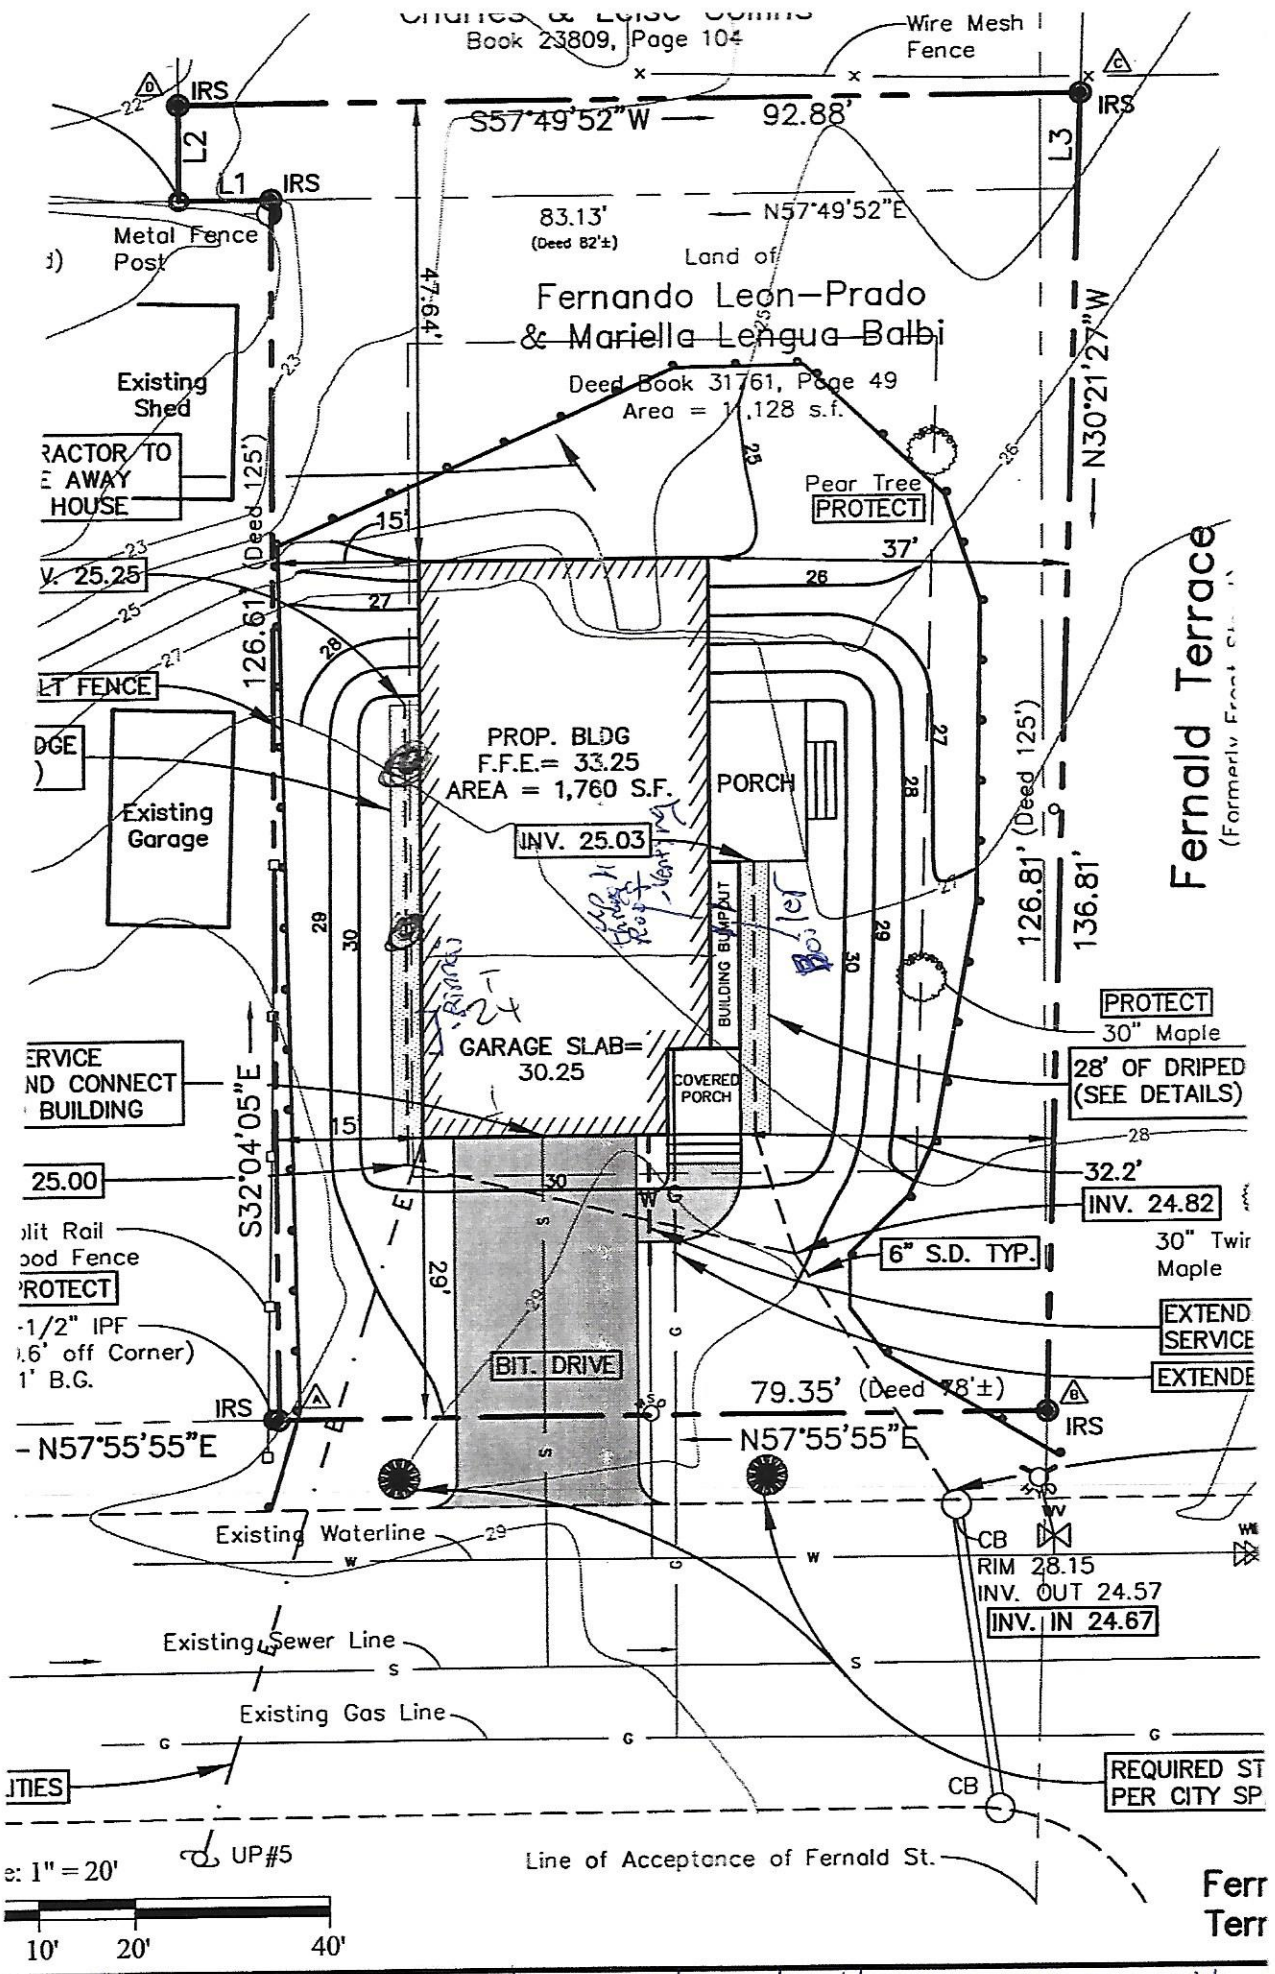

Boiler will Be Vented up through the interior wall of the home (using 6 PVC) and through the roof. The Rinnai will be intalled in the Garage and Vented through the wall