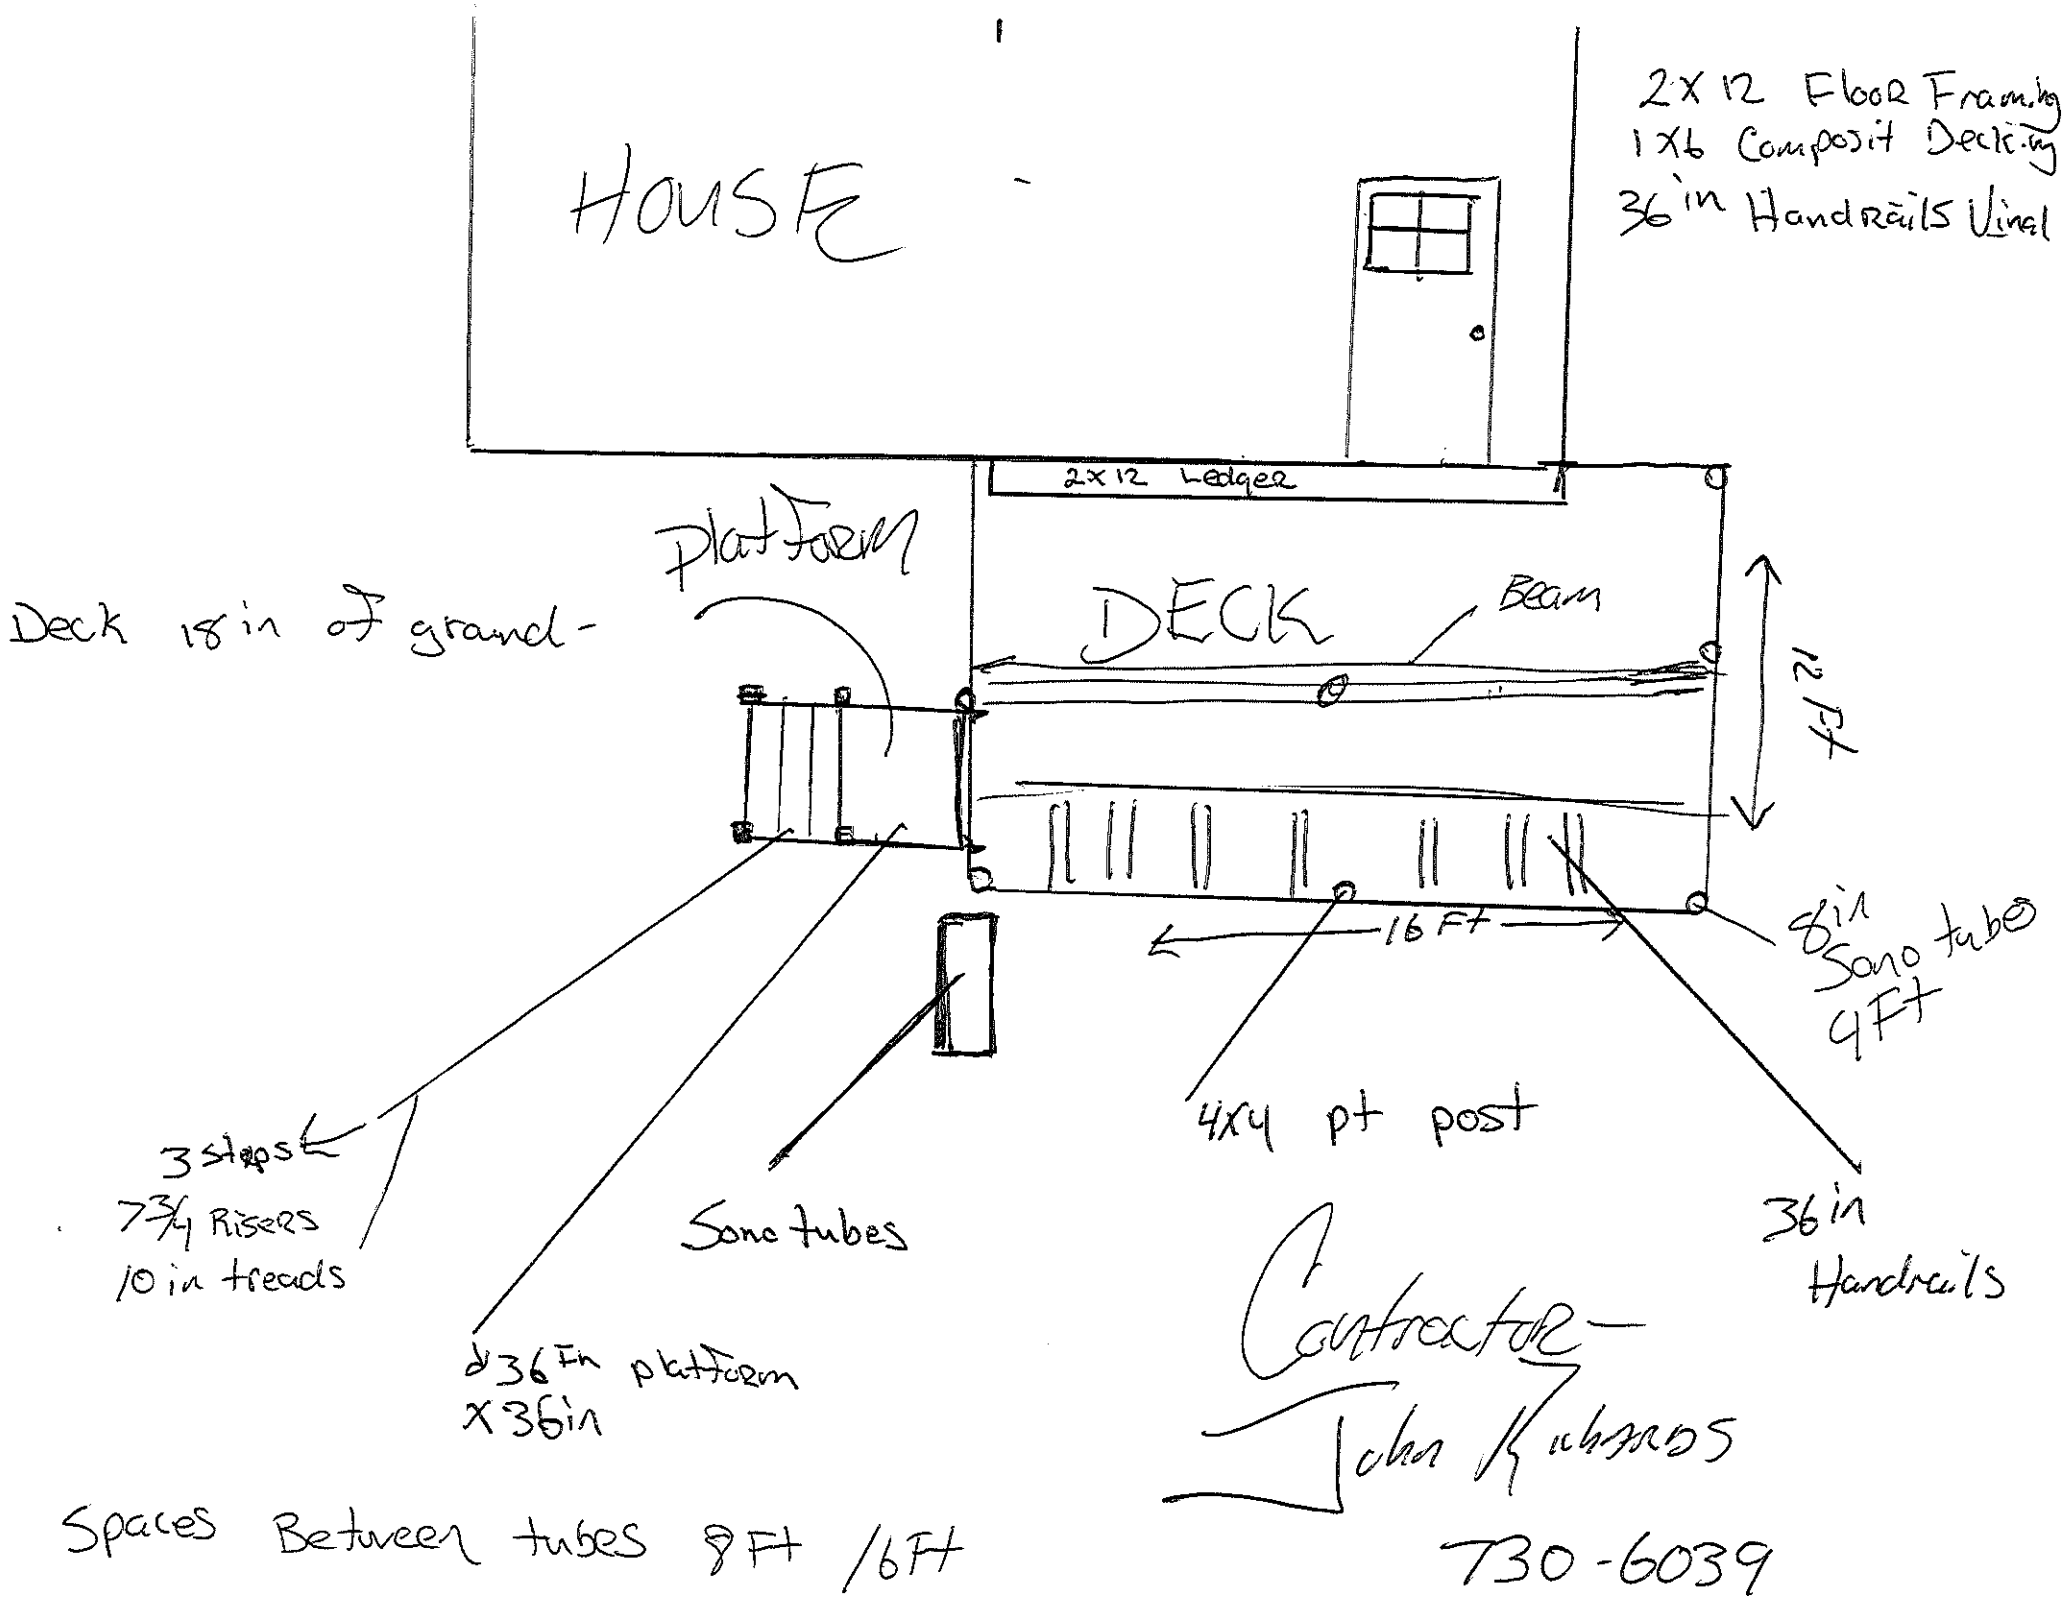
HOUSE
2X12 Floor Framing
1X6 Composit Decking
36 in Handrails Vinal
2X12 Ledger
Platform
Deck 18 in of grand-
DECK
Beam
12 Ft
16 Ft
8 in Sono tube 4 Ft
4X4 pt post
3 steps
7 3/4 Risers
10 in treads
Sono tubes
36 in Handrails
36 in platform X 36 in
Contractor-
John Kubinos
730-6039
Spaces Between tubes 8 Ft /6 Ft