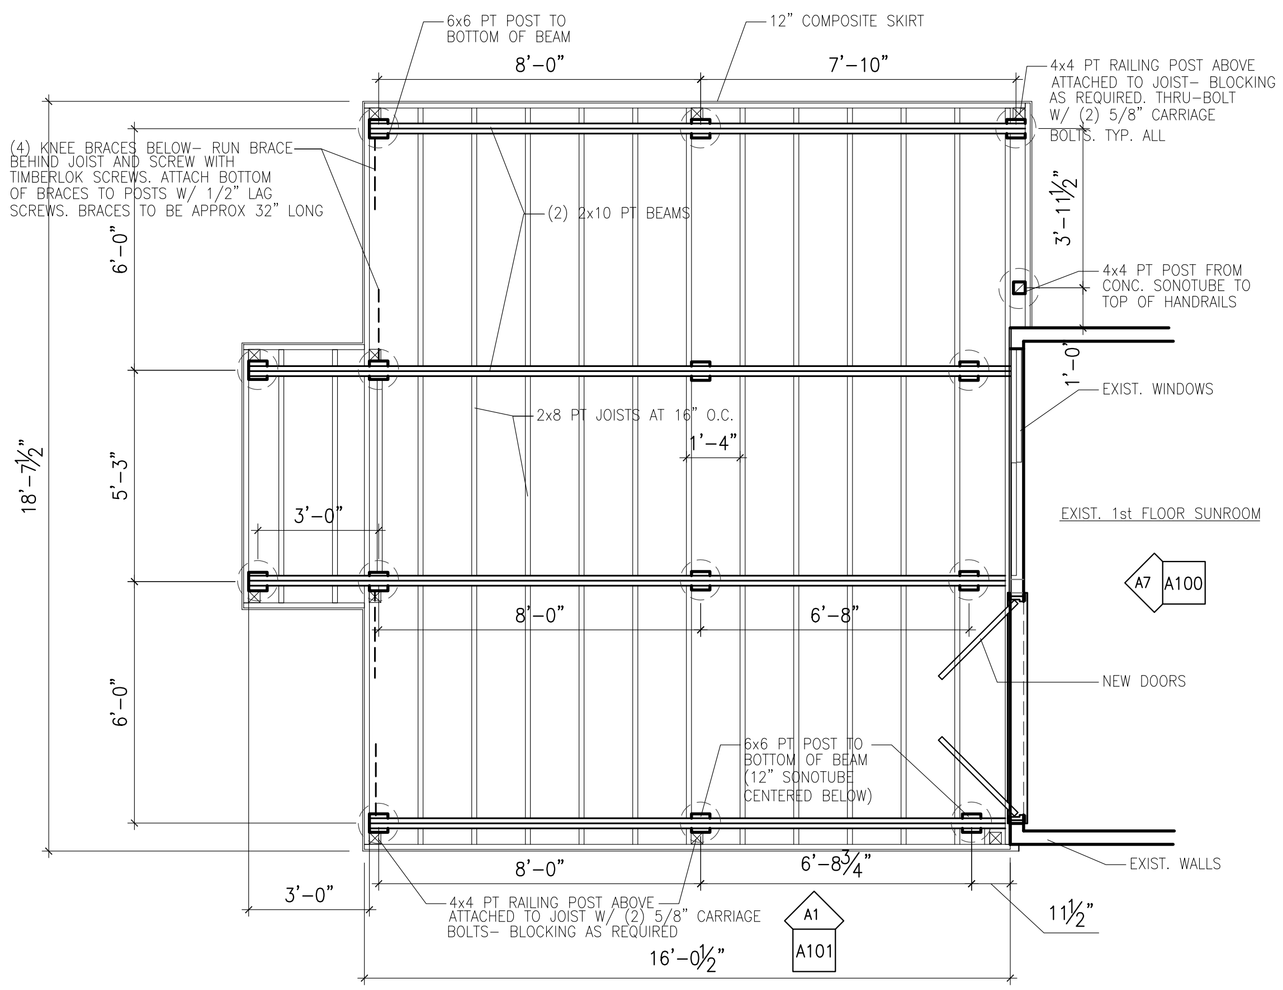

J1 DECK FRAMING PLAN- SEFL SUPPORTING

3/8" = 1'-0"

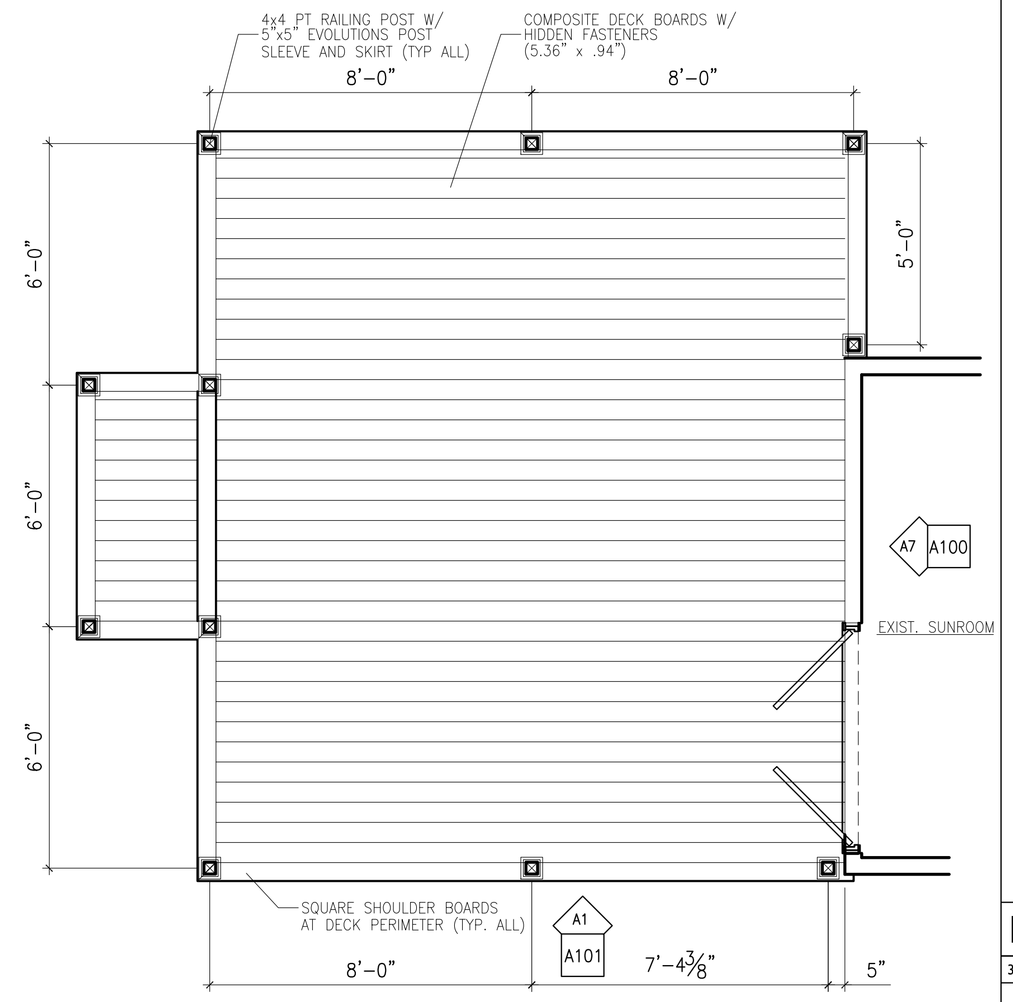

J9 DECK BOARDS / RAILING POST PLAN

3/8" = 1'-0"

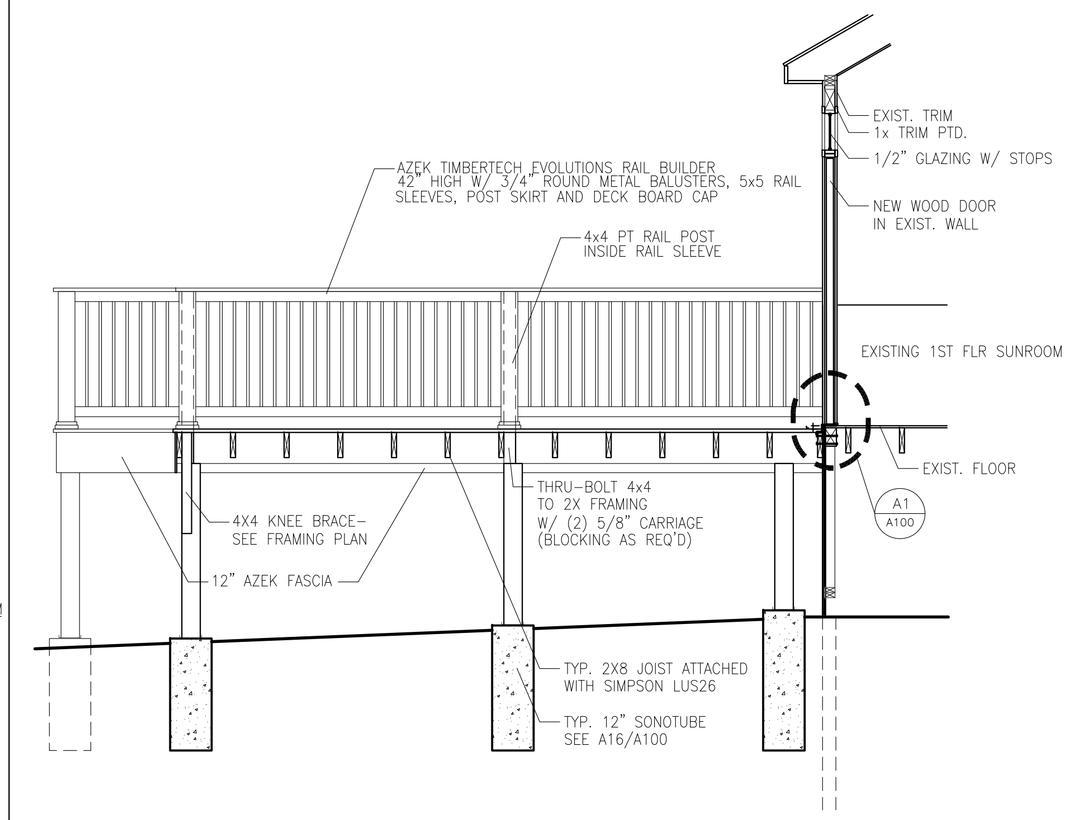

K15 DECK SECTION

3/8" = 1'-0"

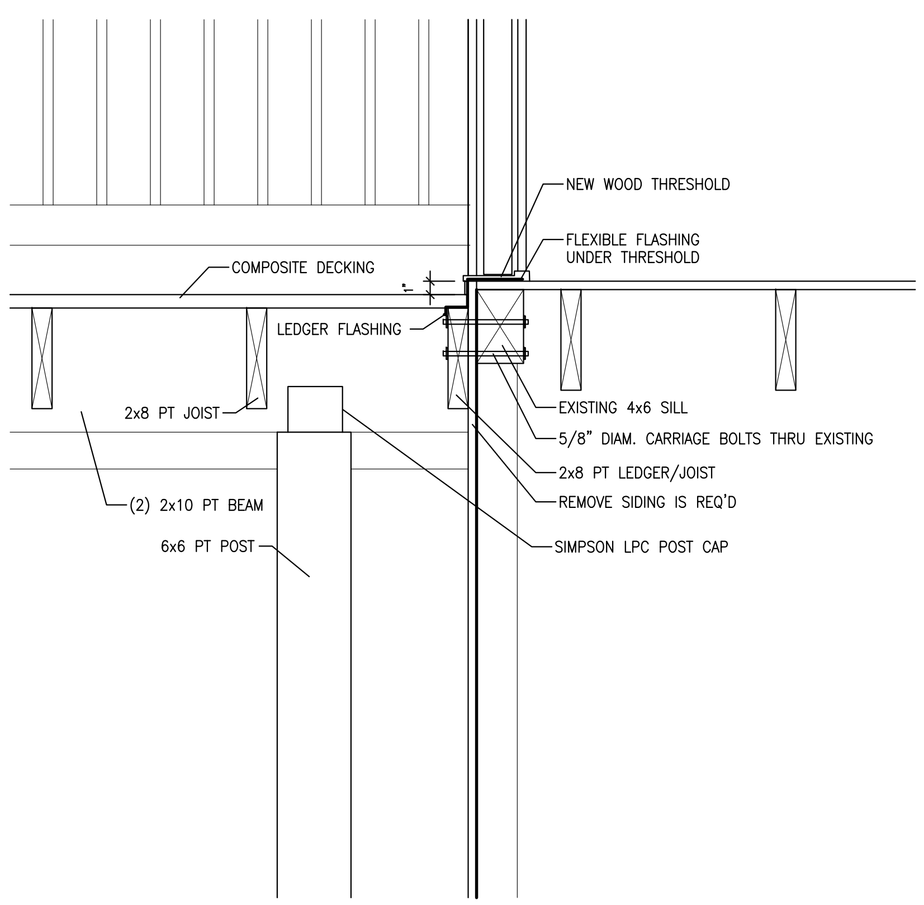

A1 DOOR SILL / LEDGER DETAIL

1-1/2" = 1'-0"

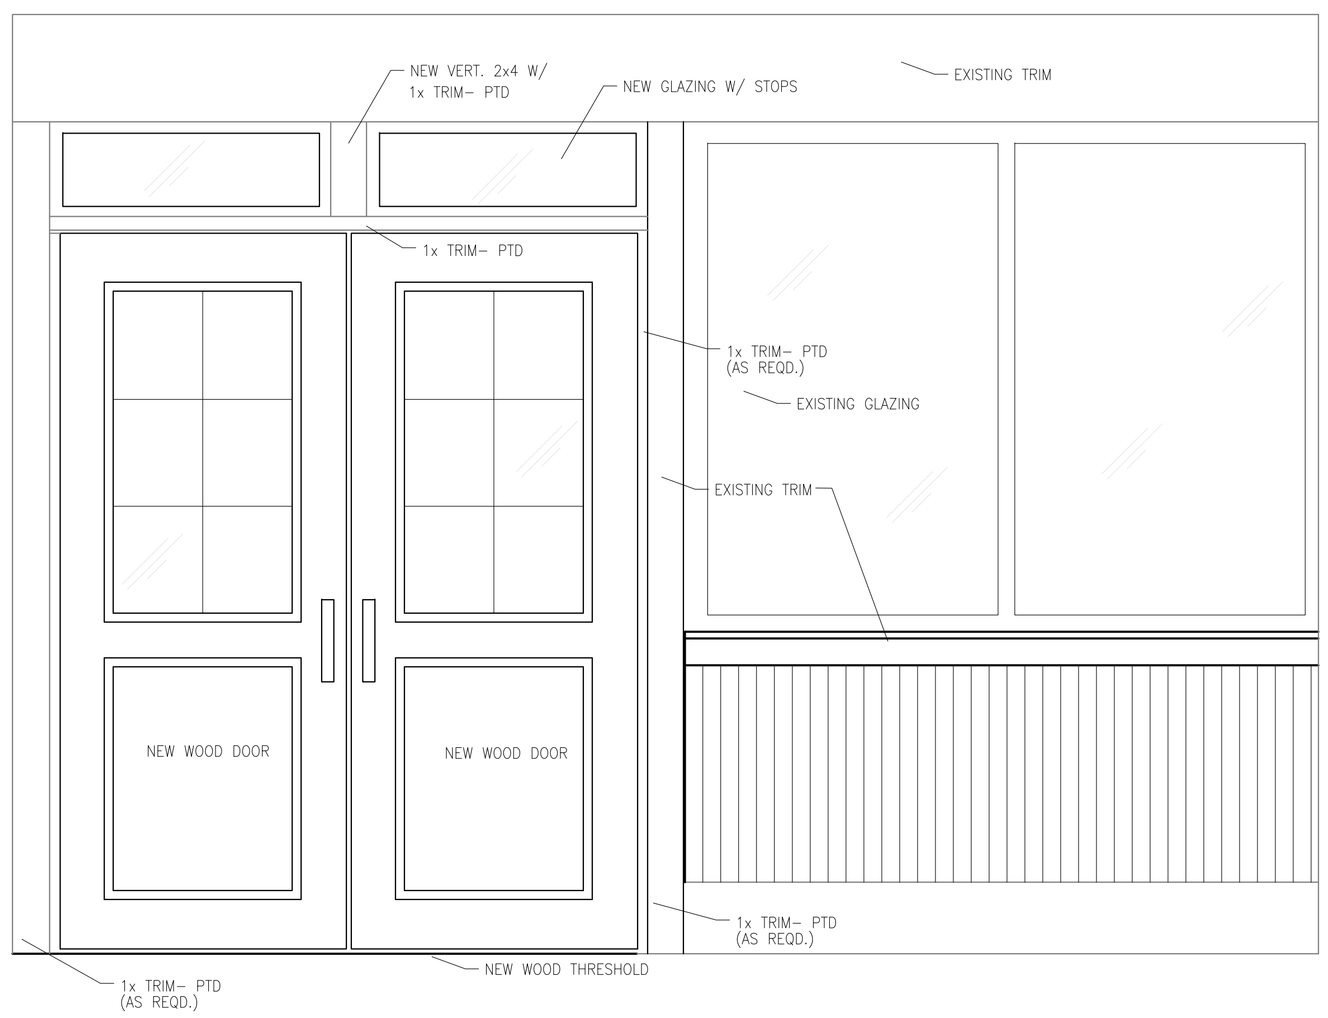

A7 ENTERIOR WALL ELEVATION

1" = 1'-0"

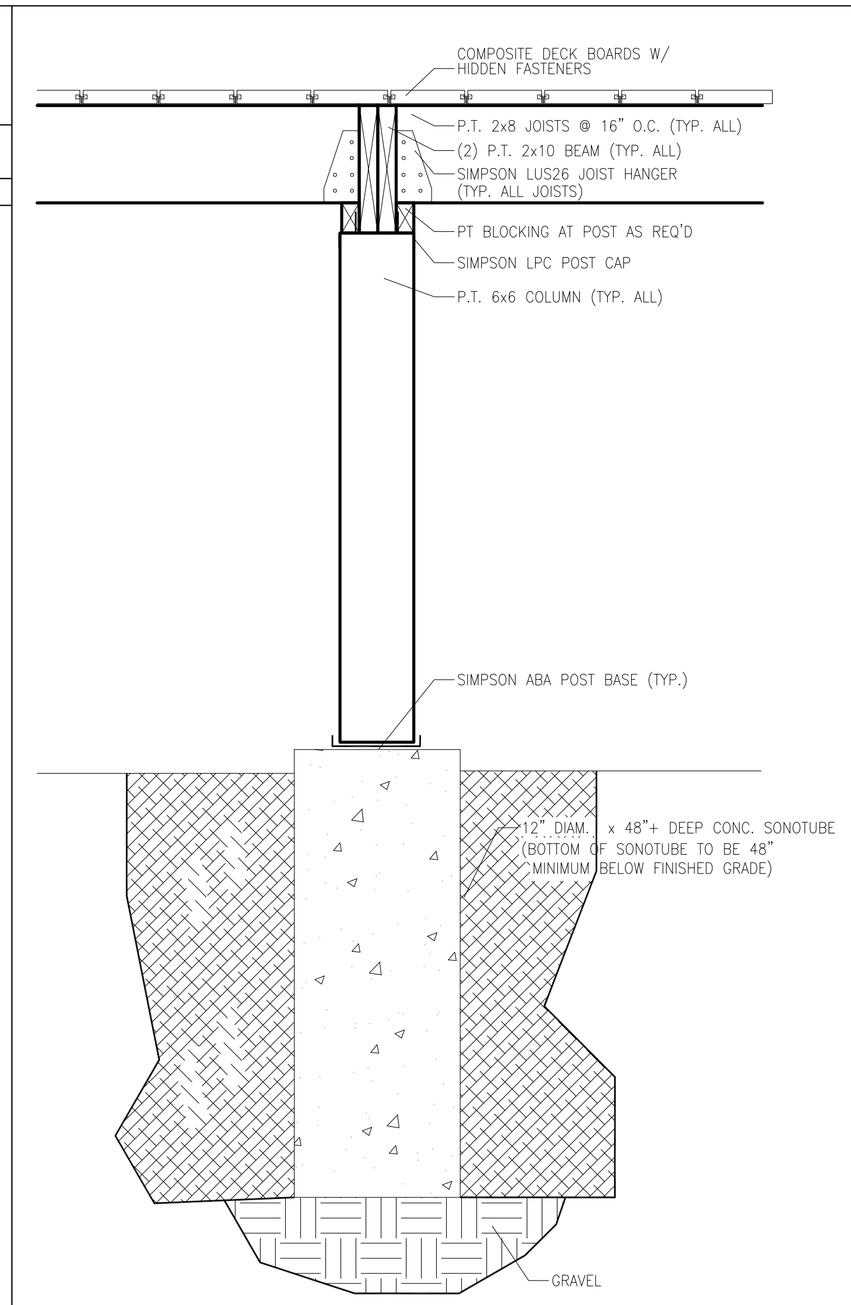

A16 DECK POST DETAIL

1-1/2" = 1'-0"

DECK ADDITION

20 GRAFTON STREET
PORTLAND, MAINE

REVISIONS

#	DATE	DESCRIPTION
1		
2		
3		
4		

DATE:	05.17.17
PROJECT #	123456
DRAWN BY:	JW
CHECKED BY:	JW
DRAWING SCALE	AS NOTED

SHEET TITLE

DECK PLANS, SECTIONS AND DETAILS

A100

© COPYRIGHT 1985-2015
REPRODUCTION OR REUSE OF THIS DOCUMENT WITHOUT WRITTEN PERMISSION OF GAWRON TURGEON ARCHITECTS IS PROHIBITED