PRELIMINARY FOR REVIEW ONLY

NOTE:
PLACE INLET PROTECTION OVER ALL CATCH BASINS DOWN SLOPE OF ANY UNSTABLIZED SURFACES PRIOR TO CONSTRUCTION. DO NOT REMOVE UNTIL ENTIRE TRIBUTARY LOCATIONS ARE STABILIZED.

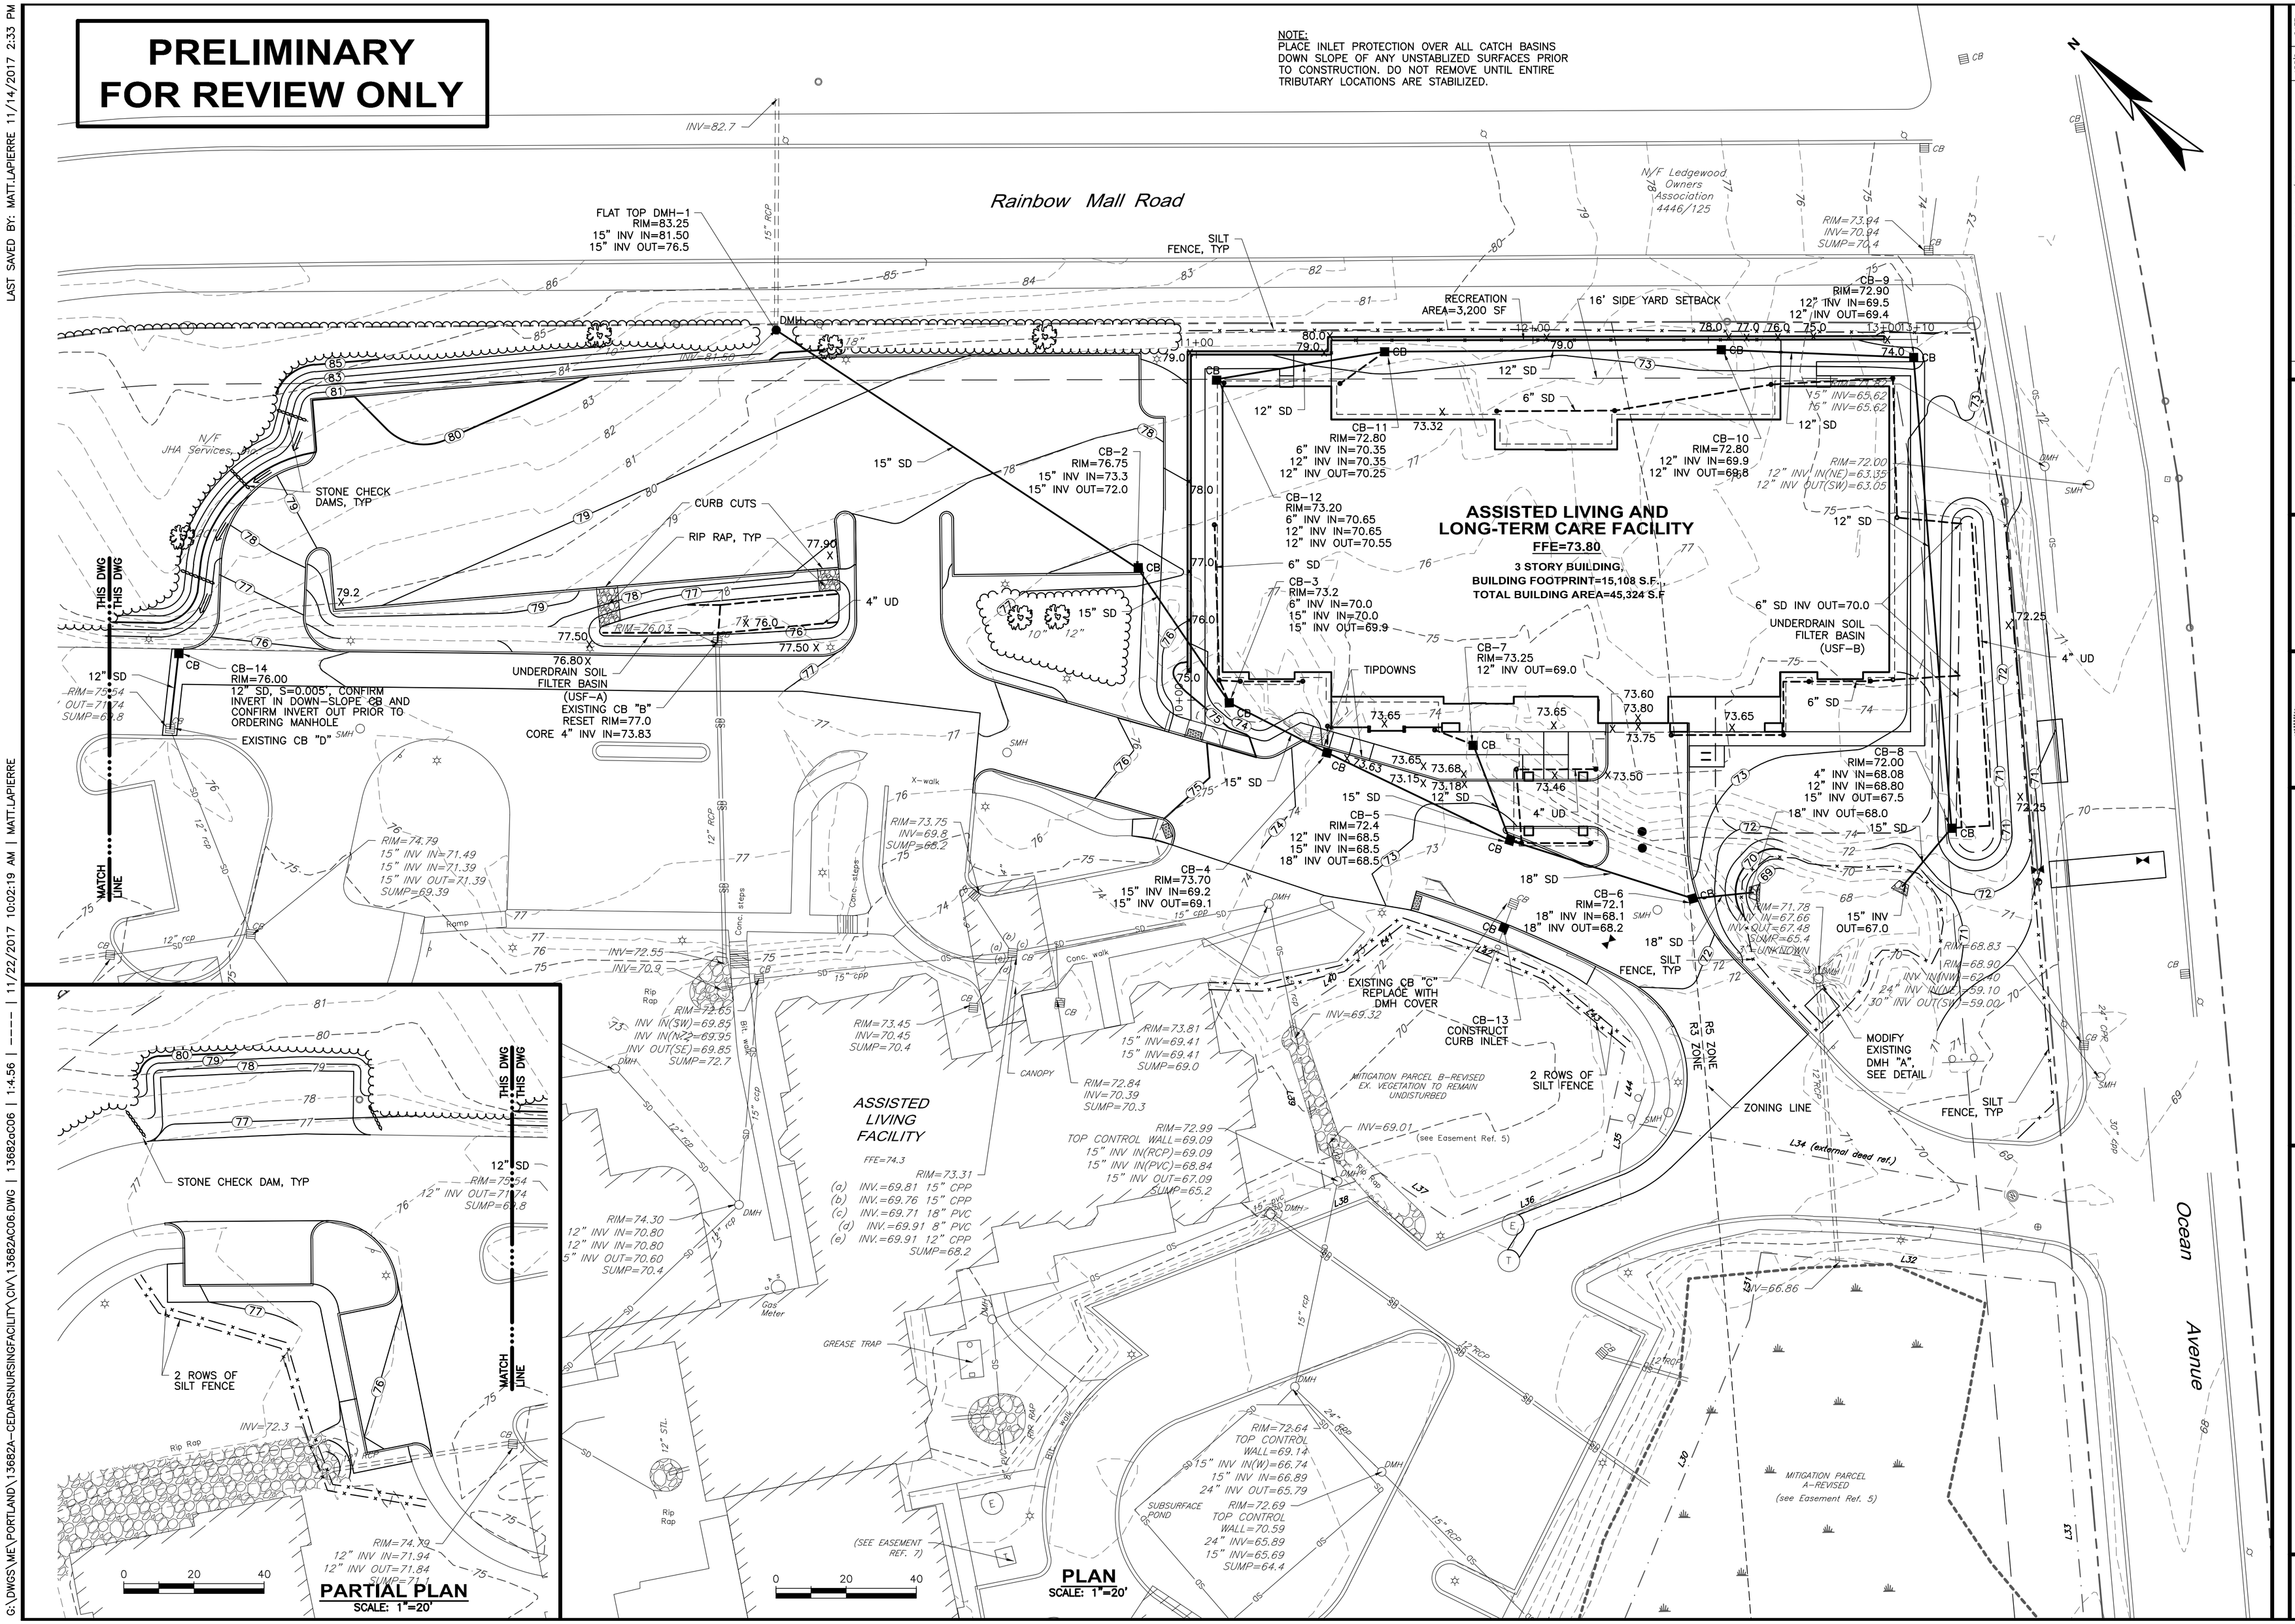

NO	SUBMISSIONS/REVISIONS	APP'D	DATE
1	ISSUED FOR PORTLAND SITE PLAN REVIEW	JBW	11/17
2			
3			
4			

DESIGNED BY: MAG
CAD COORD: MRL
CAD: MRL
CHECKED BY: MAG
DATE: 11-15-17
APPROVED BY: JBW
DATE: 11-15-17
PROJECT NO: 13682A

STATE OF MAINE
JAN B.S. WIEGMAN
No. 5852
LICENSED PROFESSIONAL ENGINEER
11-15-17

WRIGHT-PIERCE
Engineering a Better Environment
Offices Throughout New England
888.621.8156 | www.wright-pierce.com

THE CEDARS
ASSISTED LIVING AND LONG-TERM CARE FACILITY
PORTLAND, ME

SITE GRADING AND EROSION CONTROL PLAN

DRAWING
C-6

LAST SAVED BY: MATT.LAPIERRE 11/14/2017 2:33 PM
G:\DWGS\ME\PORTLAND\13682A-CEDARSNURSINGFACILITY\CIV\13682AC06.DWG | 13682aC06 | 1:4.56 | ---- | 11/22/2017 10:02:19 AM | MATT.LAPIERRE