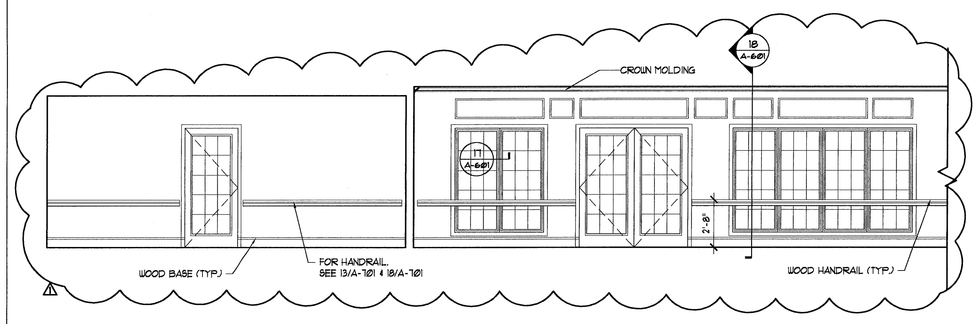

1 CORRIDOR AT FIRST FLOOR DINING

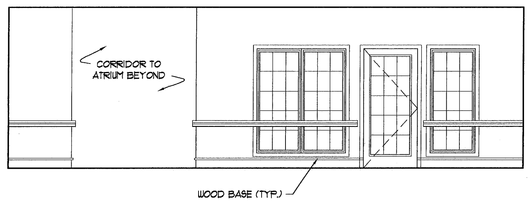

2 SITTING AT LIBRARY

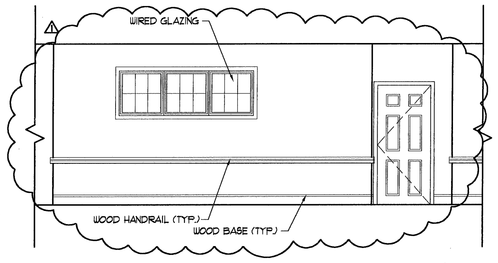

3 CORRIDOR AT EXERCISE

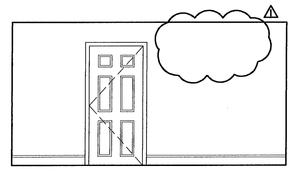

4 OFFICE AT RECEPTION

5 NOT USED

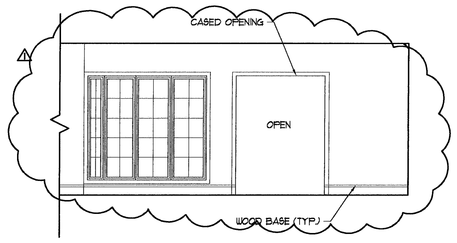

6 CORRIDOR AT COUNTRY KITCHEN

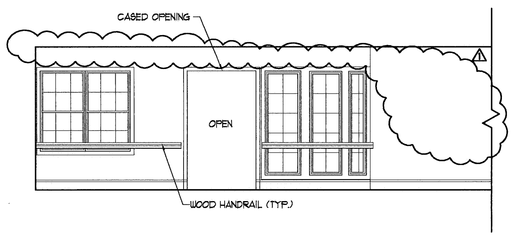

7 SITTING AT COUNTRY KITCHEN

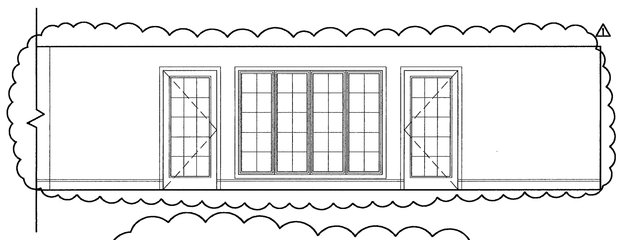

8 CORRIDOR TO ACTIVITY/ ARTS AND CRAFTS

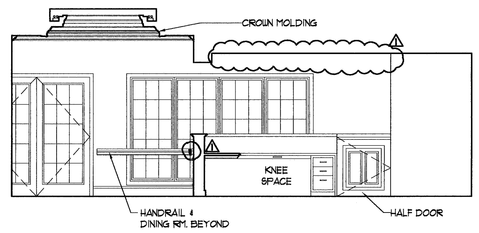

9 RECEPTION

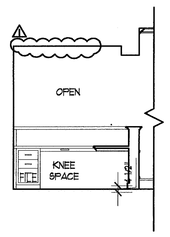

10 RECEP.

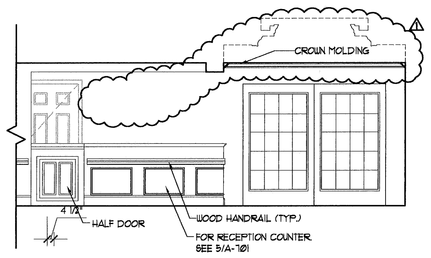

11 RECEPTION/LOBBY

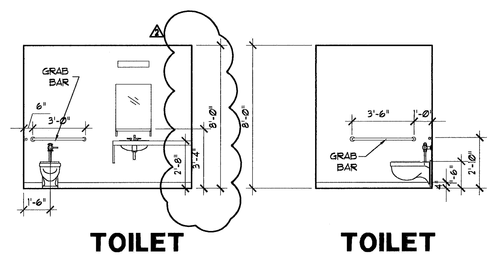

12 TOILET ROOM

13 TOILET ROOM

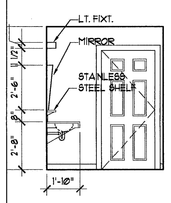

14 TOILET ROOM

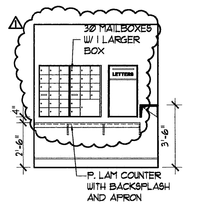

15 MAIL RM.

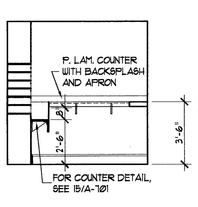

16 MAIL RM.

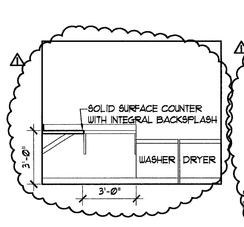

17 LAUNDRY RM. #111

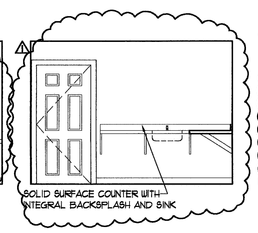

18 LAUNDRY RM. #111

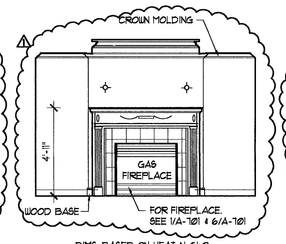

DIMS. BASED ON HEAT-N-GLO GAS FIREPLACE. TO BE VERIFIED IF ALT. MODEL USED.

19 LIBRARY

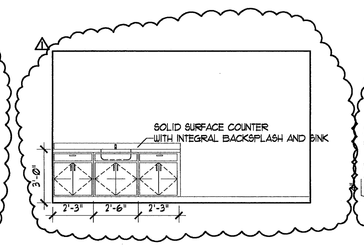

20 EXERCISE

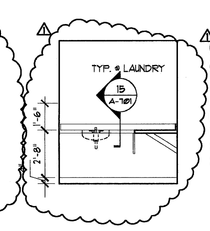

21 LAUNDRY RM. #205

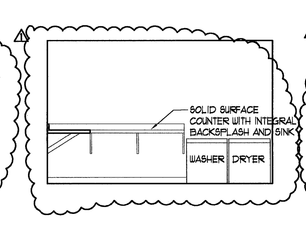

22 LAUNDRY RM. #205

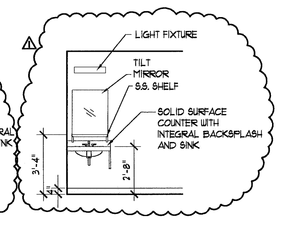

23 SPA/TUB RM.

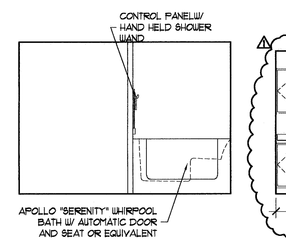

24 SPA/TUB RM.

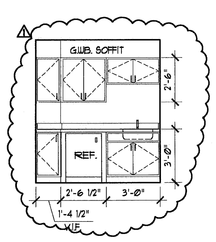

25 MED. RM.

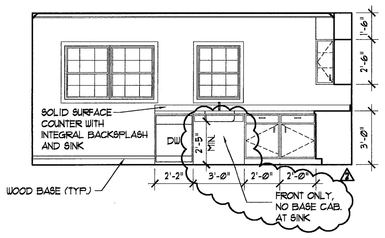

26 COUNTRY KITCHEN

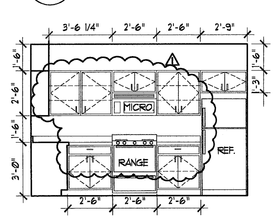

27 COUNTRY KITCHEN

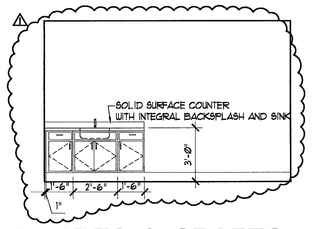

28 ARTS & CRAFTS

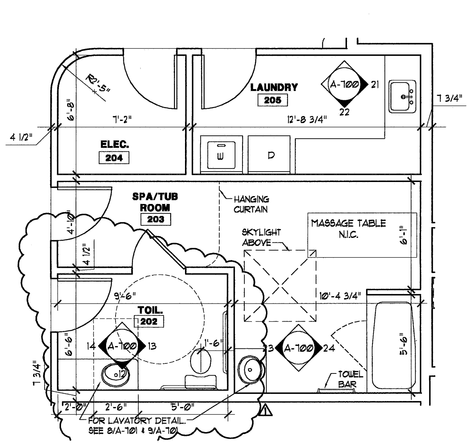

29 SPA/TUB ROOM

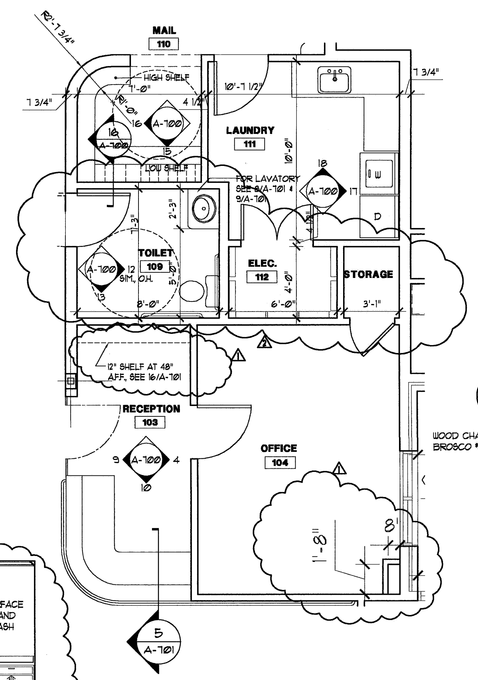

30 RECEPTION OFFICE

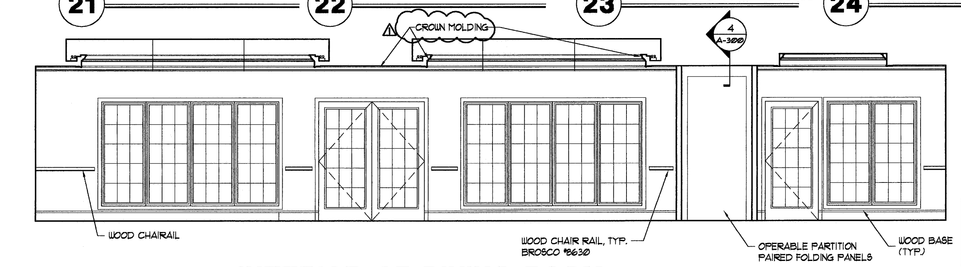

31 INTERIOR OF DINING ROOM

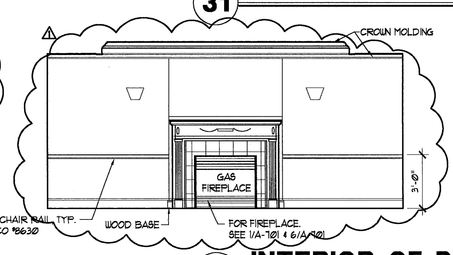

32 INTERIOR OF DINING ROOM

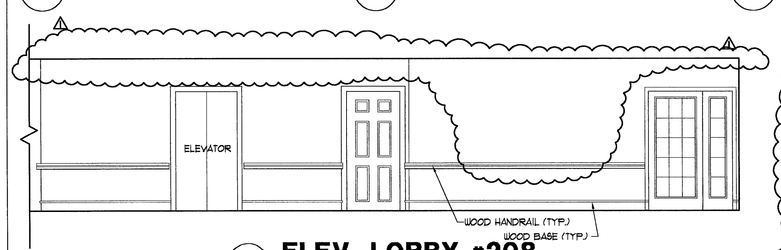

33 ELEV. LOBBY #208

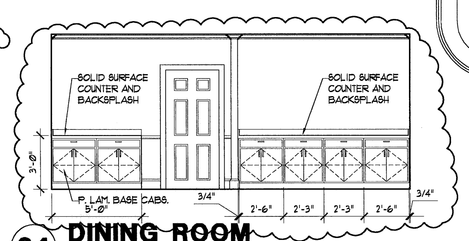

34 DINING ROOM

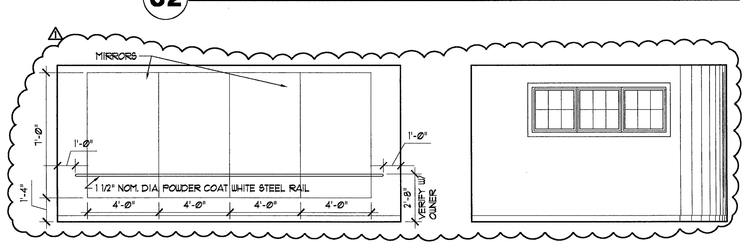

35 EXERCISE #120

36 EXERCISE #120

Revisions	No.	Date
GENERAL REVISIONS	1	03/20/06
FINAL PRICING	2	10/05/06
HUD FIRM COMMITMENT	3	11/22/06

Project:

THE INN AT CEDARS

PORTLAND, MAINE

Drawing Title

INTERIOR ELEVATIONS

Tsomides Associates
Architects and Planners
389 Elliot Street
Newton Upper Falls, MA 02464
(617) 969-4774 Fax (617) 969-4793
e-mail: infoetsomides.com www.tsomides.com

REGISTERED ARCHITECT CONSTANTINE J. TSOMIDES 5351 STATE OF MAINE

DRAWN BY	SJZ
DATE ISSUED	06/24/05 BID SET
SCALE	1/4" = 1'-0"
DRAWING NUMBER	A-700