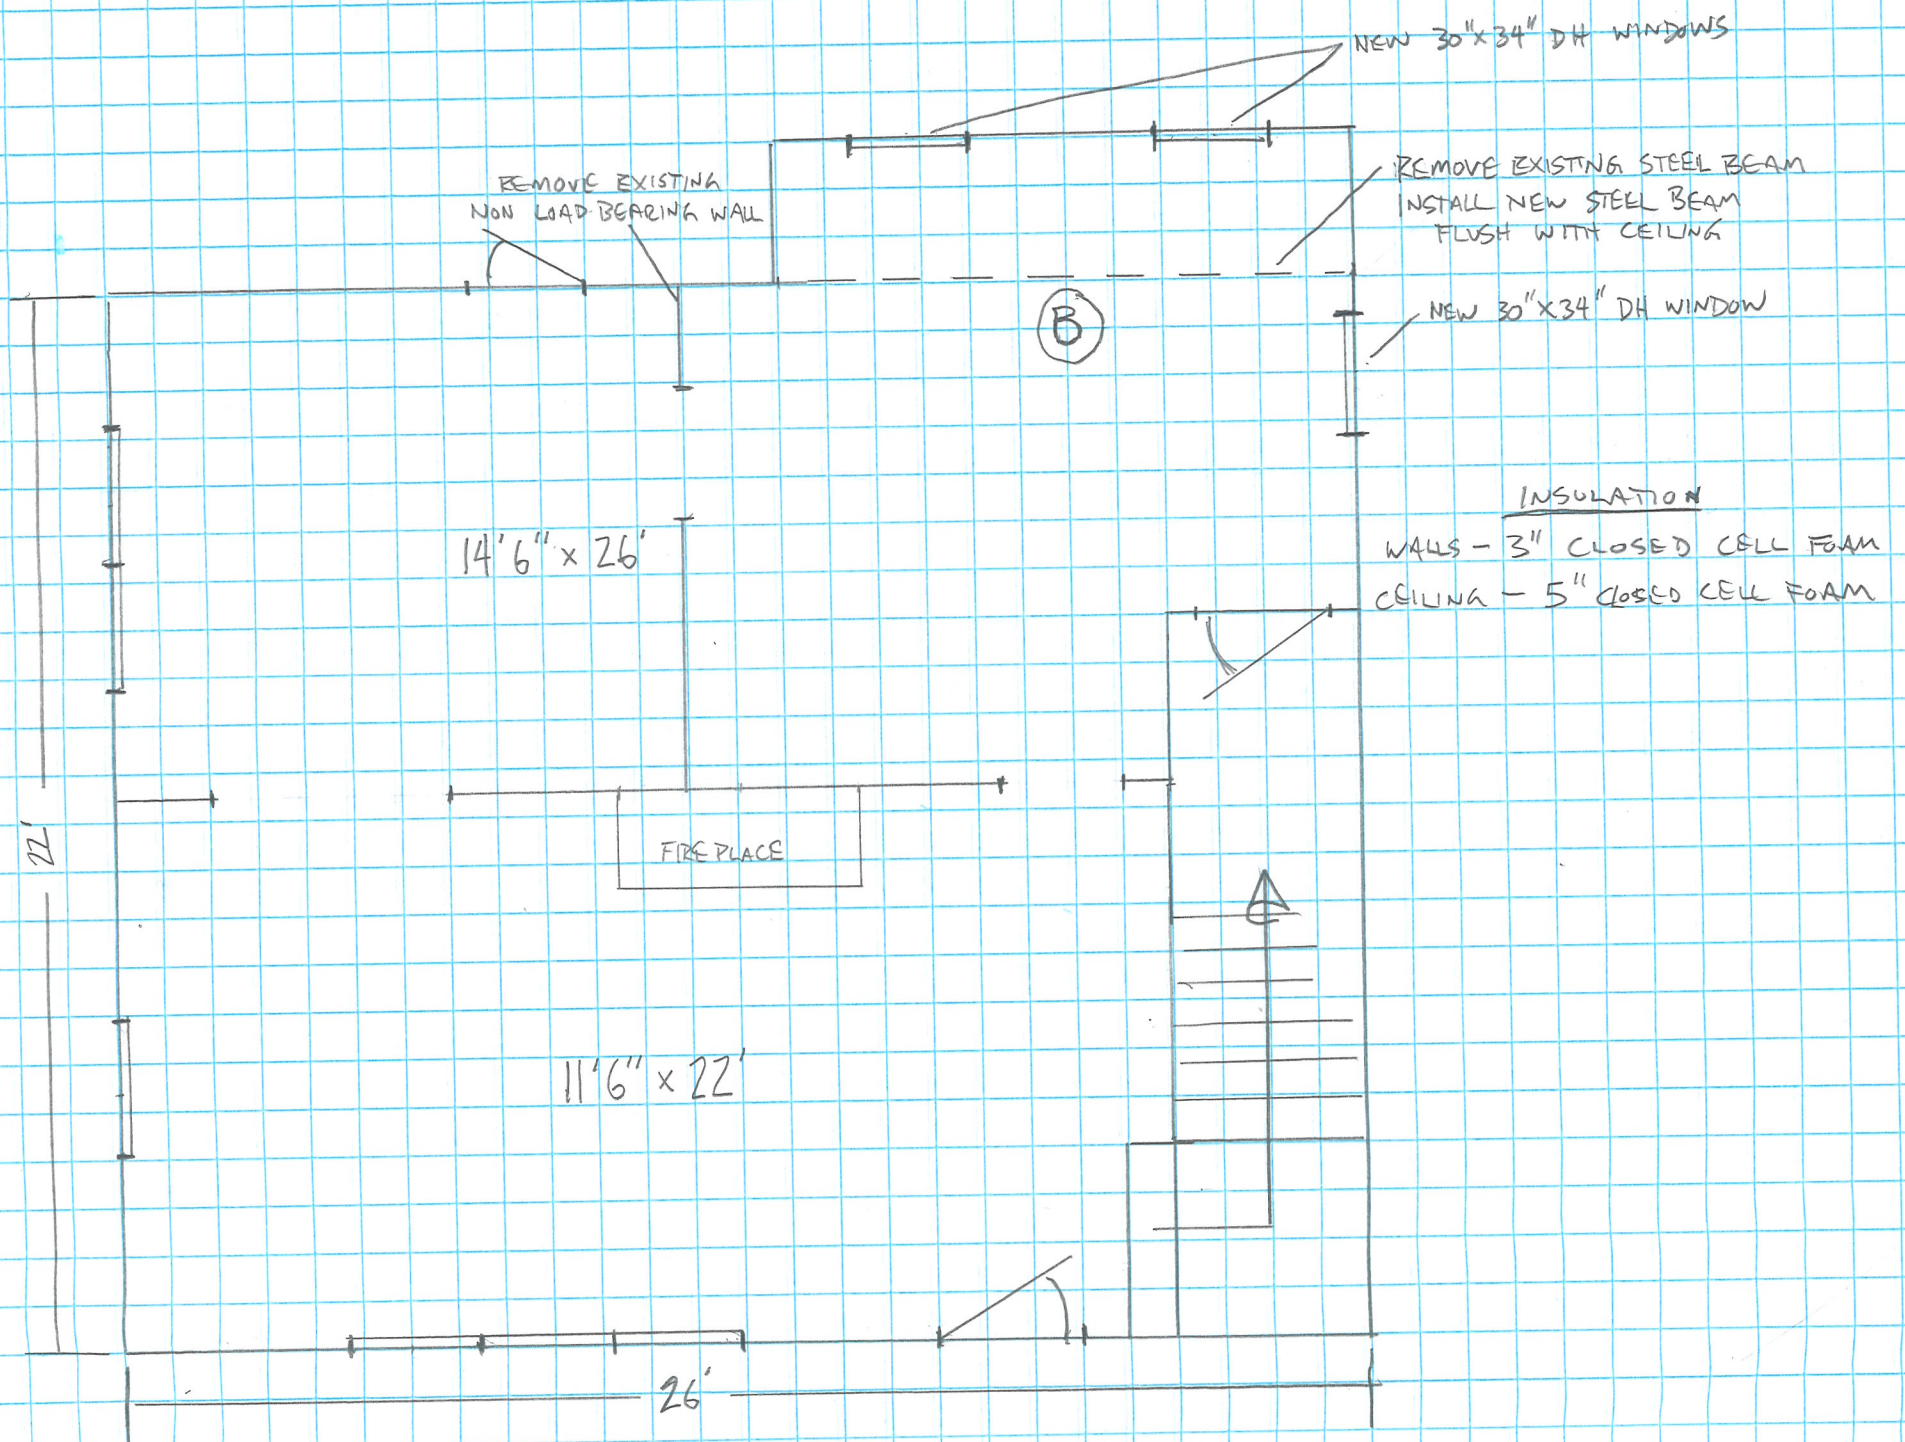
NEW 30"x34" DH WINDOWS
REMOVE EXISTING
NON LOAD-BEARING WALL
REMOVE EXISTING STEEL BEAM
INSTALL NEW STEEL BEAM
FLUSH WITH CEILING
B
NEW 30"x34" DH WINDOW
INSULATION
WALLS - 3" CLOSED CELL FOAM
CEILING - 5" CLOSED CELL FOAM
14'6" x 26'
FIRE PLACE
22'
11'6" x 22'
26'