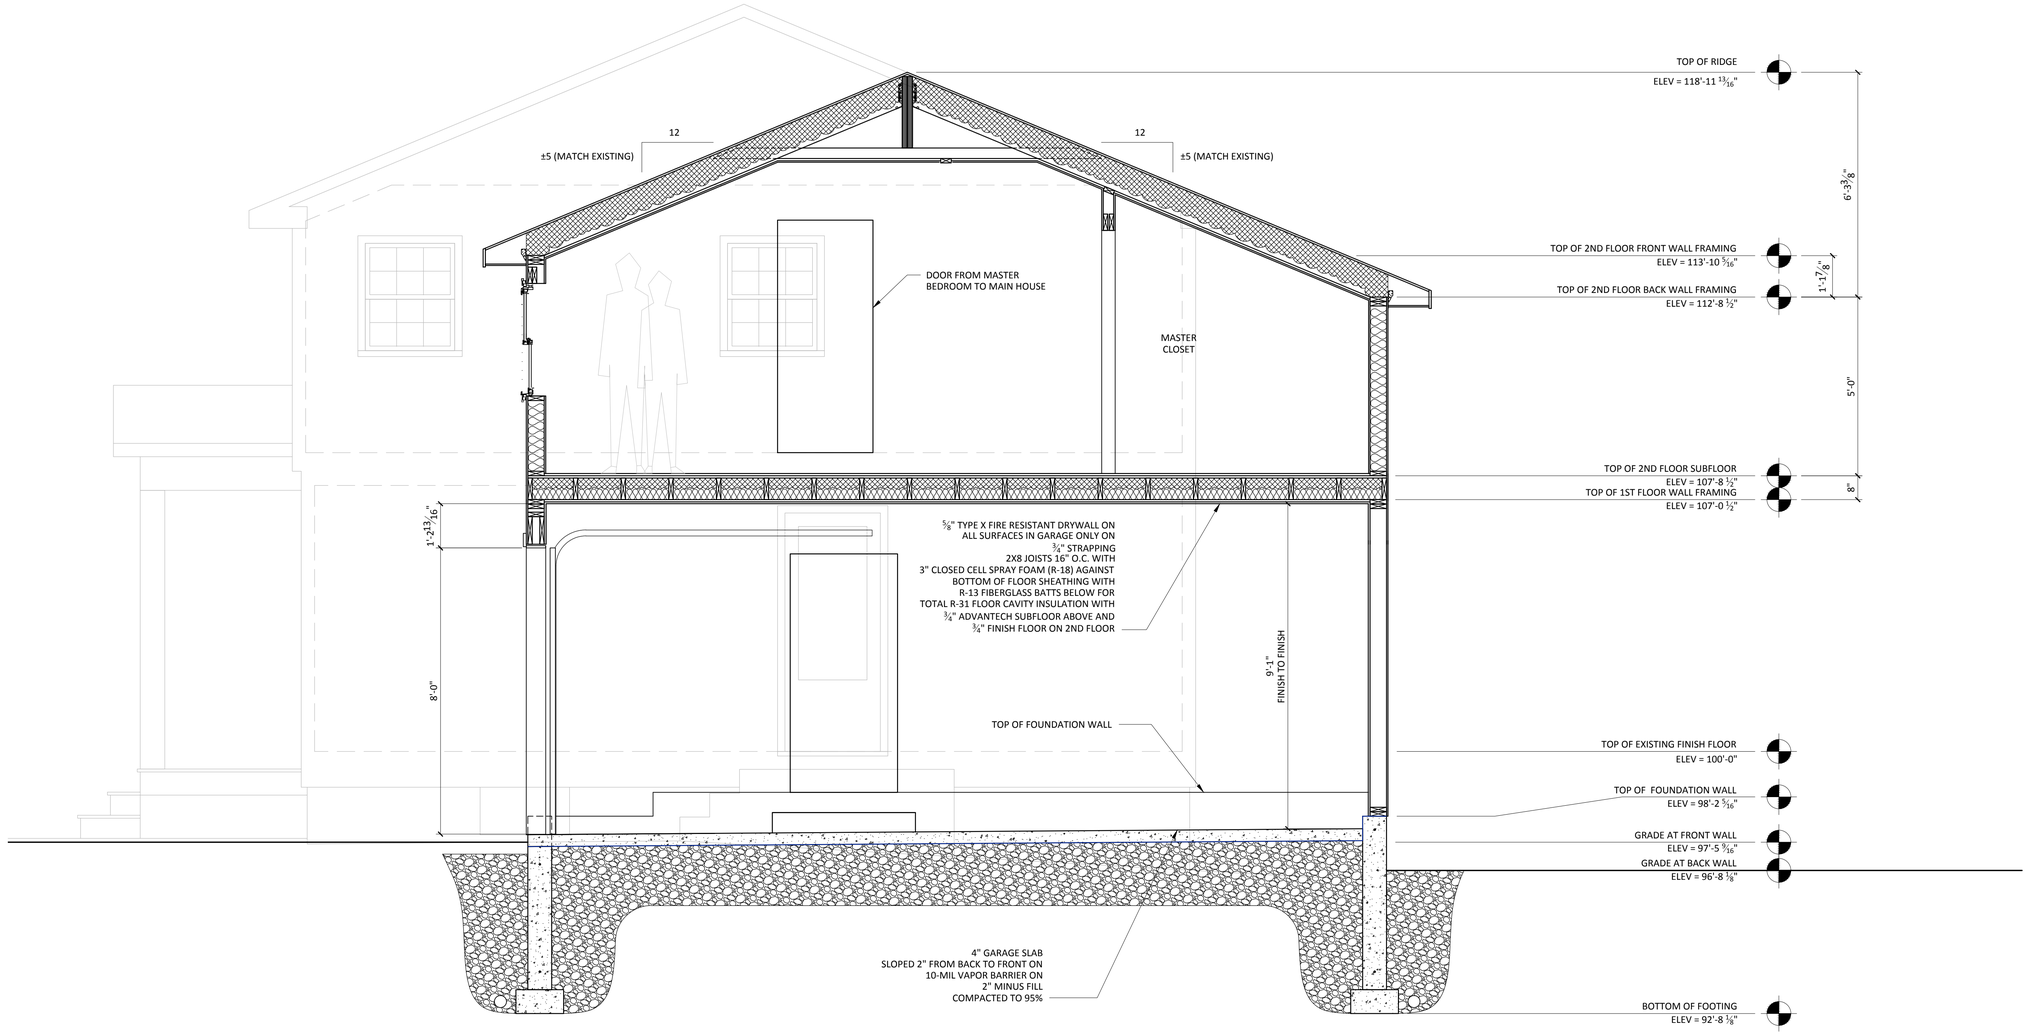

1 SECTION THROUGH GARAGE
1/2" = 1'-0"

0 1' 2' 4' 8'

© COPYRIGHT 2015 MICHAEL MAINES RESIDENTIAL DESIGN

MM MICHAEL MAINES RESIDENTIAL DESIGN
336 N PALERMO RD
PALERMO, ME 04354
207-318-6224
mike@michaelmaines.com

ADDITION TO THE
CAMPOS RESIDENCE
72 GROVESIDE ROAD, PORTLAND, MAINE 04102

ISSUED FOR CONSTRUCTION

DATE	November 10, 2015
REV	
REV	

SHEET
A3-02