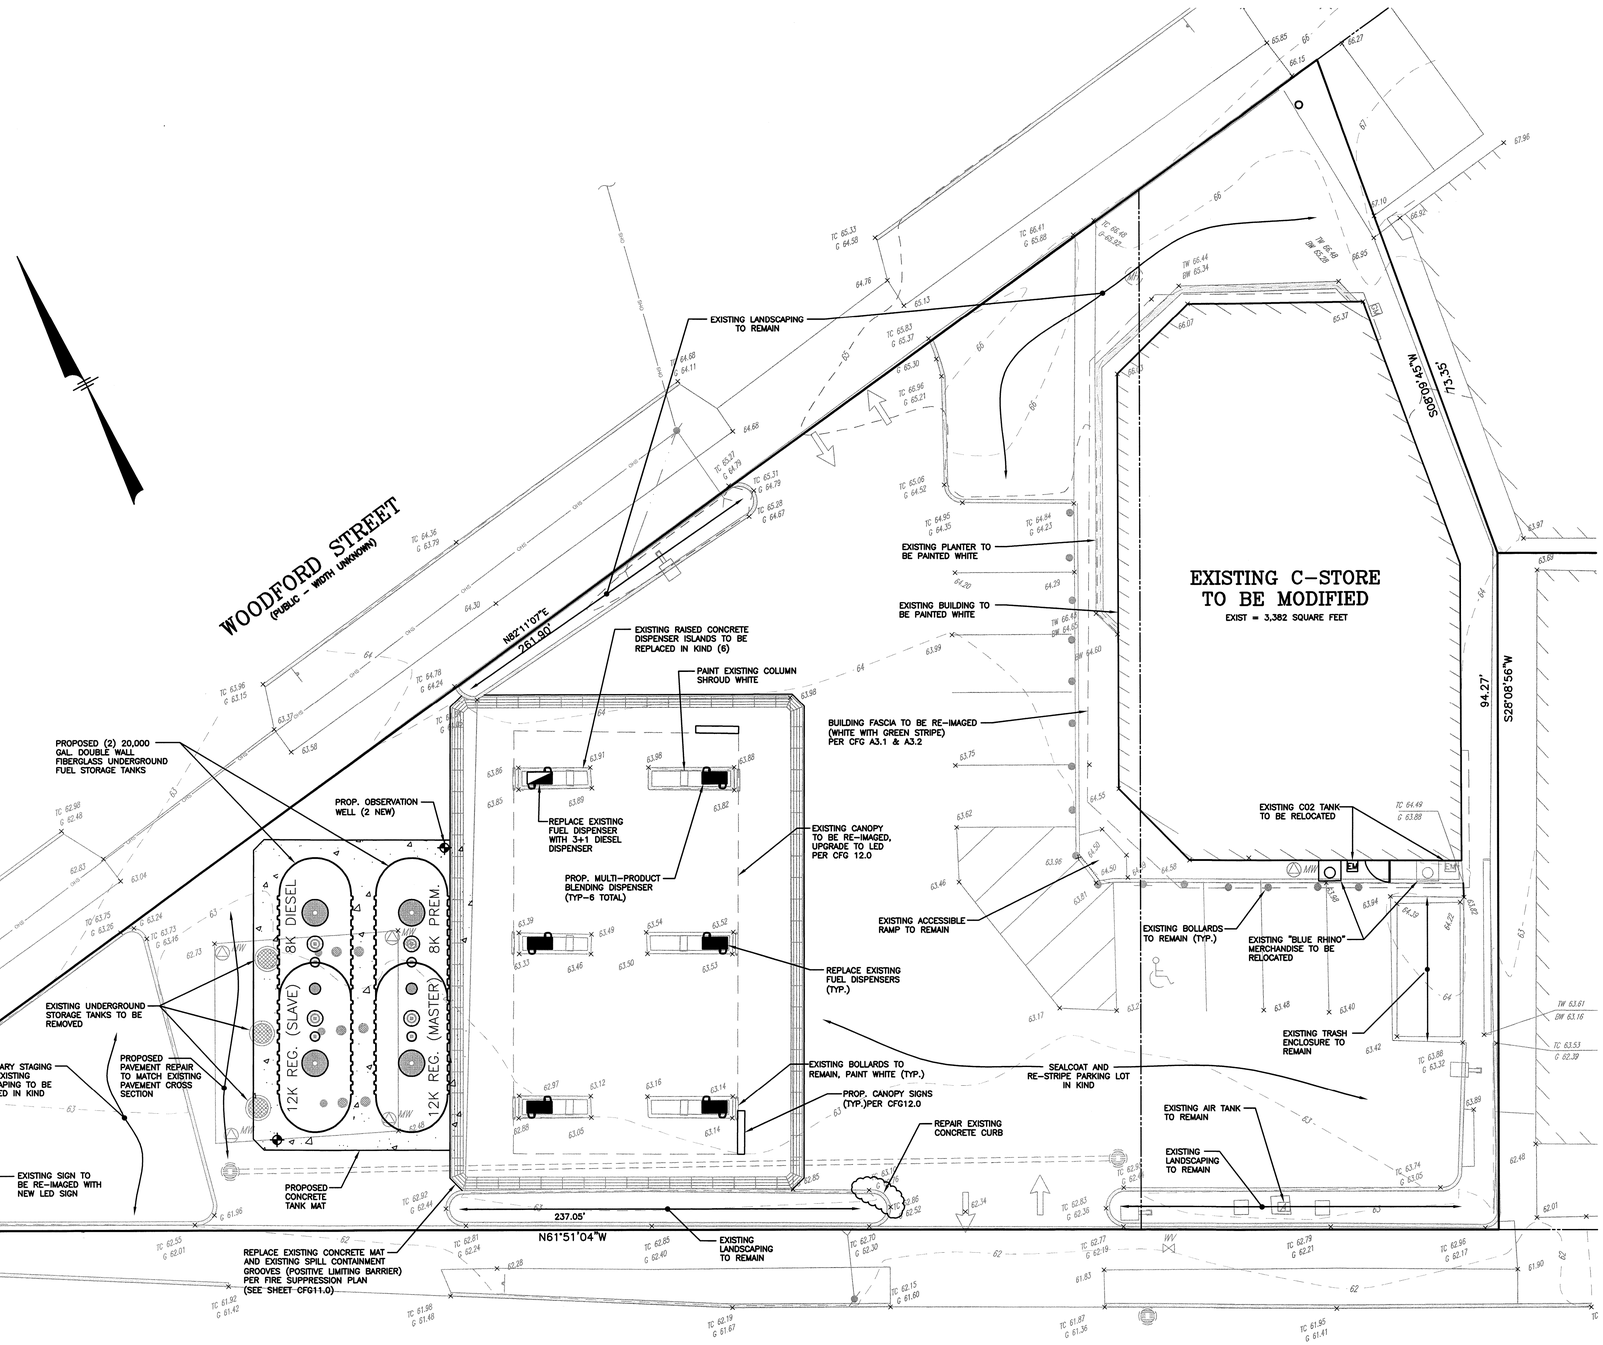

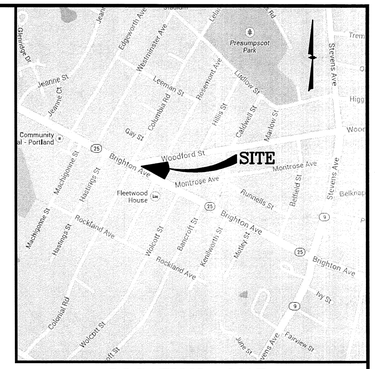

LOCATION MAP
(NOT TO SCALE)

NOTES:

1) LOT AREA = 21,521 Sq.Ft.±
= 0.494 Ac.± (PER PLAN REFERENCE #1)

2) BOUNDARY AND TOPOGRAPHIC INFORMATION AS SHOWN WAS TAKEN FROM PLAN REFERENCE #1.

3) LOCATION OF UNDERGROUND UTILITIES IS APPROXIMATE ONLY. ADDITIONAL UNDERGROUND UTILITIES OTHER THAN THOSE SHOWN MAY BE ENCOUNTERED.

PLAN REFERENCES:

1) "BOUNDARY & TOPOGRAPHIC SURVEY", PREPARED BY CONTROL POINT ASSOCIATES, INC., 352 TURNPIKE ROAD SOUTHBOROUGH, MA 01772, DATED AUGUST 21, 2013, SCALE 1"=10', FILE NUMBER CM13165, SHEET 1 OF 1

DIG SAFE
DIG SAFE
MA-ME-NH-RI-VT
1-888-DIGSAFE
NY 1-800-962-7962
CT 1-800-922-4455

GRAPHIC SCALE
10 0 5 10 20 40
(IN FEET)
1 inch = 10 ft.

Copyright © 2013 by MHF Design Consultants, Inc. All Rights Reserved.

F:\Projects\CAD\340313\340313SP.dwg SP 1/22/14 6:59pm DSA

MHF Design Consultants, Inc.
44 Stiles Road, Suite One
Salem, New Hampshire 03079
(603) 893-0720
ENGINEERS • PLANNERS • SURVEYORS
www.mhfdesign.com

STATE OF MAINE
FRANK C. MONTEIRO
7201
LICENSED PROFESSIONAL ENGINEER
1/22/14

REVISIONS			
NO.	DATE	REV. BY.	DESCRIPTION

21,521 SQUARE FEET
.4941 ACRES
V# 1614
Store# 5613
Gas Station# 1848

512 WOODFORD STREET
PORTLAND, ME

CUMBERLAND FARMS INC.
100 CROSSING BLVD.
FRAMINGHAM, MA 01702

SCALE 1"= 10'
DATE: JAN. 21, 2014
FILE: 3403SP.DWG
DRAWN BY: HS
CHECKED BY: HS

PROPOSED SITE PLAN

CFG4.0

MHF PROJECT NO. 340313 SHEET 1 OF 1