DERMATOLOGY ASSOCIATES FINISH SCHEDULE 2016

NO.	ROOM	WALL FINISH	DOOR/FRAME & WINDOW FINISH	FLOORING MATERIAL	BASE TRIM	BUILT-INS
101	Lunch Room	Paint: Sherwin Williams East wall: SW 7052 Gray Area All other walls: SW 6126 Navajo White	Door frame: match base trim color Johnsonite: 150 Wetlands	Carpet: Mohawk Group: Pure Genius, Artist - Broadloam	Vinyl Base: Johnsonite: 150 Wetlands	None
102	Office	Paint: Sherwin Williams SW 6659 Captivating Cream	Door frame: match base trim color Johnsonite: 190 Greege	Carpet: Mohawk Group: Pure Genius, Artist - Broadloam	Vinyl Base: Johnsonite: 190 Greege	None
103	Phones	Paint: Sherwin Williams SW 6659 Captivating Cream	Door frame: match base trim color Johnsonite: 190 Greege	Carpet: Mohawk Group: Pure Genius, Artist - Broadloam	Vinyl Base: Johnsonite: 190 Greege	None
104	Office	Paint: Sherwin Williams SW 6659 Captivating Cream	Door frame: match base trim color Johnsonite: 190 Greege	Carpet: Mohawk Group: Pure Genius, Artist - Broadloam	Vinyl Base: Johnsonite: 190 Greege	None
105	Billing	Paint: Sherwin Williams SW 6659 Captivating Cream	Door frame: match base trim color Johnsonite: 190 Greege	Carpet: Mohawk Group: Pure Genius, Artist - Broadloam	Vinyl Base: Johnsonite: 190 Greege	None
106	Office	Paint: Sherwin Williams SW 6659 Captivating Cream	Door frame: match base trim color Johnsonite: 190 Greege	Carpet: Mohawk Group: Pure Genius, Artist - Broadloam	Vinyl Base: Johnsonite: 190 Greege	None
107	Conference Room	Paint: Sherwin Williams North wall: SW 7052 Gray Area All other walls: SW 6126 Navajo White	Door frame: match base trim color Johnsonite: 150 Wetlands	Carpet: Mohawk Group: Pure Genius, CEO - Broadloam	Vinyl Base: Johnsonite: 150 Wetlands	Countertops: Pionite SV720 Sage Chair Rail: Oak
108	Entry	Paint: Sherwin Williams SW 6659 Captivating Cream	Door frame: match base trim color Johnsonite: 190 Greege	Carpet: Mohawk Group: Pure Genius, Artist - Broadloam	Vinyl Base: Johnsonite: 190 Greege	Cabinets: Pionite SV720 Sage Countertops: Formica 299-58 Ebony Oxide
109	Computer Room	Paint: Sherwin Williams SW 0051 Classic Ivory	Door frame: match base trim color Johnsonite: 150 Wetlands	Carpet: Mohawk Group: Pure Genius, Artist - Broadloam	Vinyl Base: Johnsonite: 150 Wetlands	Cabinets: Pionite SV720 Sage Countertops: Pionite ST655 Almond
110	Office	Paint: Sherwin Williams SW 6659 Captivating Cream	Door frame: match base trim color Johnsonite: 190 Greege	Carpet: Mohawk Group: Pure Genius, Artist - Broadloam	Vinyl Base: Johnsonite: 190 Greege	None
111	Medical Records	Paint: Sherwin Williams SW 6659 Captivating Cream	Door frame: match base trim color Johnsonite: 190 Greege	Carpet: Mohawk Group: Pure Genius, Artist - Broadloam	Vinyl Base: Johnsonite: 190 Greege	Upper Cabinets: Pionite SV720 Sage
112	Slide Storage	Paint: Sherwin Williams SW 6659 Captivating Cream	Door frame: match base trim color Johnsonite: 190 Greege	Sheet Vinyl: Tarket Aria 2.0: color TBD	Vinyl Base: Johnsonite: 190 Greege	None
113	Lav	Paint: Sherwin Williams SW 2853 New Colonial Yellow	Door frame: match base trim color Johnsonite: 150 Wetlands	Sheet Vinyl: Tarket Aria 2.0: color TBD	Vinyl Base: Johnsonite: 150 Wetlands	None
114	Lav	Paint: Sherwin Williams SW 2853 New Colonial Yellow	Door frame: match base trim color Johnsonite: 150 Wetlands	Sheet Vinyl: Tarket Aria 2.0: color TBD	Vinyl Base: Johnsonite: 150 Wetlands	None
115	Lav	Paint: Sherwin Williams SW 2853 New Colonial Yellow	Door frame: match base trim color Johnsonite: 150 Wetlands	Sheet Vinyl: Tarket Aria 2.0: color TBD	Vinyl Base: Johnsonite: 150 Wetlands	None
116	IT	Paint: Sherwin Williams SW 0051 Classic Ivory	Door frame: match base trim color Johnsonite: 150 Wetlands	Existing flooring to Remain	Vinyl Base: Existing to Remain	None
117	Kitchen	Paint: Sherwin Williams SW 6126 Navajo White	Door frame: match base trim color Johnsonite: 150 Wetlands	Sheet Vinyl: Tarket Aria 2.0: color TBD	Vinyl Base: Johnsonite: 150 Wetlands	Cabinetry: Pionite SV720 Sage Countertops: Pionite ST655 Almond
118	Hall	Paint: Sherwin Williams SW 6659 Captivating Cream	Door frame: match base trim color Johnsonite: 190 Greege	Carpet: Mohawk Group: Pure Genius, Artist - Broadloam	Vinyl Base: Johnsonite: 190 Greege	None
119	Lav	Paint: Sherwin Williams SW 2853 New Colonial Yellow	Door frame: match base trim color Johnsonite: 150 Wetlands	Sheet Vinyl: Tarket Aria 2.0: color TBD	Vinyl Base: Johnsonite: 150 Wetlands	None
120	Storage	Paint: Sherwin Williams SW 0051 Classic Ivory	Door frame: match base trim color Johnsonite: 150 Wetlands	Carpet: Mohawk Group: Pure Genius, Artist - Broadloam	Vinyl Base: Johnsonite: 150 Wetlands	None
301	Procedure 5	Paint: Sherwin Williams SW 6126 Navajo White	Door frame: match base trim color Johnsonite: 150 Wetlands	Sheet Vinyl: Tarket Aria 2.0: color TBD	Vinyl Base: Johnsonite: 150 Wetlands	Cabinets: Pionite SV720 Sage Counter Tops: Pionite ST655 Almond
302	Procedure 4	Paint: Sherwin Williams SW 6126 Navajo White	Door frame: match base trim color Johnsonite: 150 Wetlands	Sheet Vinyl: Tarket Aria 2.0: color TBD	Vinyl Base: Johnsonite: 150 Wetlands	Cabinets: Pionite SV720 Sage Counter Tops: Pionite ST655 Almond
303	Office	Paint: Sherwin Williams SW 6659 Captivating Cream	Door frame: match base trim color Johnsonite: 190 Greege	Carpet: Mohawk Group: Pure Genius, Artist - Broadloam	Vinyl Base: Johnsonite: 190 Greege	None
304	Exam 2	Paint: Sherwin Williams SW 6126 Navajo White	Door frame: match base trim color Johnsonite: 150 Wetlands	Sheet Vinyl: Tarket Aria 2.0: color TBD	Vinyl Base: Johnsonite: 150 Wetlands	Cabinets: Pionite SV720 Sage Counter Tops: Pionite ST655 Almond
305	Office	Paint: Sherwin Williams SW 6659 Captivating Cream	Door frame: match base trim color Johnsonite: 190 Greege	Carpet: Mohawk Group: Pure Genius, Artist - Broadloam	Vinyl Base: Johnsonite: 190 Greege	None
306	New Lav	Paint: Sherwin Williams SW 6659 Captivating Cream	Door frame: match base trim color Johnsonite: 190 Greege	**Sheet Vinyl: Tarket Aria 2.0: color TBD**	**Vinyl Base: Johnsonite: 150 Wetlands base**	None
307	Autoclave	Paint: Sherwin Williams SW 0051 Classic Ivory	Door frame: match base trim color Johnsonite: 150 Wetlands	Sheet Vinyl: Tarket Aria 2.0: color TBD	Vinyl Base: Johnsonite: 150 Wetlands	Cabinets: Pionite SV720 Sage Countertops: Pionite ST655 Almond
308	Procedure 3	Paint: Sherwin Williams SW 6126 Navajo White	Door frame: match base trim color Johnsonite: 150 Wetlands	Sheet Vinyl: Tarket Aria 2.0: color TBD	Vinyl Base: Johnsonite: 150 Wetlands	Cabinets: Pionite SV720 Sage Counter Tops: Pionite ST655 Almond
309	Lab	Paint: Sherwin Williams SW 0051 Classic Ivory	Door frame: match base trim color Johnsonite: 150 Wetlands	Sheet Vinyl: Tarket Aria 2.0: color TBD	Vinyl Base: Johnsonite: 150 Wetlands	Cabinets: Pionite SV720 Sage Countertops: Pionite ST655 Almond

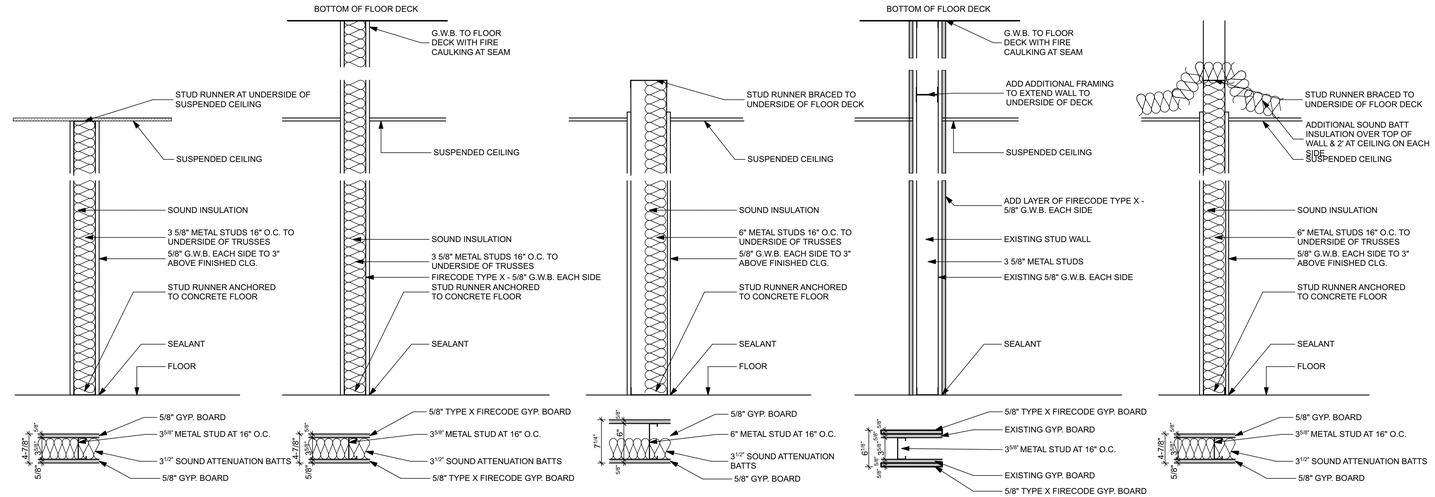

NO.	ROOM	WALL FINISH	DOOR/FRAME & WINDOW FINISH	FLOORING MATERIAL	BASE TRIM	BUILT-INS
310	Office	Paint: Sherwin Williams SW 6659 Captivating Cream	Door frame: match base trim color Johnsonite: 190 Greege	Carpet: Mohawk Group: Pure Genius, Artist - Broadloam	Vinyl Base: Johnsonite: 190 Greege	None
311	Procedure 2	Paint: Sherwin Williams SW 6126 Navajo White	Door frame: match base trim color Johnsonite: 150 Wetlands	Sheet Vinyl: Tarket Aria 2.0: color TBD	Vinyl Base: Johnsonite: 150 Wetlands	Cabinets: Pionite SV720 Sage Counter Tops: Pionite ST655 Almond
312	Exam 1	Paint: Sherwin Williams SW 6126 Navajo White	Door frame: match base trim color Johnsonite: 150 Wetlands	Sheet Vinyl: Tarket Aria 2.0: color TBD	Vinyl Base: Johnsonite: 150 Wetlands	Cabinets: Pionite SV720 Sage Counter Tops: Pionite ST655 Almond
313	Procedure 1	Paint: Sherwin Williams SW 6126 Navajo White	Door frame: match base trim color Johnsonite: 150 Wetlands	Sheet Vinyl: Tarket Aria 2.0: color TBD	Vinyl Base: Johnsonite: 150 Wetlands	Cabinets: Pionite SV720 Sage Counter Tops: Pionite ST655 Almond
314	Staff	Paint: Sherwin Williams SW 6659 Captivating Cream	Door frame: match base trim color Johnsonite: 150 Wetlands	Carpet: Mohawk Group: Pure Genius, Artist - Broadloam	Vinyl Base: Johnsonite: 150 Wetlands	None
315A	**IT**	**No Change**	**Door frame: touch up paint if needed**	**No change**	**No change**	**None**
315B	**Storage**	**Paint: Sherwin Williams SW 6659 Captivating Cream**	**Door frame: match base trim color Johnsonite: 150 Wetlands**	**Carpet: Mohawk Group: Pure Genius, Artist - Broadloam**	**Vinyl Base: Johnsonite: 150 Wetlands**	**None**
316	Waiting Room	Paint: Sherwin Williams SW 6659 Captivating Cream Or ADD ALT. - Wallpaper: Above chair rail: DL Couch Versa A44-760 Below chair rail: DL Couch Source One, Ceylon, 2VCG-12 Green Tea	Door frame: match base trim color Johnsonite: 150 Wetlands	Carpet: Mohawk Group: Pure Genius, Artist - Broadloam	Vinyl Base: Johnsonite: 150 Wetlands	None
317	Existing Lab	No change	Door frame: touch up paint if needed	No change	No change	None
318	Ext'g Lav	Paint: Sherwin Williams SW 2853 New Colonial Yellow	Door frame: match base trim color Johnsonite: 150 Wetlands	Existing flooring to Remain	Vinyl Base: existing 150 Wetlands	None
319	Ext'g Lav	Paint: Sherwin Williams SW 2853 New Colonial Yellow	Door frame: match base trim color Johnsonite: 150 Wetlands	Existing flooring to Remain	Vinyl Base: existing 150 Wetlands	None
320	Exit Hall	Paint: Sherwin Williams SW 6659 Captivating Cream	Door frame: match base trim color Johnsonite: 150 Wetlands	Carpet: Mohawk Group: Pure Genius, Artist - Broadloam	Vinyl Base: Johnsonite: 150 Wetlands	None
321	Staff	Paint: Sherwin Williams SW 6659 Captivating Cream	Door frame: match base trim color Johnsonite: 150 Wetlands	Carpet: Mohawk Group: Pure Genius, Artist - Broadloam	Vinyl Base: Johnsonite: 150 Wetlands	Cabinets: Pionite SV720 Sage Countertops: Formica 299-58 Ebony Oxide
322	Exam 3	Paint: Sherwin Williams SW 6126 Navajo White	Door frame: match base trim color Johnsonite: 150 Wetlands	Sheet Vinyl: Tarket Aria 2.0: color TBD	Vinyl Base: Johnsonite: 150 Wetlands	Cabinets: Pionite SV720 Sage Counter Tops: Pionite ST655 Almond
323	Hall	Paint: Sherwin Williams SW 6659 Captivating Cream	Door frame: match base trim color Johnsonite: 150 Wetlands	Carpet: Mohawk Group: Pure Genius, Artist - Broadloam	Vinyl Base: Johnsonite: 150 Wetlands	None
324	Storage	Paint: Sherwin Williams SW 6659 Captivating Cream	Door frame: match base trim color Johnsonite: 150 Wetlands	Carpet: Mohawk Group: Pure Genius, Artist - Broadloam	Vinyl Base: Johnsonite: 150 Wetlands	None

NOTE: Contact Architect prior to ordering any materials whose numbers and names do not correspond with manufacturers materials.

ISSUED FOR PERMITTING DECEMBER 20, 2016
ISSUED FOR PRICING OCTOBER 5, 2016

THIS DRAWING IS AN INSTRUMENT OF SERVICE AND SHALL REMAIN THE PROPERTY OF WHIPPLE CALLENDER ARCHITECTS. IT SHALL NOT BE USED FOR ANY OTHER PURPOSE THAT FOR WHICH IT IS SPECIFICALLY FURNISHED

DERMATOLOGY ASSOCIATES
50 SEWALL ST
PORTLAND, MAINE

LICENSED ARCHITECT ANNE E. CALLENDER No. 1861 STATE OF MAINE

WHIPPLE CALLENDER ARCHITECTS
136 PLEASANT AVE.
PORTLAND, ME 04103
P 207.775.2696
F 207.775.3631
www.whipplecallender.com

MARK	DATE	DESCRIPTION
	10 / 5 / 2016	ISSUED FOR PRICING
	10 / 21 / 2016	ELECT/DATA UPDATES TO PRICING SET
	12 / 20 / 2016	UPDATES + PERMITTING

DATE: 12/20/16
CHECKED BY: AEC
DRAWN BY: CCL / NPC
JOB: 16-DAP
SHEET TITLE: WALL TYPES AND FINISH SCHEDULE

A4.2