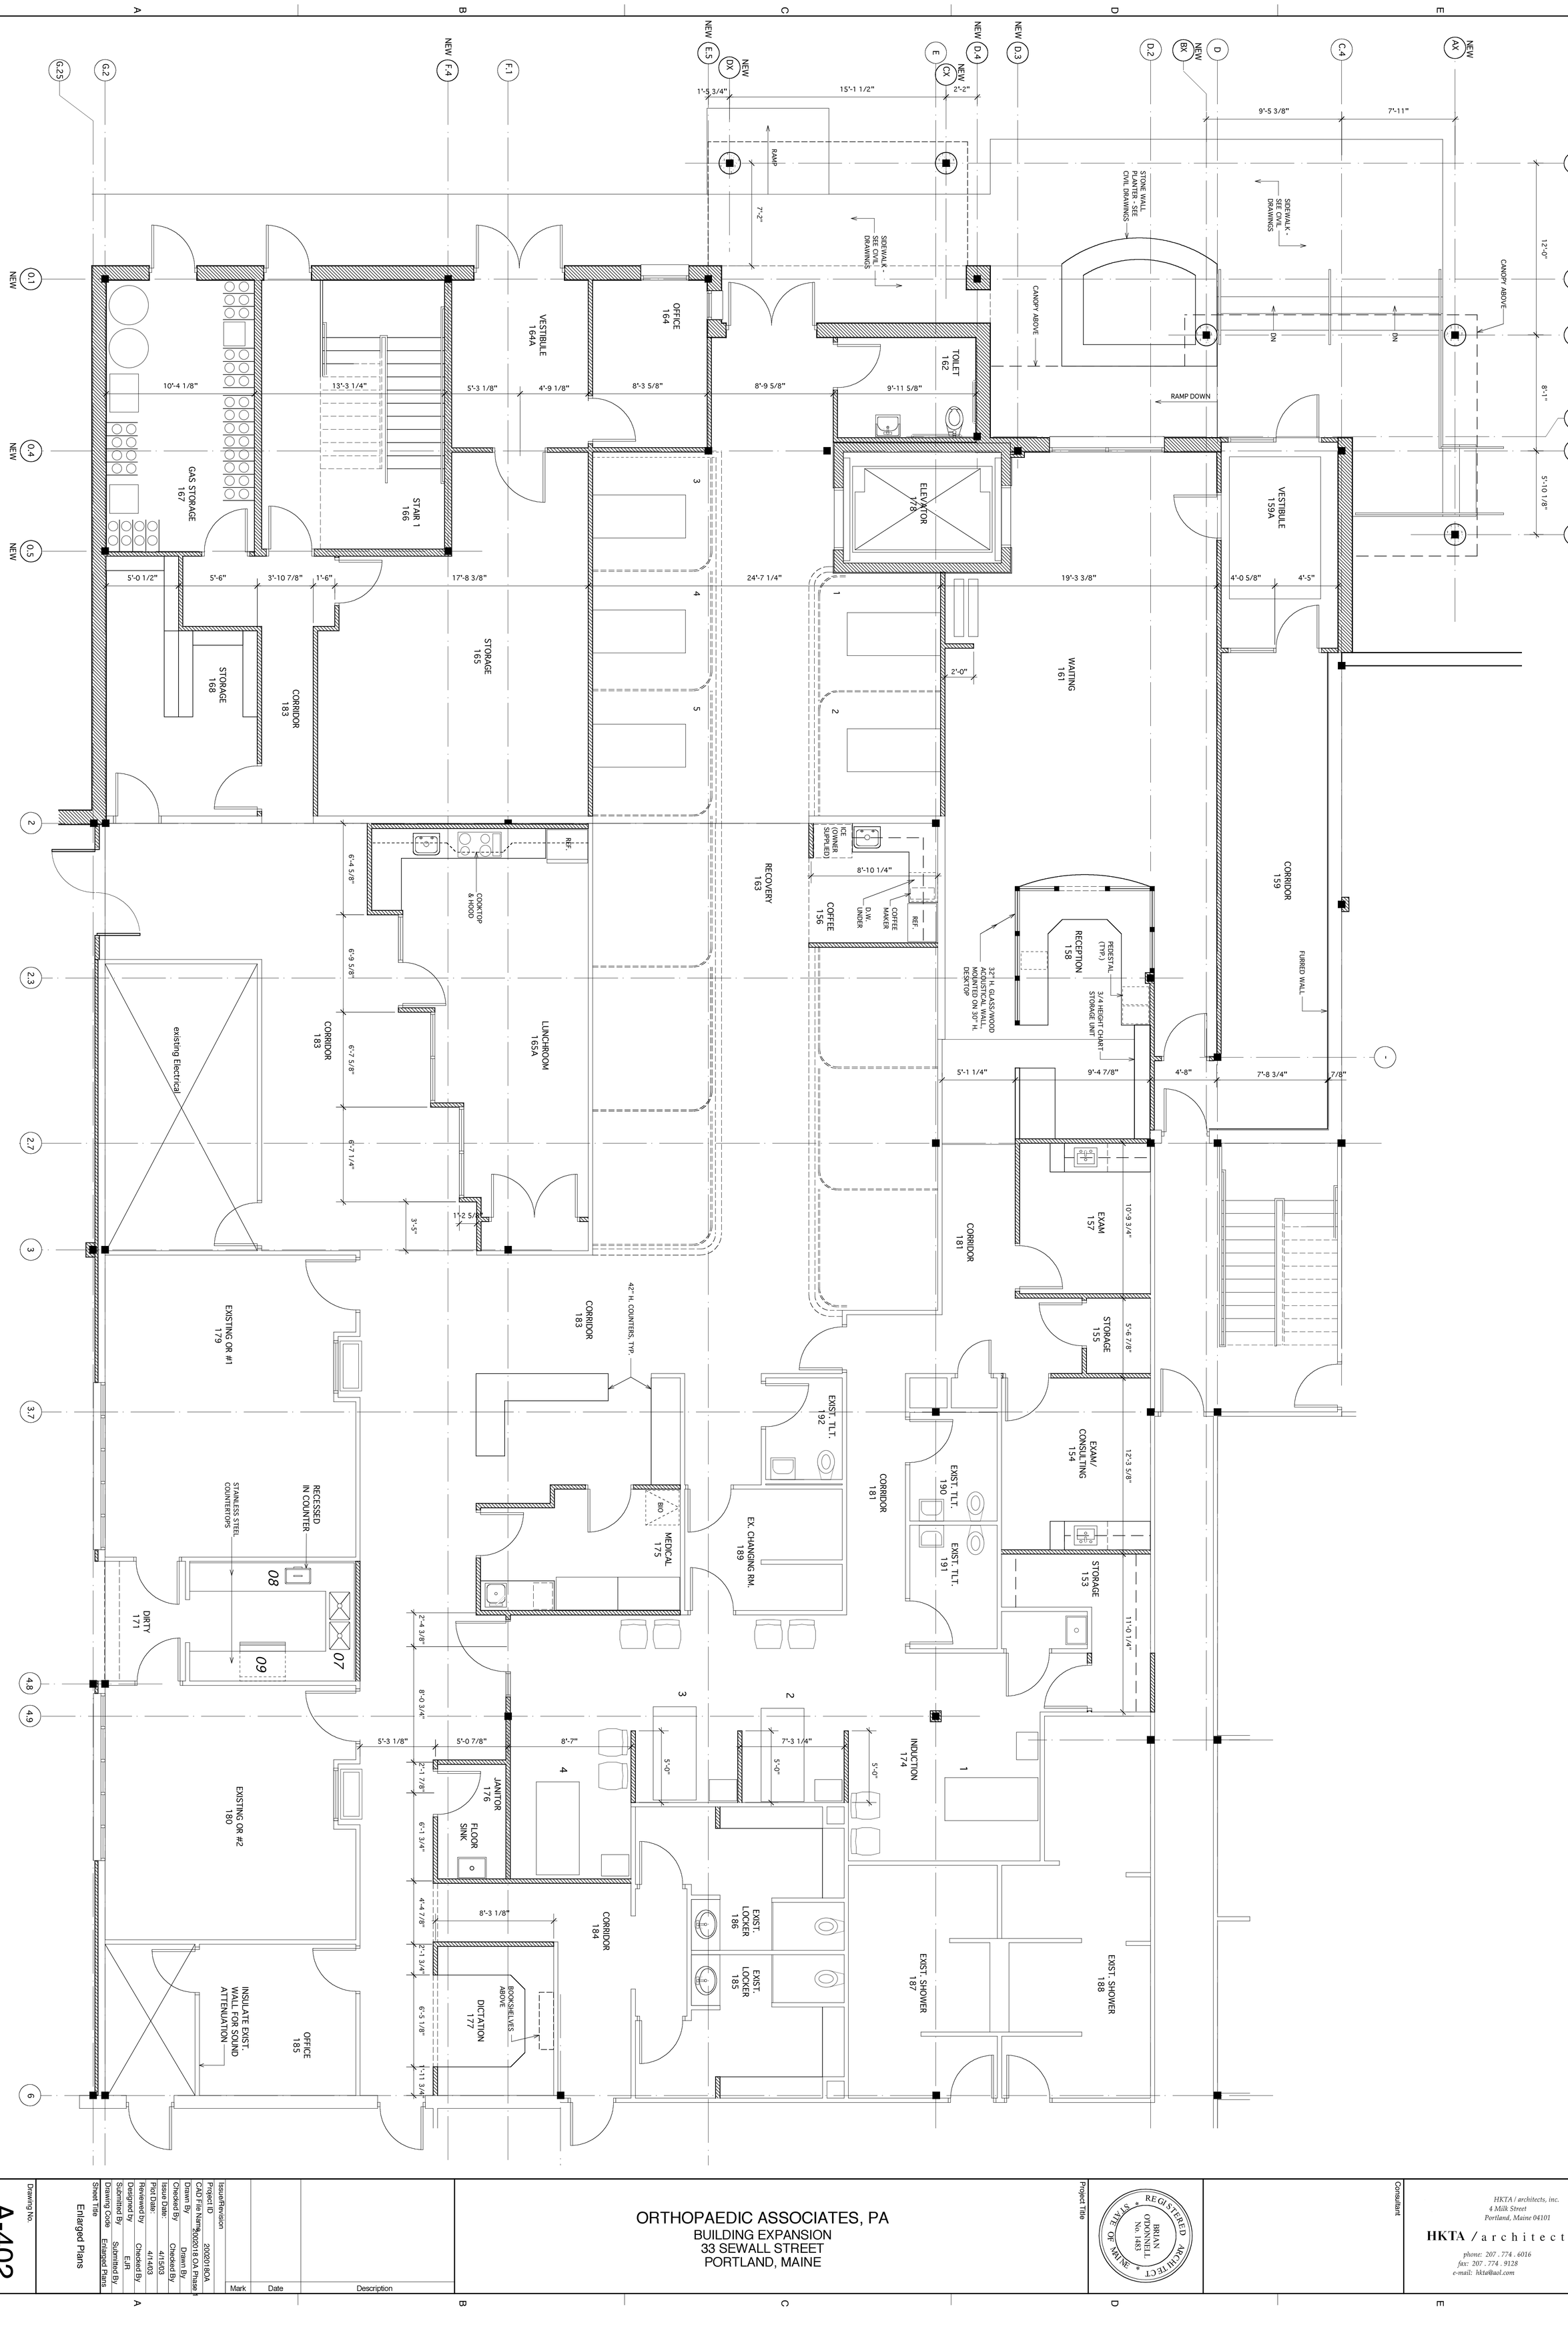

Drawing No. A-402 of 34

Sheet Title: Enlarged Plans

Issue/Revision	
Project ID	20020180A
CAD File Name	20020180A Phase 3
Drawn By	Drawn By
Checked By	Checked By
Issue Date:	4/15/03
Plot Date:	4/14/03
Reviewed by	Checked By
Designed by	EJR
Submitted By	Submitted By
Drawing Code	Enlarged Plans

Mark	Date	Description

ORTHOPAEDIC ASSOCIATES, PA
BUILDING EXPANSION
33 SEWALL STREET
PORTLAND, MAINE

Project Title

REGISTERED ARCHITECT * STATE OF MAINE * BRIAN ODONNELL No. 1483

Consultant

Design Firm

HKTA / architects, inc.
4 Milk Street
Portland, Maine 04101

HKTA / architects

phone: 207 . 774 . 6016
fax: 207 . 774 . 9128
e-mail: hkta@aol.com