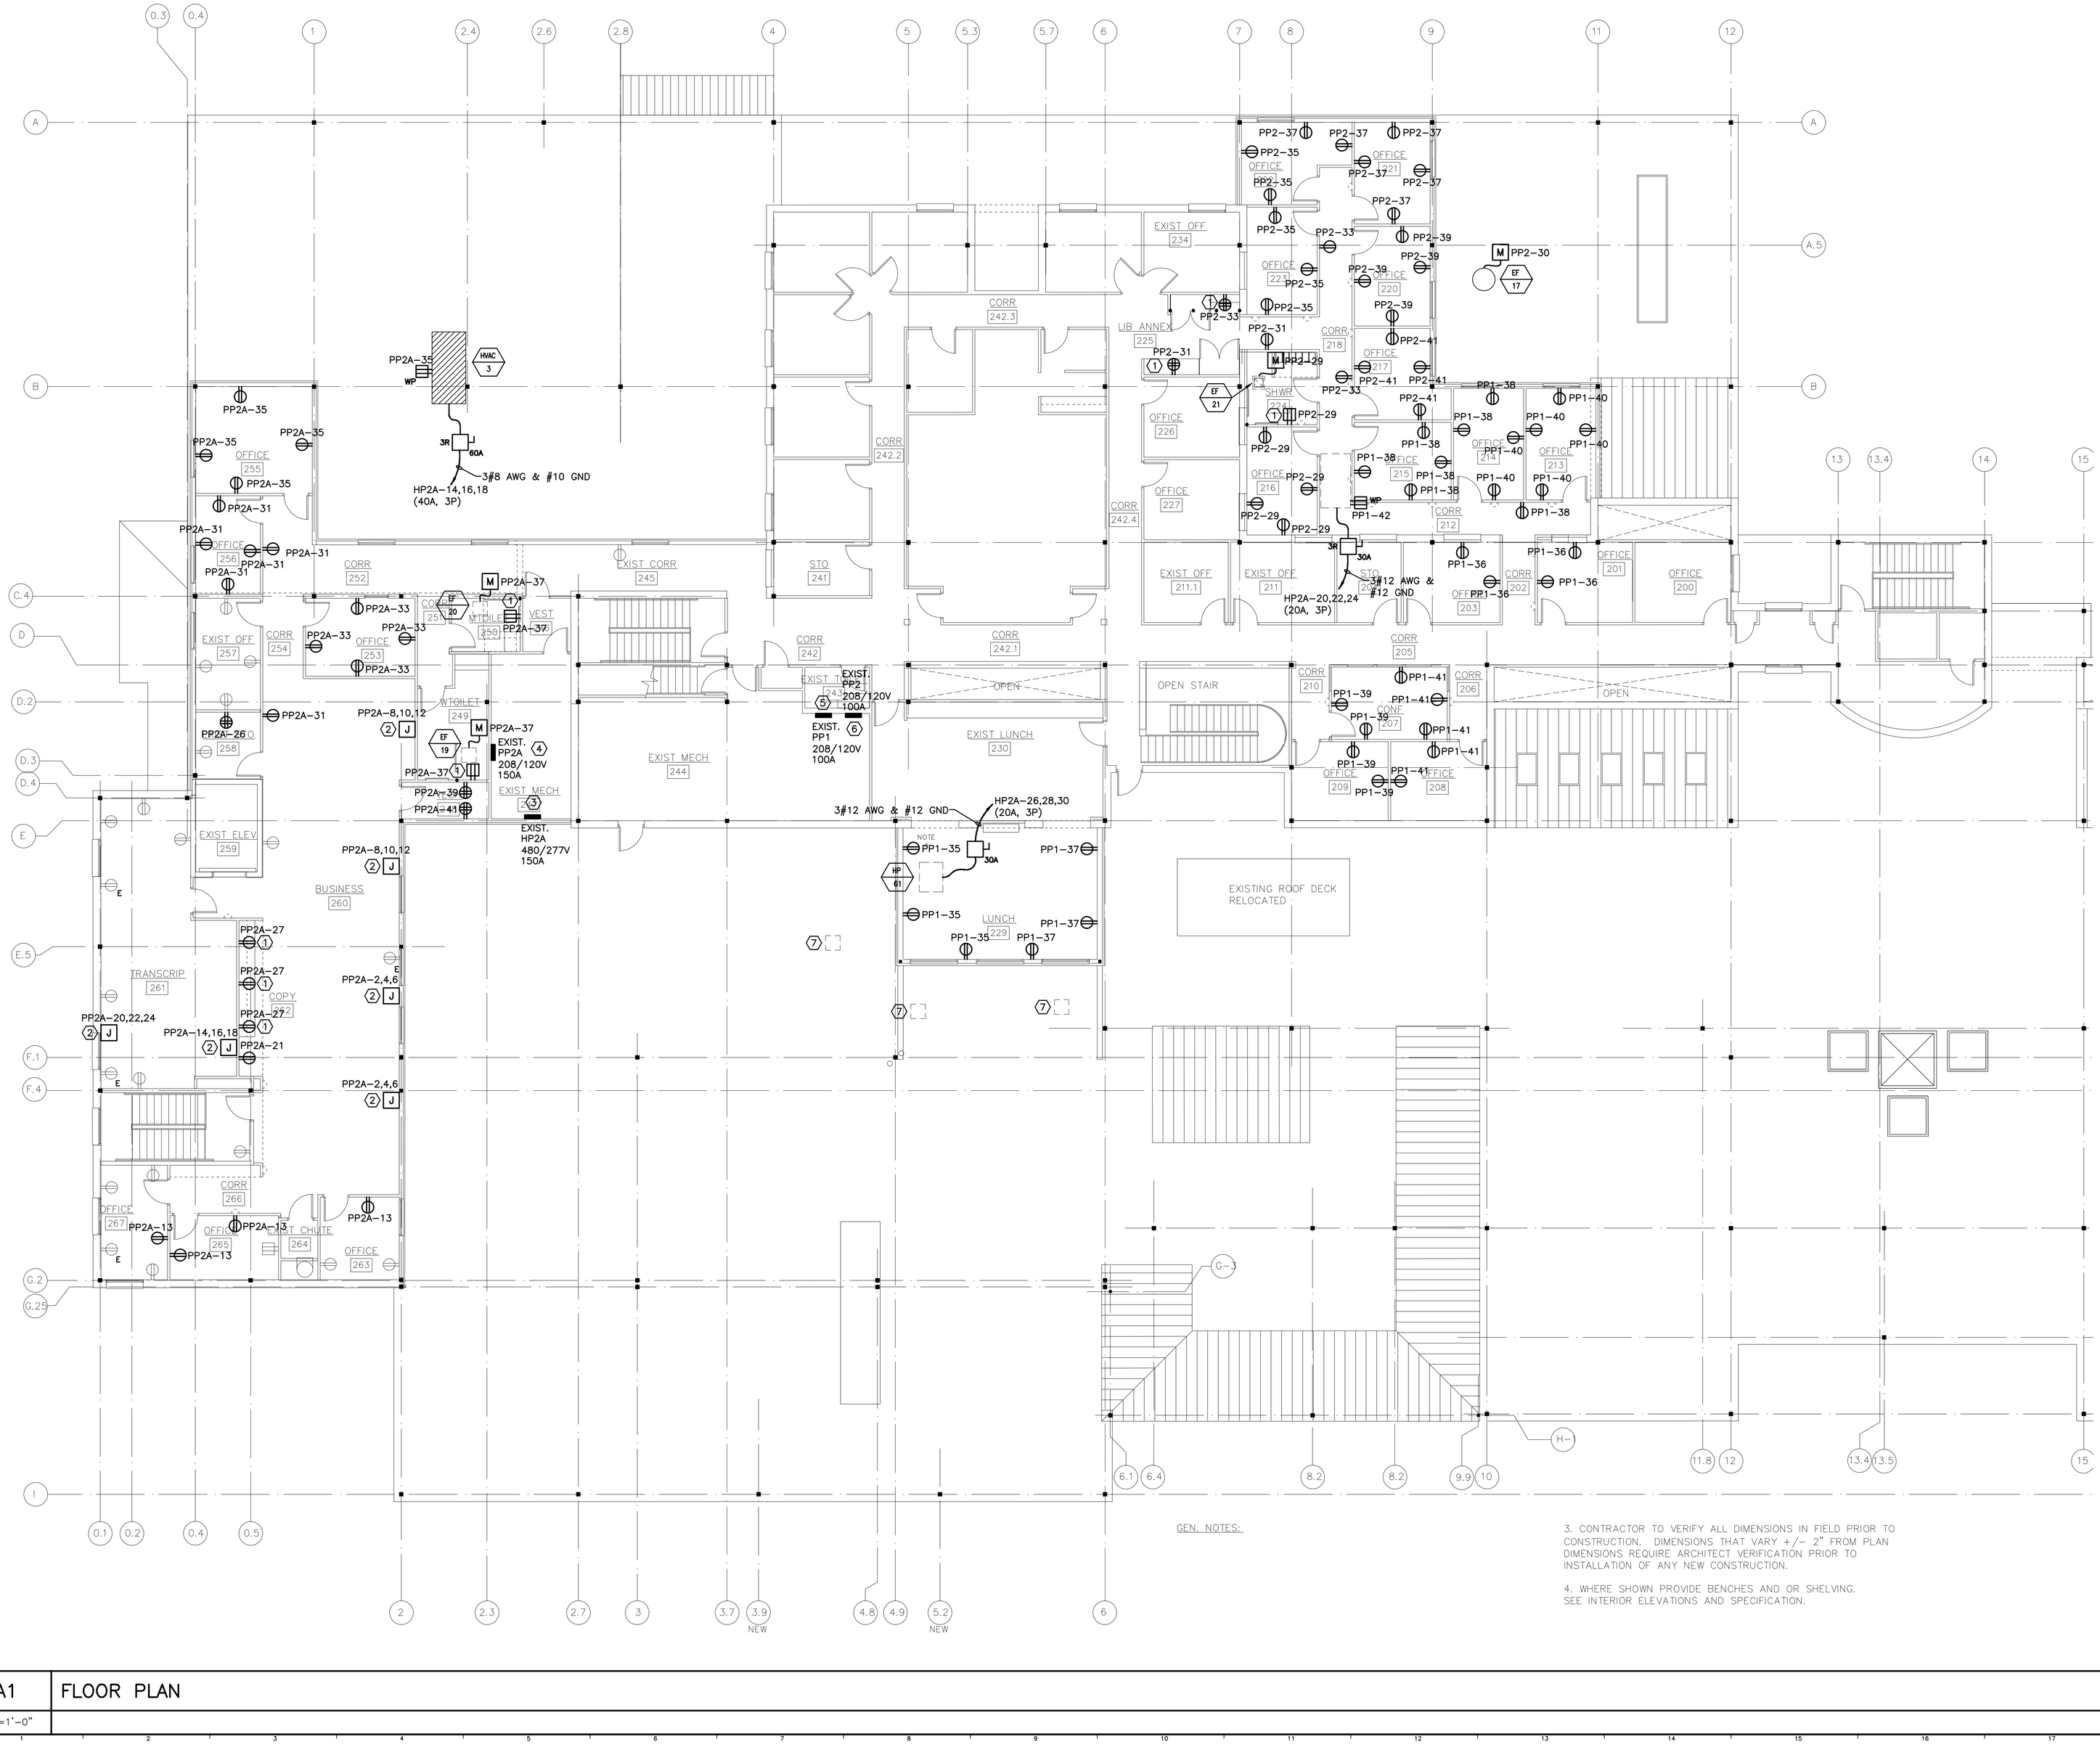

NOTE:

1. SEE SHEET E-001 FOR LEGEND AND GENERAL NOTES.

KEYED NOTE:

1. MOUNT RECEPTACLE 42" AFF TO BOTTOM OF DEVICE.
2. PROVIDE POWER FOR MODULAR FURNITURE. WIRING TO BE 3#12 AWG. PHASE CONDUCTORS 3#12 AWG NEUTRALS & 2#12 AWG GND.
3. PROVIDE 1 NEW 40A, 3P BREAKER FOR HVAC-3, 2 20A, 3P BREAKER FOR HVAC-4 & HEAT PUMP HP-61 AND USE FOUR 20A, 1P SPARE CIRCUIT BREAKERS FOR NEW LIGHTS SHOWN ON EL102 IN EXISTING PANELBOARD HP2A. PROVIDE UPDATED TYPED PANEL SCHEDULE FOR PANELBOARD.
4. PROVIDE THIRTEEN NEW 20A, 1P CIRCUIT BREAKERS TO FEED MODULAR FURNITURE & RECEPTACLES AND USE NINE 20A, 1P SPARE CIRCUIT BREAKERS FOR NEW RECEPTACLES & EQUIPMENT SHOWN IN EXISTING PANELBOARD PP2A. PROVIDE UPDATED TYPED PANEL SCHEDULE FOR PANELBOARD.
5. PROVIDE EIGHT NEW 20A, 1P CIRCUIT BREAKERS TO FEED NEW RECEPTACLES & EQUIPMENT SHOWN IN EXISTING PANELBOARD PP1. PROVIDE UPDATED TYPED PANEL SCHEDULE FOR PANELBOARD.
6. PROVIDE EIGHT NEW 20A, 1P CIRCUIT BREAKERS TO FEED NEW RECEPTACLES & EQUIPMENT SHOWN IN EXISTING PANELBOARD PP2. PROVIDE UPDATED TYPED PANEL SCHEDULE FOR PANELBOARD.
7. RELOCATE WIRING FOR EXHAUST FANS AS REQUIRED FOR BUILDING EXPANSION AND RELOCATE DECK. COORDINATE ALL WOK WITH MECHANICAL CONTRACTOR.

GEN. NOTES:

3. CONTRACTOR TO VERIFY ALL DIMENSIONS IN FIELD PRIOR TO CONSTRUCTION. DIMENSIONS THAT VARY +/- 2" FROM PLAN DIMENSIONS REQUIRE ARCHITECT VERIFICATION PRIOR TO INSTALLATION OF ANY NEW CONSTRUCTION.

4. WHERE SHOWN PROVIDE BENCHES AND OR SHELVING. SEE INTERIOR ELEVATIONS AND SPECIFICATION.

REV.	DESCRIPTION	DATE
0	ISSUED FOR CONSTRUCTION	2-25-05

ISSUED FOR CONSTRUCTION 2-25-05

CURRENT ISSUE STATUS:

SMRT
ARCHITECTURE ENGINEERING PLANNING
SMRT
144 Fore Street/P.O. Box 618
Portland, Maine 04104
tel. (207) 772-3846
fax. (207) 772-1070

PROJECT: ORTHOPAEDIC ASSOCIATES, PA BUILDING EXPANSION
33 SEWALL ST., PORTLAND, MAINE

SHEET TITLE: SECOND FLOOR POWER PLAN

SCALE:	1/8"=1'-0"	DATE:	2-25-05
PROJECT MANAGER:	DJT	GRAPHIC SCALE:	0" 1"
JOB CAP/DRAWN:	LAM		
A/E OF RECORD:	DJT	SHEET No.	EP102
SMRT CAD FILE:	EP102-04184		
PROJECT No.	04184		

© COPYRIGHT 2004 SMRT INC

A1 FLOOR PLAN
1/8"=1'-0"