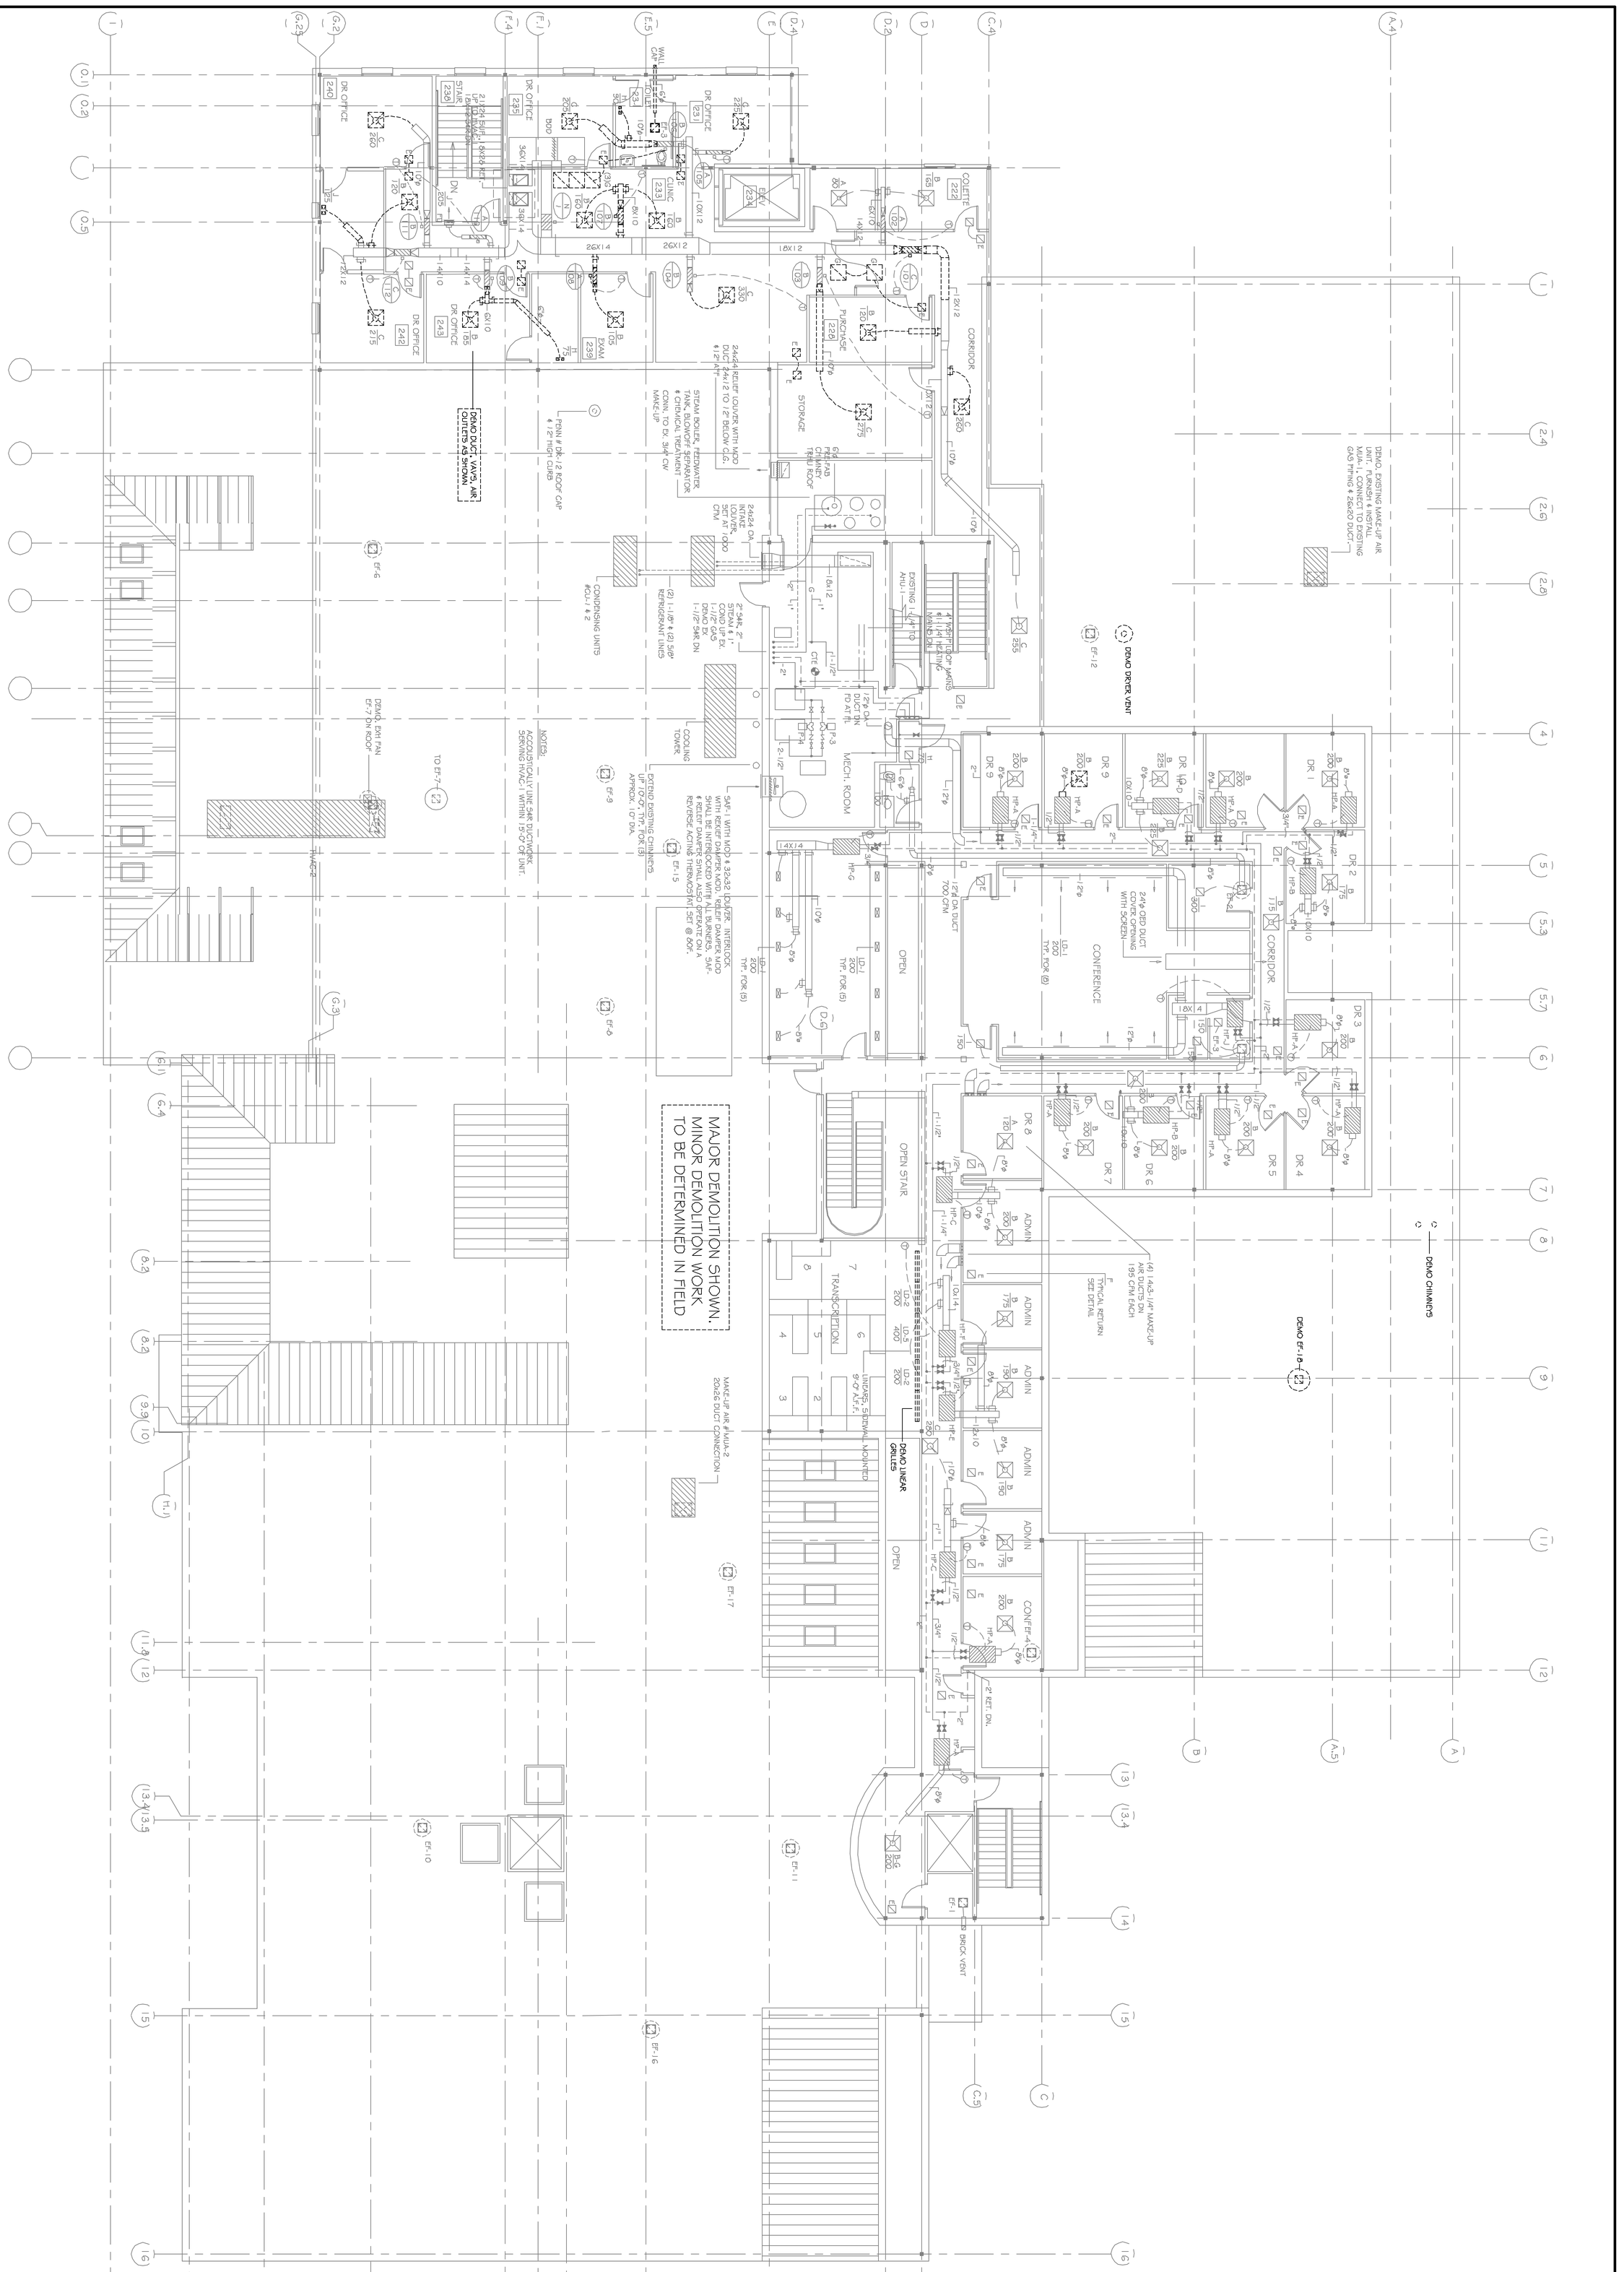

SECOND FLOOR PLAN - PHASE 1

SCALE 1/8"=1'-0"

SHEET # D-2 OF 4	PROJECT: ORTHOPAEDIC ASSOCIATES, PA BUILDING EXPANSION 33 SEWALL STREET PORTLAND, MAINE	DRAWN: XXX / CHECKED: MPJ SCALE: 1/8"=1'-0" DATE: 02/25/05 PROJECT# 04241	DRAWINGS THIS SHEET: SECOND FLOOR MECHANICAL DEMOLITION PLAN

REVISIONS: PERMIT SET 02/25/05

JOHNSON & JORDAN
MECHANICAL CONTRACTORS
18 MUSSEY ROAD
SCARBOROUGH, MAINE 04074
TEL. (207) 883-8345 * FAX (207) 883-8619

STATE OF MAINE · MICHAEL PETER JOHNSON · NO. 4528 · REGISTERED PROFESSIONAL ENGINEER