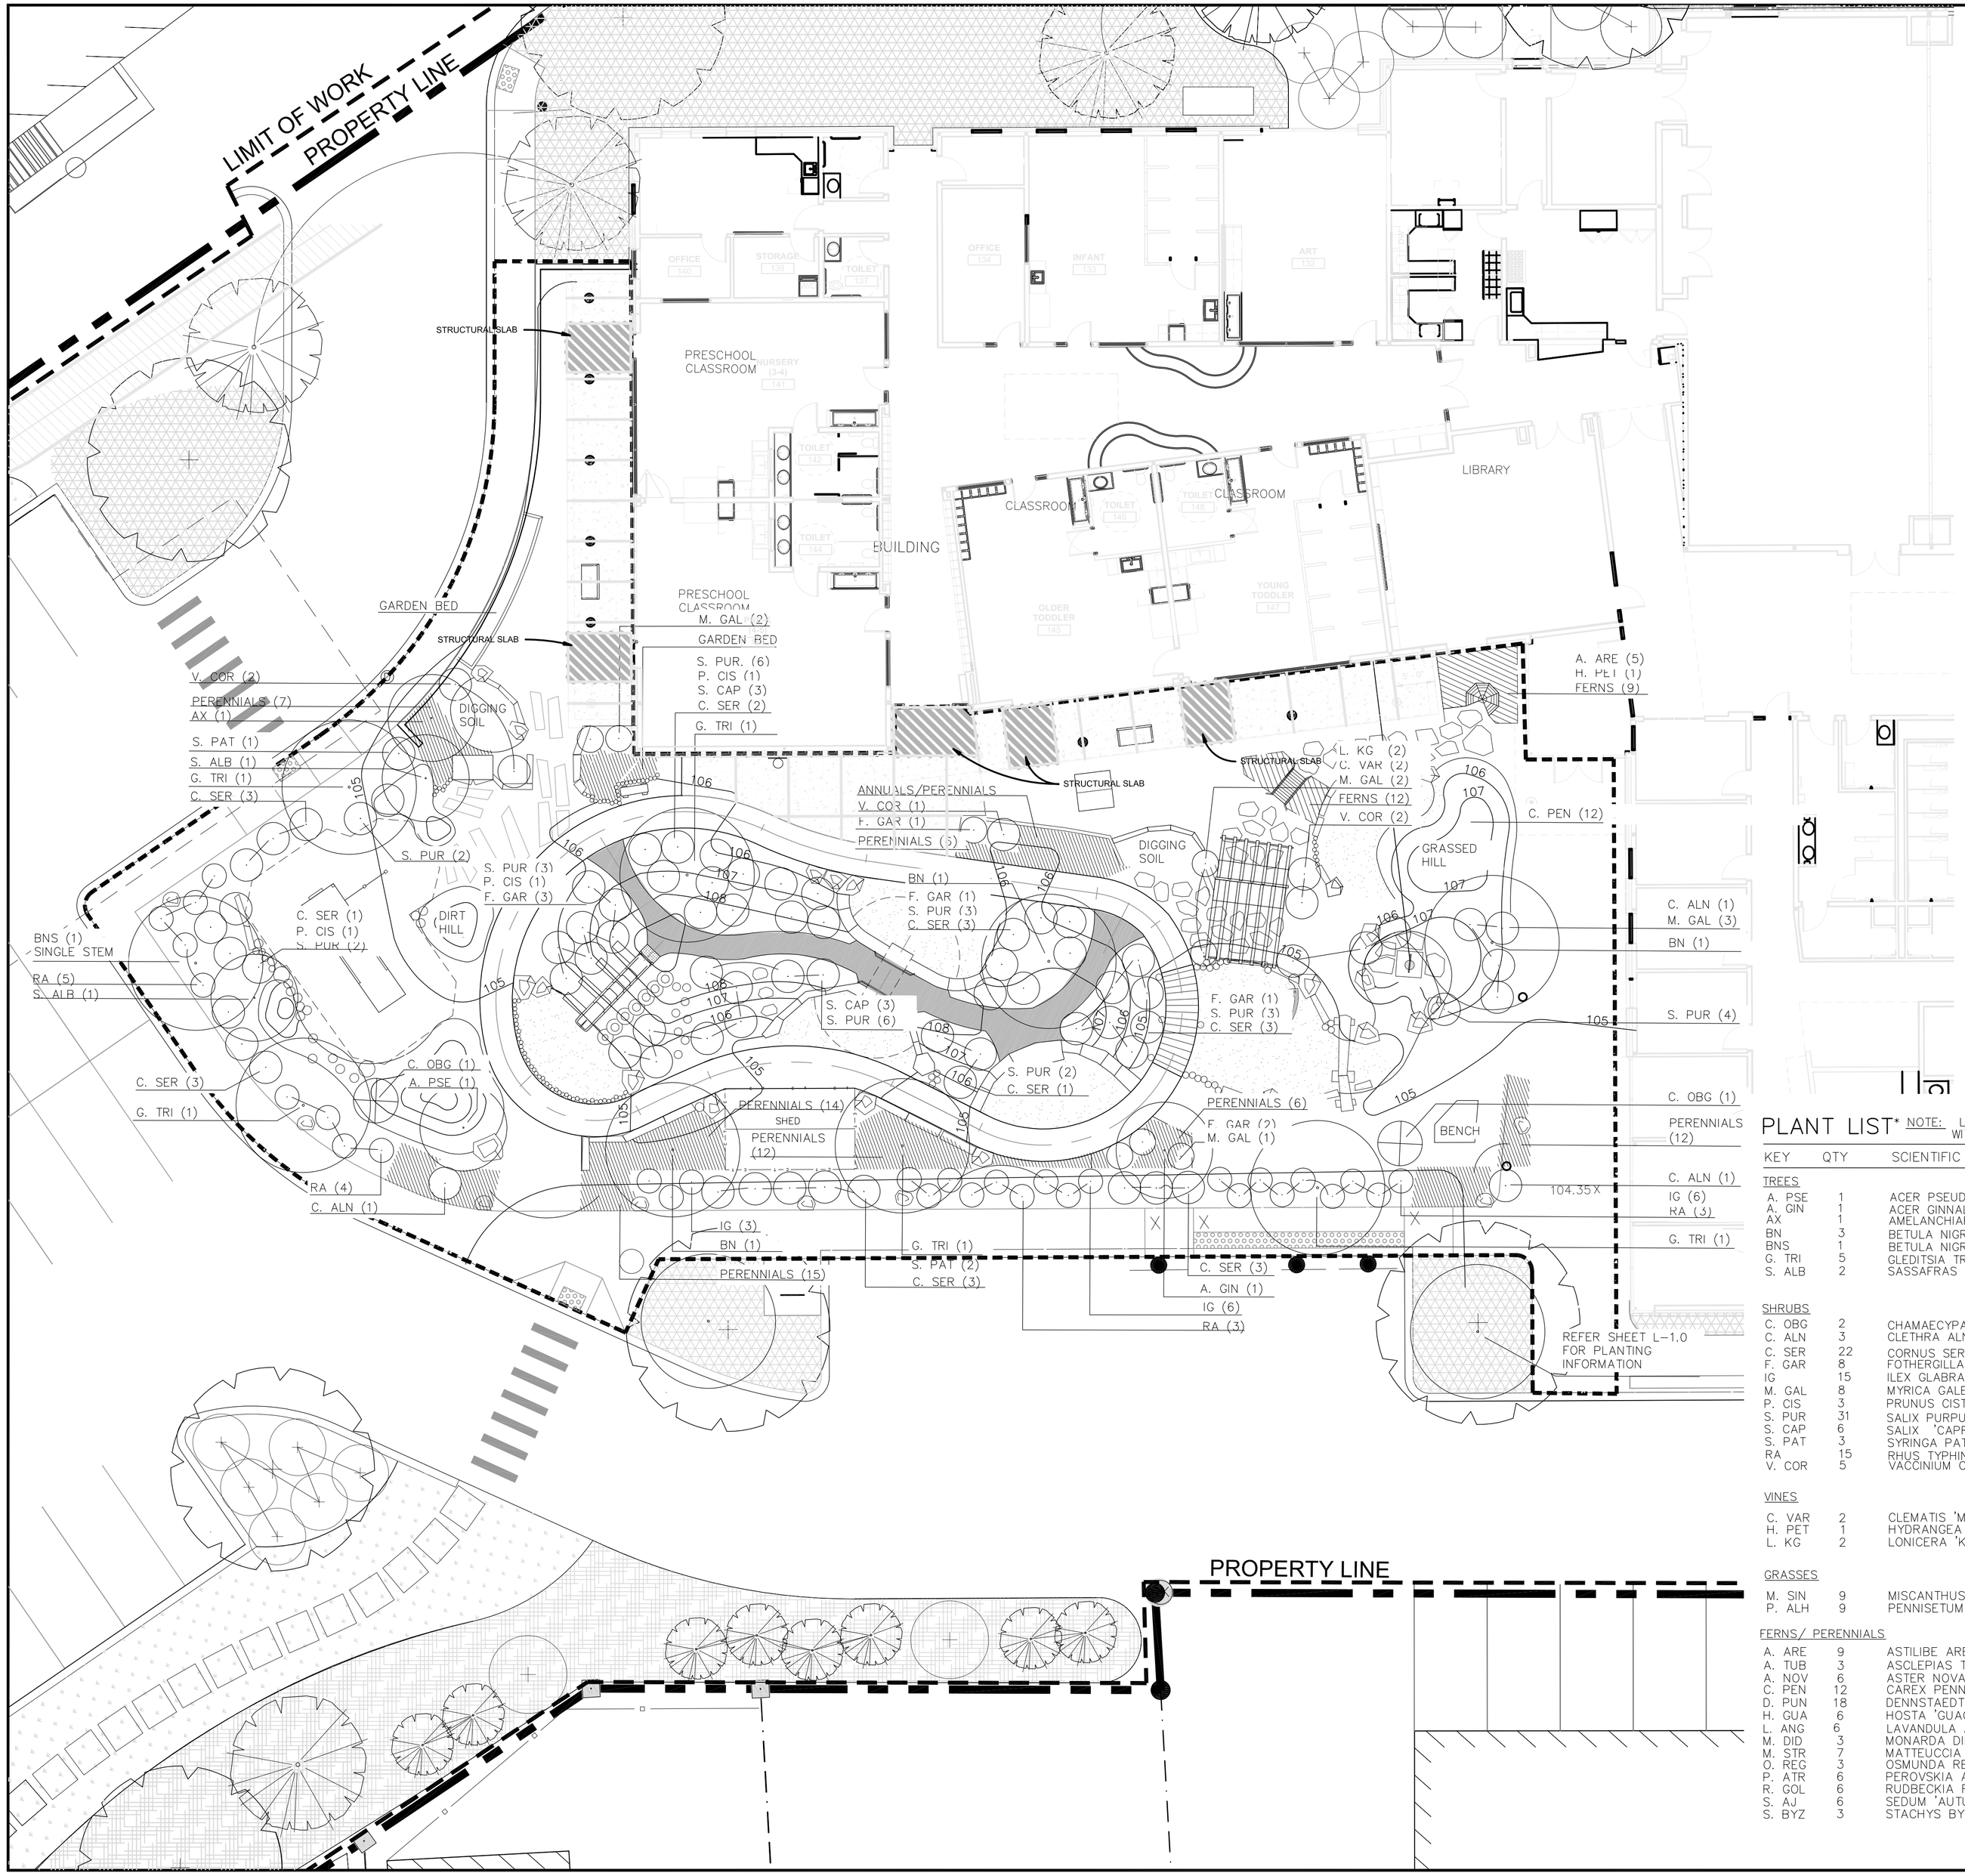

PLANT LIST*

NOTE: LOCATION OF SELECTED PERENNIALS AND GROUND COVERS SHALL BE COORDINATED WITH PROJECT LANDSCAPE ARCHITECT OR OWNER IN THE FIELD.

KEY	QTY	SCIENTIFIC NAME	COMMON NAME	SIZE
TREES				
A. PSE	1	ACER PSEUDOSIEBOLDIANUM	KOREAN MAPLE	#7
A. GIN	1	ACER GINNALA 'FLAME'	AMUR MAPLE	#7
AX	1	AMELANCHIAR GRANDIFLORA 'AUTUMN BRILLIANCE'	SHADBLOW	7'-8" CLUMP
BN	3	BETULA NIGRA 'HERITAGE'	RIVER BIRCH	7'-8" CLUMP
BNS	1	BETULA NIGRA 'HERITAGE'	RIVER BIRCH	SINGLE STEM
G. TRI	5	GLEDITSIA TRICANTHOS 'SUNBURST'	HONEYLOCUST	2.5" CAL
S. ALB	2	SASSAFRAS ALBIDUM	SASSAFRAS	7'-8" HT
SHRUBS				
C. OBG	2	CHAMAECYPARIS OBTUSA 'GRACILIS'	HINOKI FALSECYPRESS	#5
C. ALN	3	CLETHRA ALNIFOLIA	SUMMERSWEET	#3
C. SER	22	CORNUS SERICEA 'FARROW'	COMPACT RED TWIG DOGWOOD	#3
F. GAR	8	FOTHERGILLA GARDENII	FOTHERGILLA	#3
IG	15	ILEX GLABRA	INKBERRY	#3
M. GAL	8	MYRICA GALE	SWEETGALE	#3
P. CIS	3	PRUNUS CISTENA	PURPLE SAND CHERRY	#3
S. PUR	31	SALIX PURPUREA 'NANA'	DWARF ARCTIC WILLOW	#3
S. CAP	6	SALIX 'CAPREA'	SHRUB WILLOW	#3
S. PAT	3	SYRINGA PATULA 'MISS KIM'	MISS KIM LILAC	#3
RA	15	RHUS TYPHINIA 'LOW GROW'	LOW GROW SUMAC	#3
V. COR	5	VACCINIUM CORYOMBOSUM-MIX 2 VARIETIES	BLUEBERRY	#3
VINES				
C. VAR	2	CLEMATIS 'MRS THOMPSON'	DEEP BLUE CLEMATIS	1 QT
H. PET	1	HYDRANGEA PETIOLARIS	CLIMBING HYDRANGEA	1 QT
L. KG	2	LONICERA 'KINTZLEY'S GHOST'	HONEYSUCKLE VINE	1 QT
GRASSES				
M. SIN	9	MISCANTHUS SINESIS 'MORNING LIGHT'	MAIDEN GRASS	1 QT
P. ALH	9	PENNISETUM ALOPECUROIDES 'HAMELN'	FOUNTAIN GRASS	1 QT
FERNS/ PERENNIALS				
A. ARE	9	ASTILIBE ARENDSII	RED/ PINK ASTILIBE	1 QT
A. TUB	3	ASCLEPIAS TUBEROSA	BUTTERFLY WEED	1 QT
A. NOV	6	ASTER NOVAE-ANGLIAE	NEW ENGLAND ASTER	1 QT
C. PEN	12	CAREX PENNSYLVANICA	NATIVE SEDGE	1 QT
D. PUN	18	DENNSTAEDTIA PUNCTILOBA	HAYSCENTED FERN	1 QT
H. GUA	6	HOSTA 'GUACAMOLE'	GUACAMOLE HOSTA	1 QT
L. ANG	6	LAVANDULA ANGUSTIFOLIA	LAVENDER	1 QT
M. DID	3	MONARDA DIDYMA	BEE BALM	1 QT
M. STR	7	MATTEUCCIA STRUTHIOPTERIS	OSTRICH FERN	1 QT
O. REG	3	OSMUNDA REGALIS	ROYAL FERN	1 QT
P. ATR	6	PEROVSKIA ATRIPLICIFOLIA	RUSSIAN SAGE	1 QT
R. GOL	6	RUDBECKIA FULGIDA 'GOLDSTURM'	BLACK-EYED SUSAN	1 QT
S. AJ	6	SEDUM 'AUTUMN JOY'	AUTUMN JOY SEDUM	1 QT
S. BYZ	3	STACHYS BYZANTINA	LAMB'S EARS	1 QT

Tighe&Bond
Consulting Engineers
www.tighebond.com

The Cecil Group
Planning and Design
170 MILK STREET, SUITE 5
BOSTON, MA 02109
P 617 426.5050 F 617 426.5051
cecilgroup.com

Jewish Community Alliance of Southern Maine

Proposed Neighborhood Center

Portland, Maine

LANDSCAPE PLANS

0' 10' 20'

Mark	Date	Description
	11-04-16	CONFORMANCE SET
3	05-04-16	ADDENDUM #4
2	04-21-16	ADDENDUM #2
	03-25-16	ISSUED FOR BID

PROJECT NO:	J-0096
FILE:	
DRAWN BY:	HAS
CHECKED:	HAS
APPROVED BY:	

LANDSCAPE ENLARGEMENT PLAN

SCALE: 1" = 10'- 0"

L-1.1