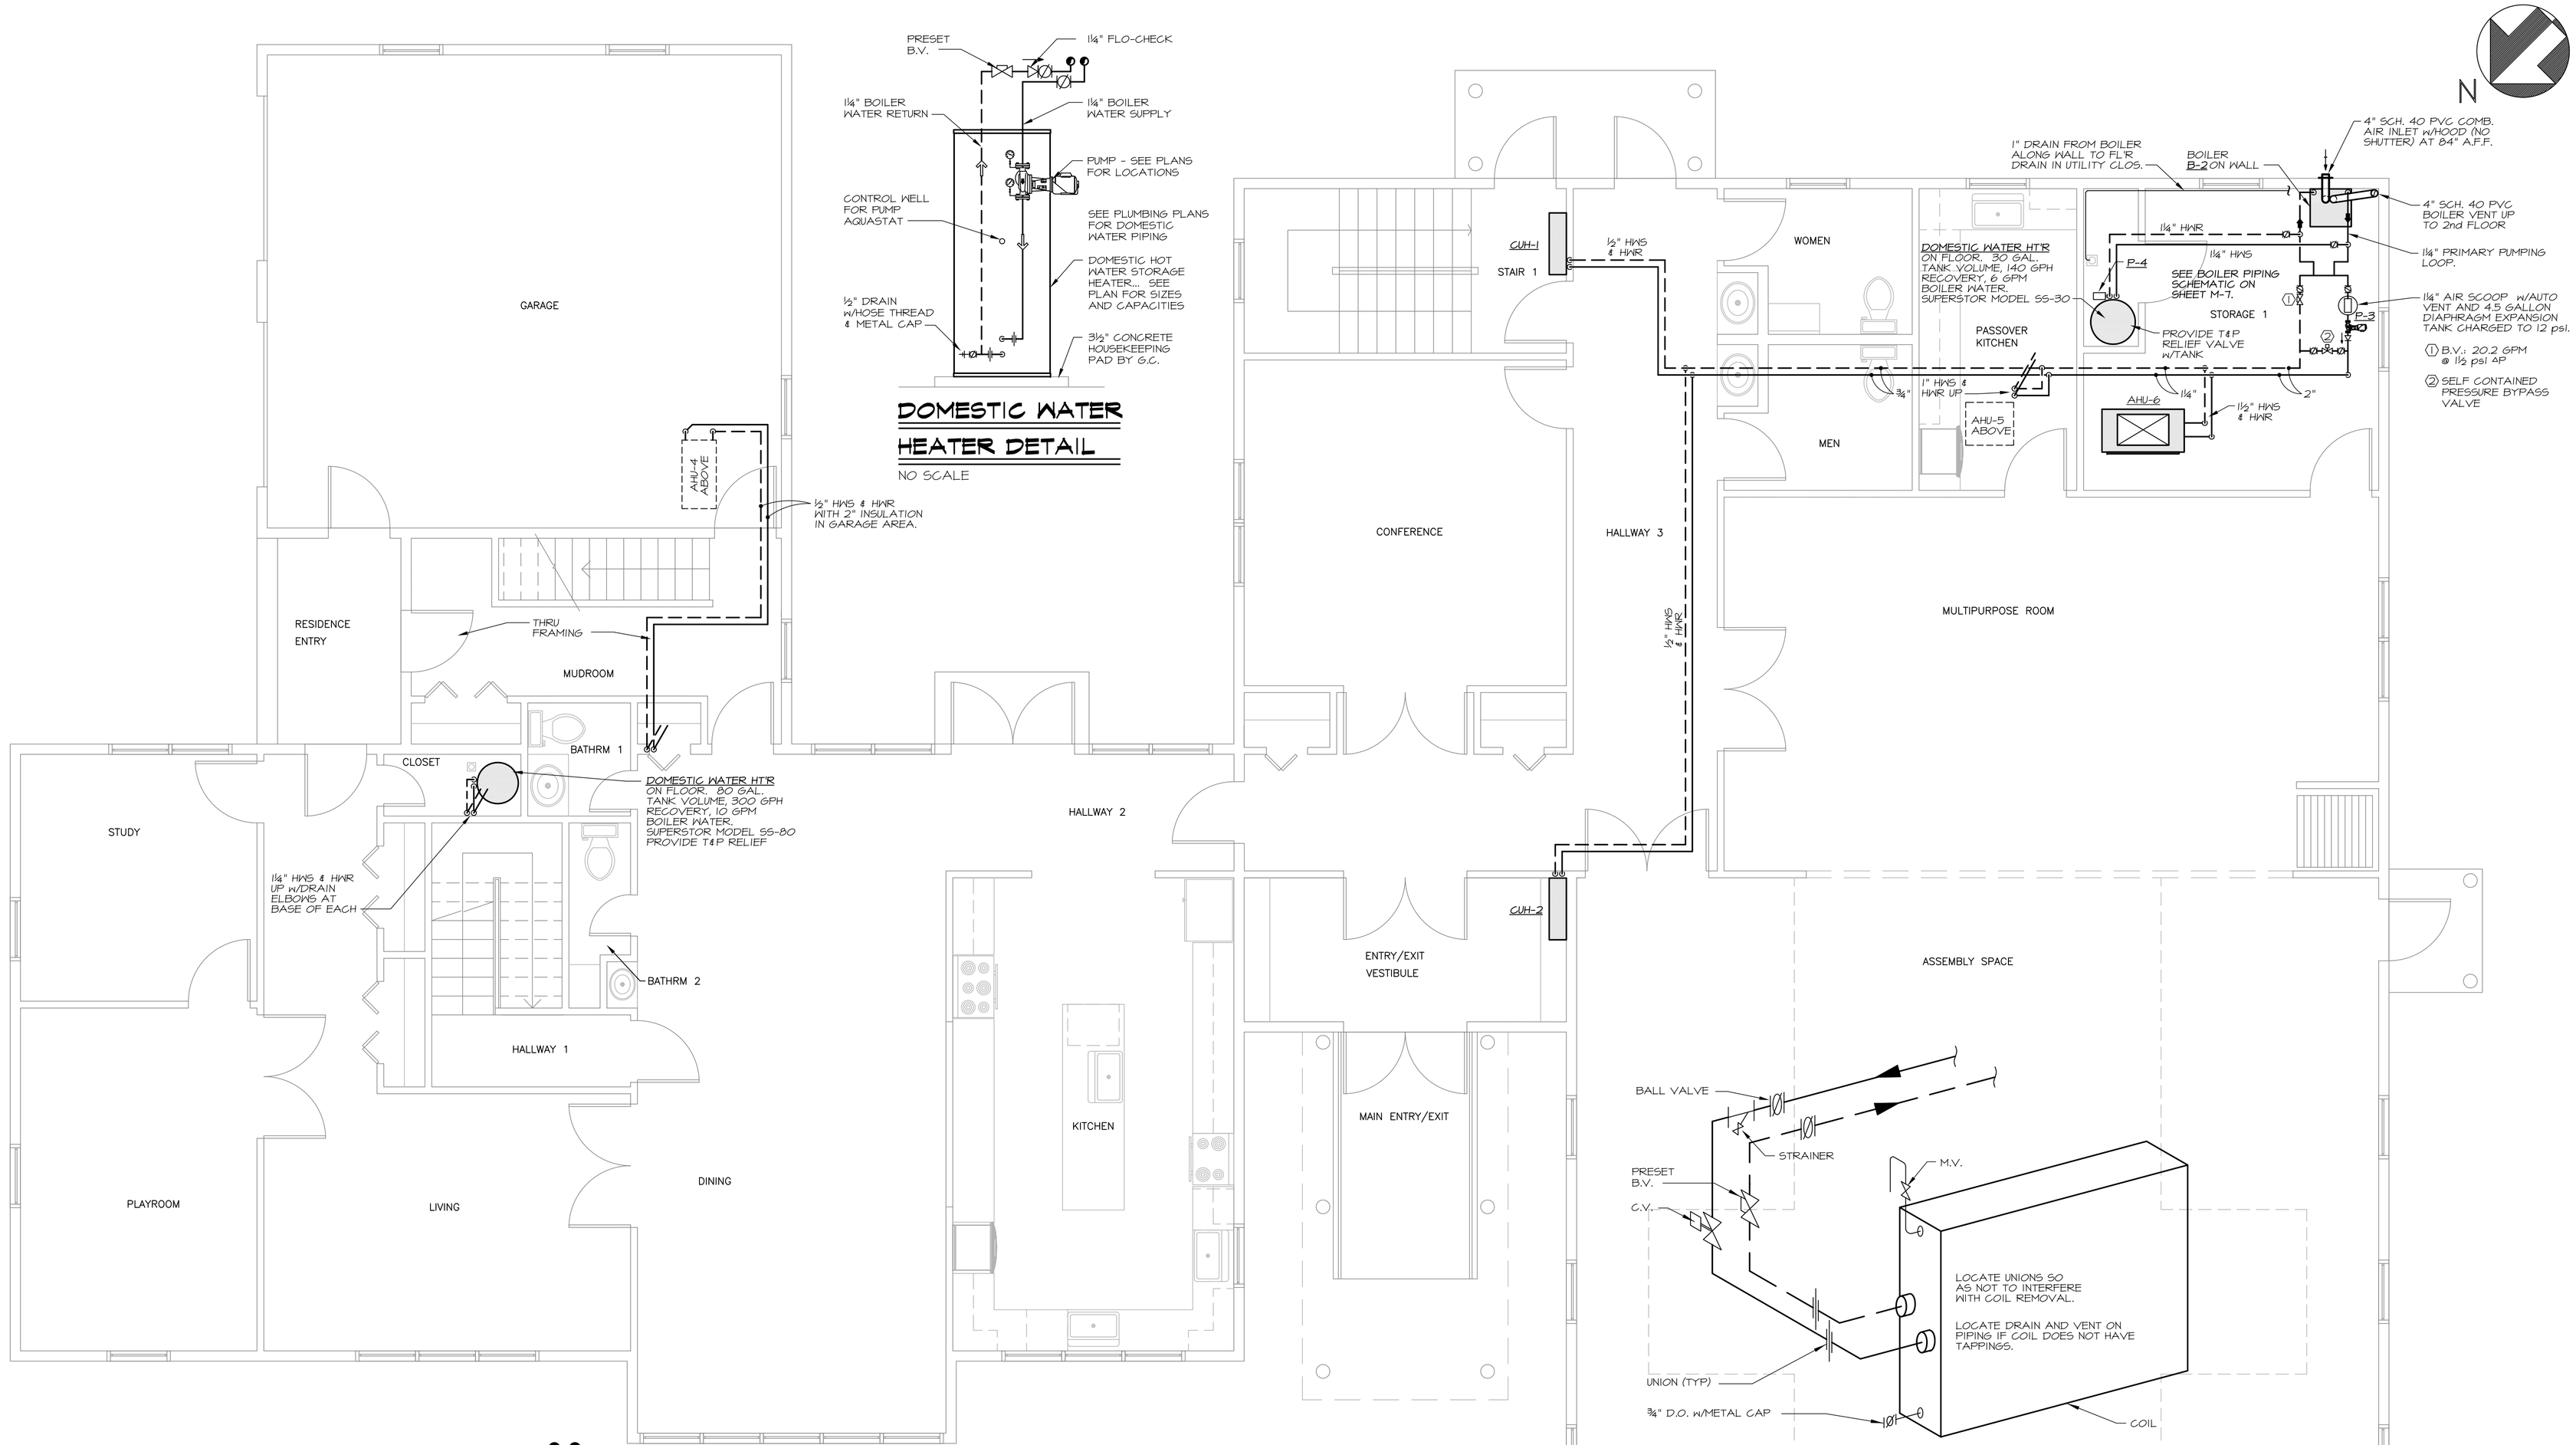

DOMESTIC WATER HEATER DETAIL

NO SCALE

THIS DETAIL IS GENERIC AND IS INTENDED TO INDICATE THE ARRANGEMENT OF VALVING. REFER TO PLANS FOR EXACT CONFIGURATION OF PIPING AND PIPE SIZING.

AIR HANDLING UNIT HOT WATER COIL PIPING

NO SCALE

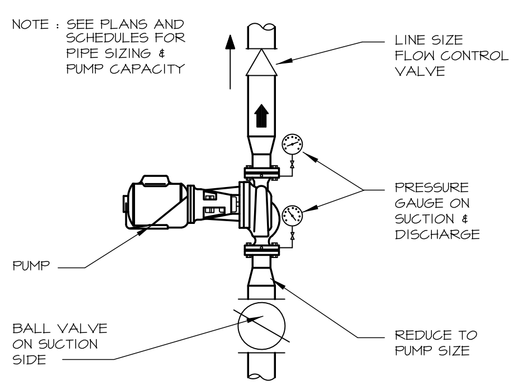

TYPICL PUMP DETAIL

NO SCALE

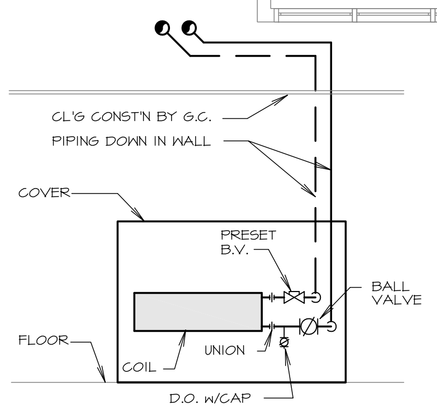

DOWNFEED CABINET UNIT HEATER

NO SCALE

PROGRESS SET ONLY
FOR REVIEW BY AUTHORITIES
HAVING JURISDICTION

¼" = 1'-0"

0' 1' 2' 3' 4' 8' 12' 16'

MECHANICAL SYSTEMS ENGINEERS
ROYAL RIVER CENTER, UNIT #10
10 FOREST FALLS DRIVE
YARMOUTH, MAINE 04096
VOICE: (207) 846-1441
FAX: (207) 846-1443
mechsys1@maine.rr.com
© COPYRIGHT 2007

RICHARD ABRAHAMS ASSOCIATES
ARCHITECTS
5 IRIS DRIVE
SCARBOROUGH, ME 04074
PHONE, FAX: (207) 885-0214
E-MAIL: RWABRAHAMS@MAINE.RR.COM

STATE OF MAINE · Kurt F. Magnusson 10257 · REGISTERED PROFESSIONAL ENGINEER

THIS DRAWING, DESIGN, AND ELECTRONIC FILE ARE THE PROPERTY OF RICHARD ABRAHAMS ASSOCIATES ARCHITECTS. THE REPRODUCTION, COPYING, OR ANY OTHER USE OF THIS DOCUMENT WITHOUT WRITTEN CONSENT OF RICHARD ABRAHAMS ASSOCIATES ARCHITECTS IS STRICTLY FORBIDDEN BY FEDERAL COPYRIGHT LAW.

REVISION NO.	DESCRIPTION	DATE

PROPOSED NEW SYNAGOGUE AND RESIDENCE

POMEROY STREET
PORTLAND, MAINE

OWNER
CHABAD LUBAVITCH OF MAINE, INC.
101 CRAIGIE STREET
PORTLAND, ME 04102

DATE	07.18.2007
SCALE	1/4" = 1'-0"
DRAWN BY	R.E.M.
JOB NO.	0702
DESIGN STAGE	REVIEW DOCUMENTS

SHEET TITLE
FIRST FLOOR MECHANICAL PIPING PLAN

M-4

July 18, 2007 - 8:32 am
\\Mesfps1\Projects\0712\Drawings\0712 M4-M6.dwg