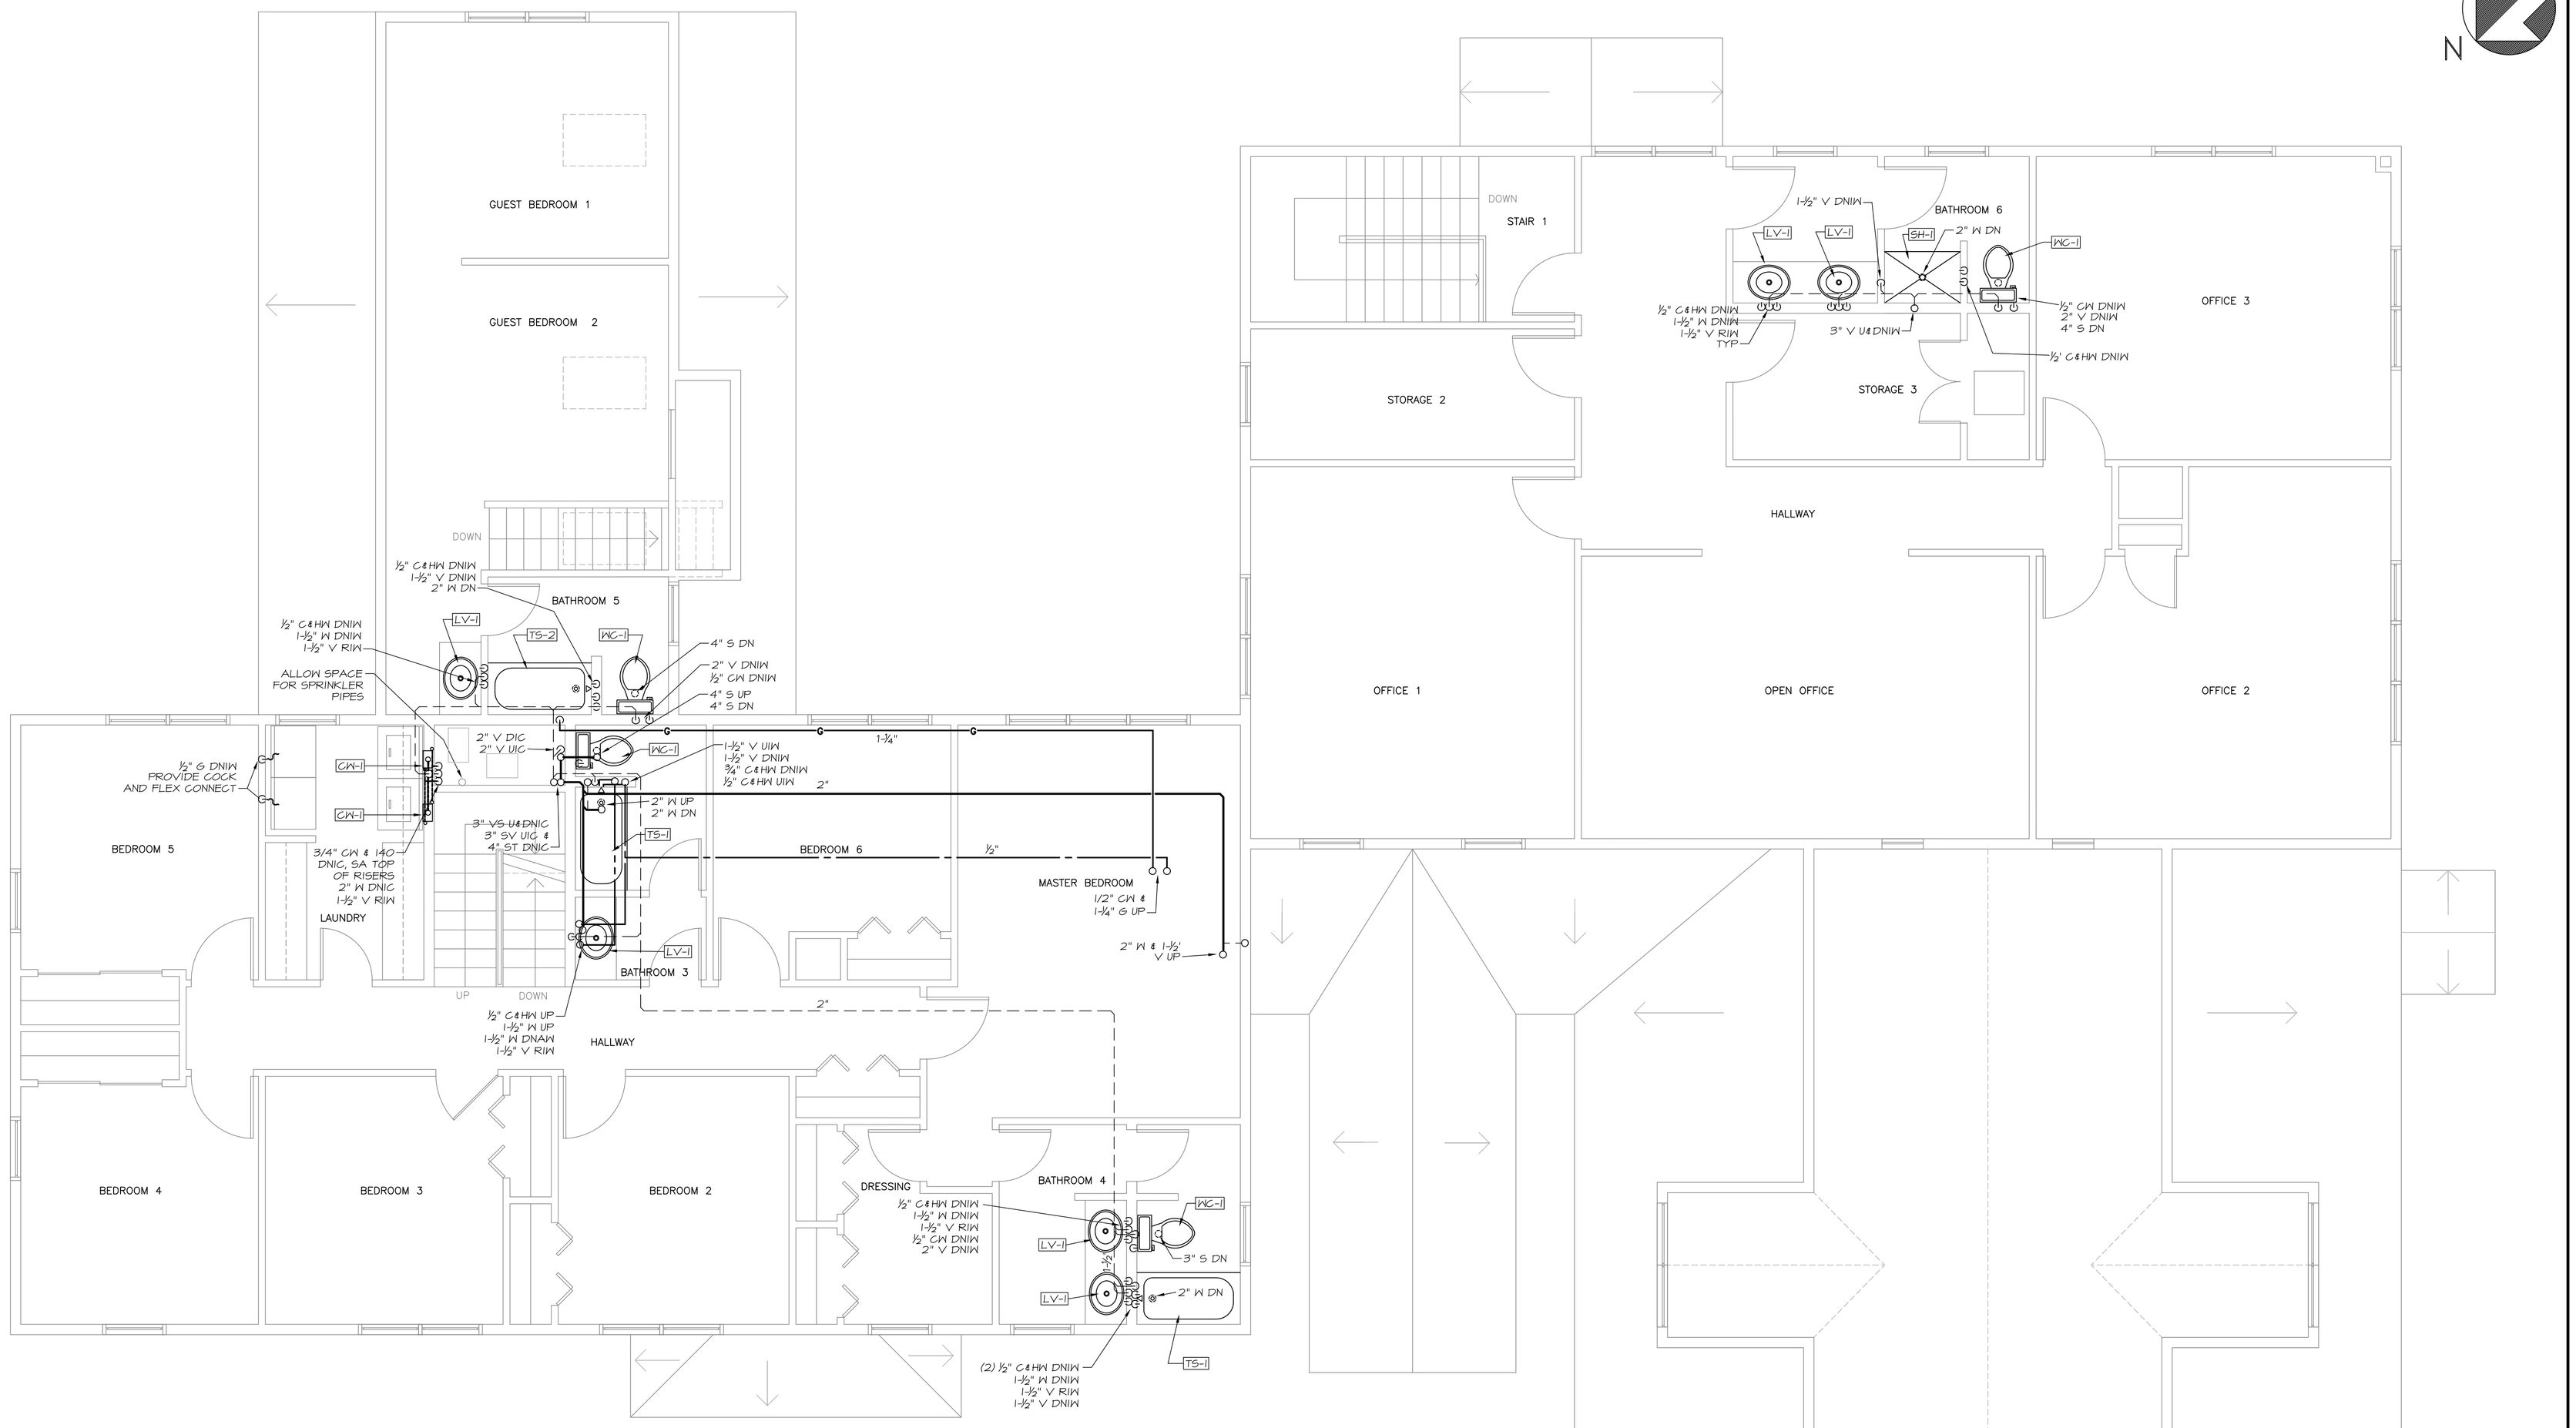

N

PROGRESS SET ONLY
FOR REVIEW BY AUTHORITIES
HAVING JURISDICTION

1/4" = 1'-0"

0' 1' 2' 3' 4' 8' 12' 16'

RICHARD ABRAHAMS ASSOCIATES
ARCHITECTS

5 IRIS DRIVE
SCARBOROUGH, ME 04074

PHONE, FAX: (207) 885-0214
E-MAIL: RWABRAHAMS@MAINE.RR.COM

STATE OF MAINE
Kurt F. Magnusson
10257
REGISTERED PROFESSIONAL ENGINEER

THIS DRAWING, DESIGN, AND ELECTRONIC FILE ARE THE PROPERTY OF RICHARD ABRAHAMS ASSOCIATES ARCHITECTS. THE REPRODUCTION, COPYING, OR ANY OTHER USE OF THIS DOCUMENT WITHOUT WRITTEN CONSENT OF RICHARD ABRAHAMS ASSOCIATES ARCHITECTS IS STRICTLY FORBIDDEN BY FEDERAL COPYRIGHT LAW.

NO.	DESCRIPTION	DATE
	REVISION	

PROPOSED NEW SYNAGOGUE AND RESIDENCE

POMEROY STREET
PORTLAND, MAINE

OWNER
CHABAD LUBAVITCH OF MAINE, INC.
101 CRAIGIE STREET
PORTLAND, ME 04102

DATE	07.18.2007
SCALE	1/4" = 1'-0"
DRAWN BY	E.J.P.
JOB NO.	0702
DESIGN STAGE	REVIEW DOCUMENTS

SHEET TITLE
SECOND FLOOR PLUMBING PLAN

P-3

MECHANICAL SYSTEMS ENGINEERS
ROYAL RIVER CENTER, UNIT #10
10 FOREST FALLS DRIVE
YARMOUTH, MAINE 04096
VOICE: (207) 846-1441
FAX: (207) 846-1443
mechsyst@maine.rr.com

© COPYRIGHT 2007

July 18, 2007 - 8:39 am
\\Mseflps1\Projects\0712\Drawings\0712 P1-P4.dwg