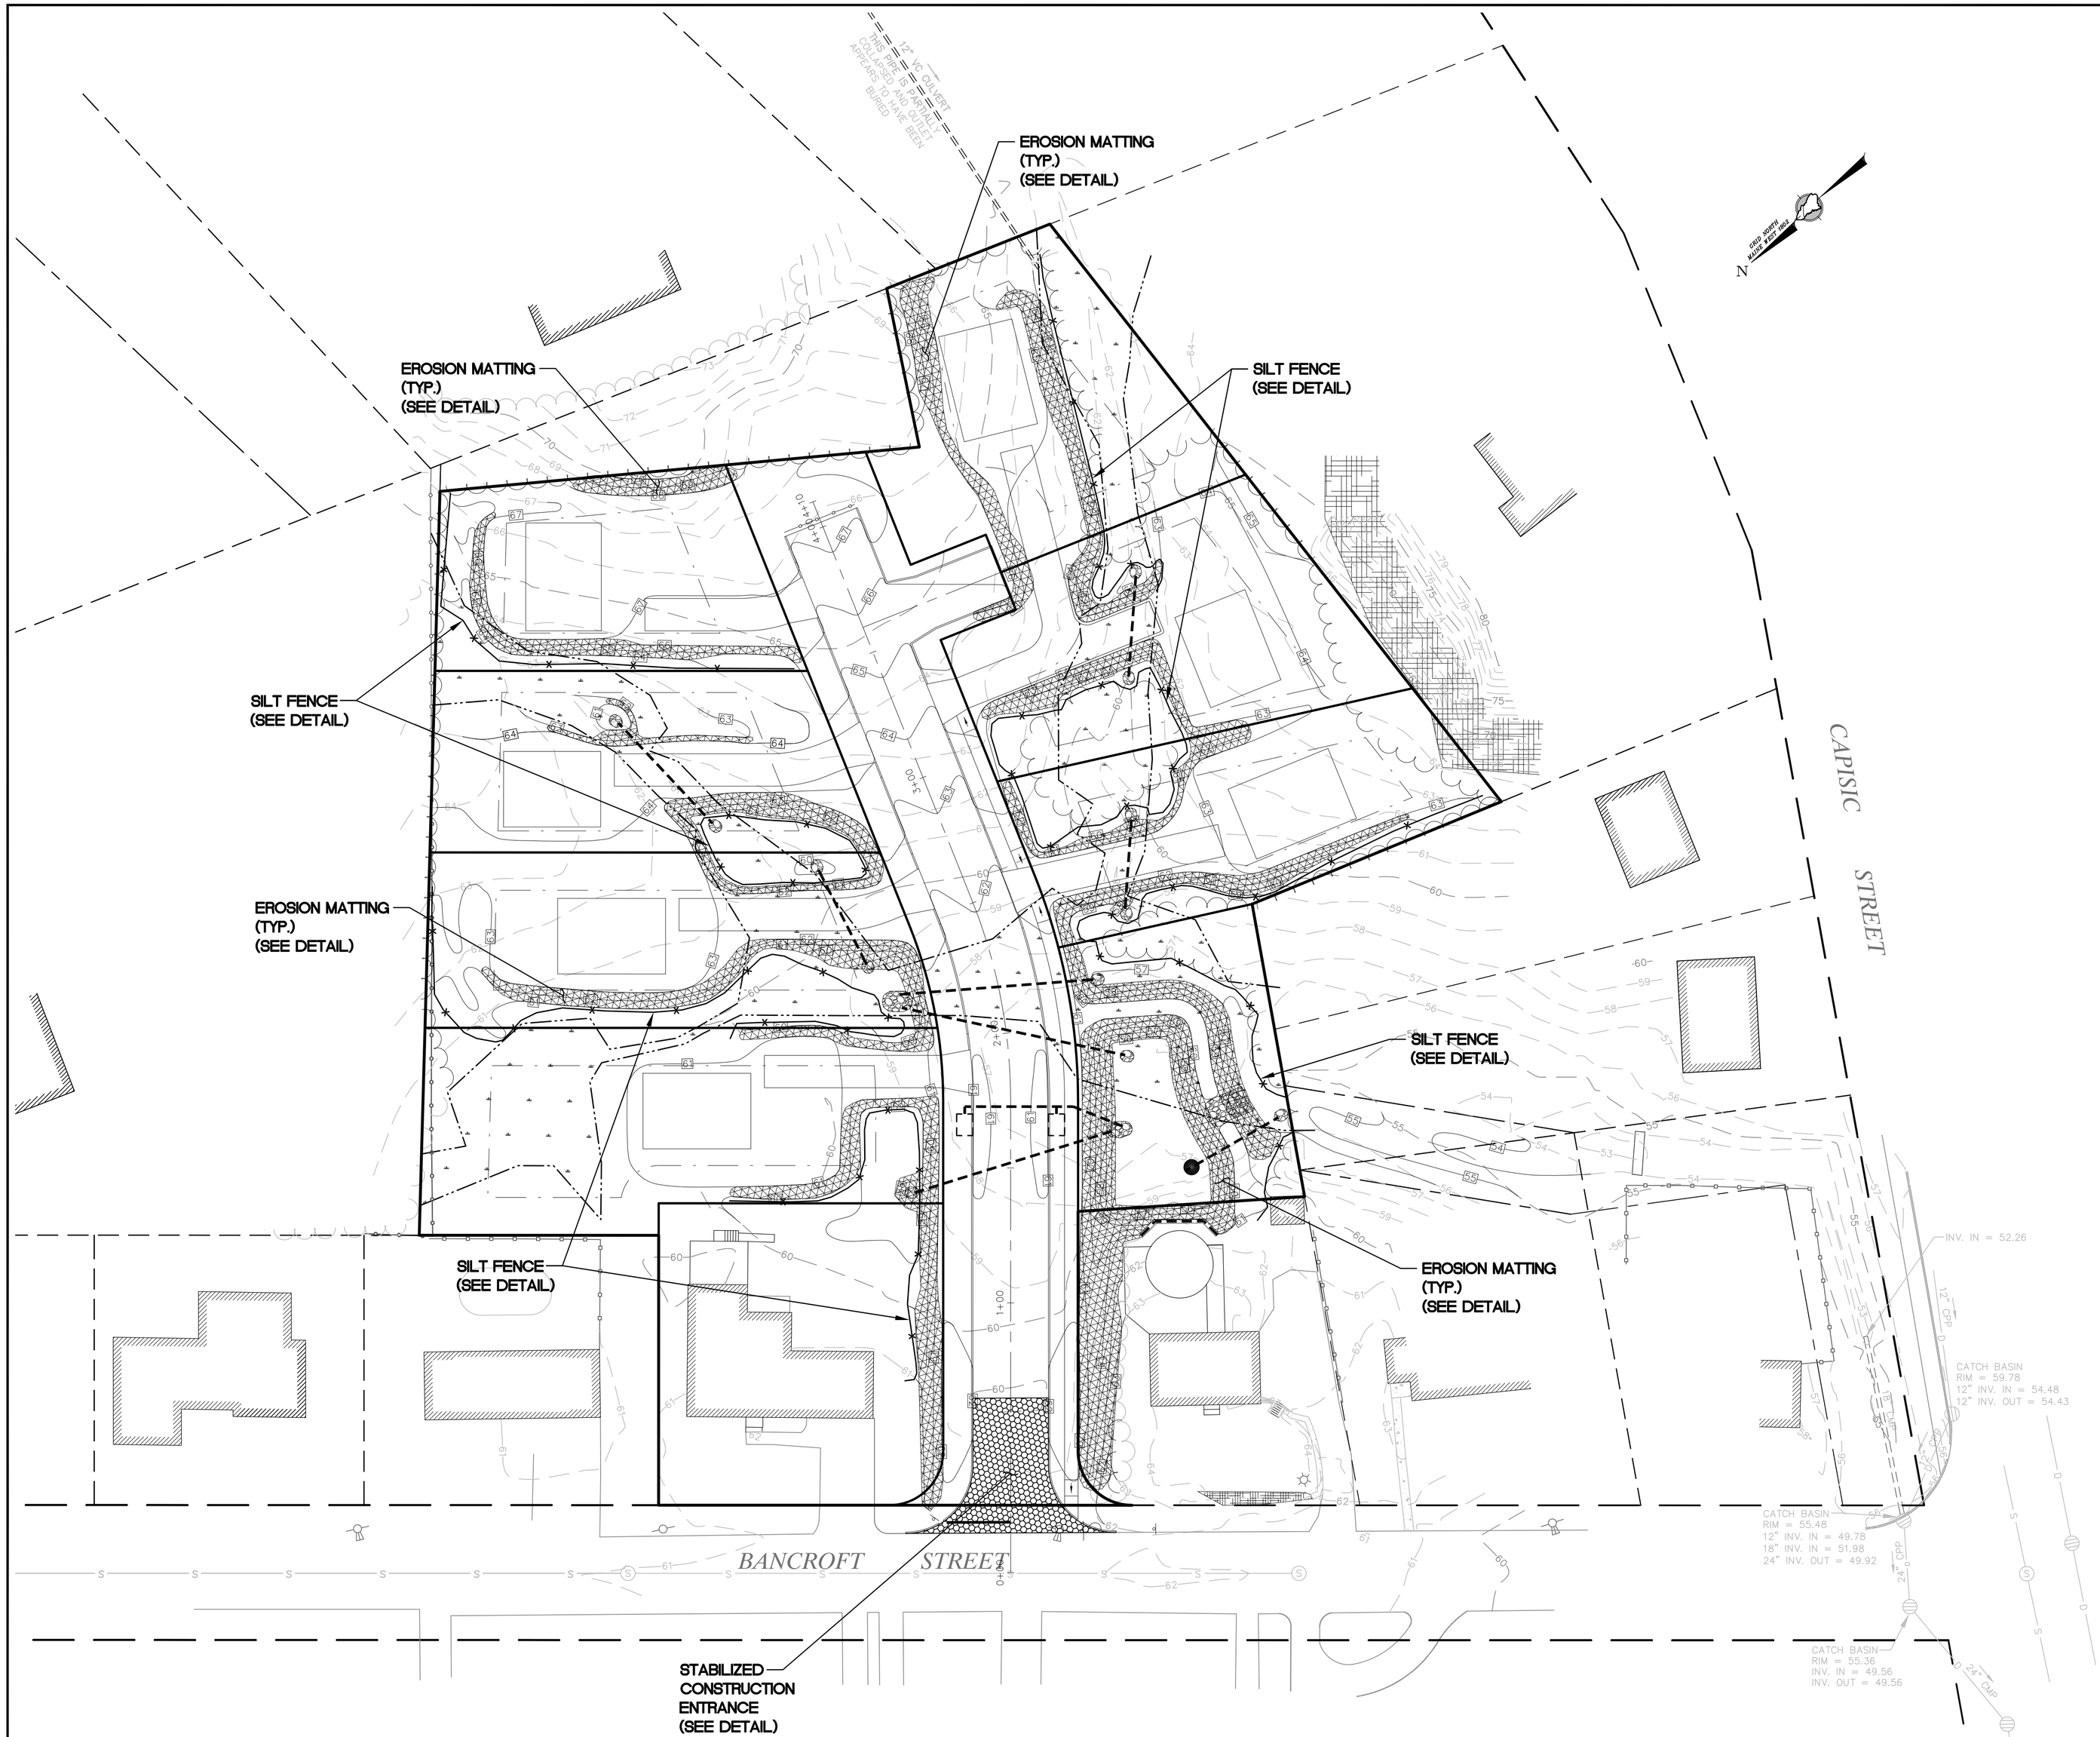

LEGEND

- MULCH BERM/EROSION CONTROL MIX OR SILT FENCE
- STABILIZED CONSTRUCTION ENTRANCE
- EROSION CONTROL MATTING

THIS PLAN IS FOR REVIEW PURPOSES ONLY AND IS NOT INTENDED FOR CONSTRUCTION OR RECORDING

Revision:	By:	Date:	Change:
2	SMA	5/11/18	SUBMITTED FOR PRELIMINARY SITE PLAN/SUBDIVISION REVIEW
1	SMA	5/4/18	SUBMITTED FOR MDEP TIER 1 REVIEW

PROJECT NUMBER: 41041 | ACAD FILE: 41041-EROSION.DWG | SCALE: 1" = 30' | DATE: MAY 1, 2018

Drawing Name:
EROSION & SEDIMENTATION CONTROL PLAN

Project Name:
PROPOSED CAPISIC MEADOWS SUBDIVISION
130 BANCROFT STREET, PORTLAND, MAINE 04102

Owner/Applicant:
WB GROUP, INC
130 BANCROFT STREET, PORTLAND, MAINE 04102

STATE OF MAINE — ANTHONY P. PANCIOCCO JR. No. 10941 — REGISTERED PROFESSIONAL ENGINEER — 5-11-18

SHEET 7 OF 14

SURVEYING • ENGINEERING • LAND PLANNING
Northeast Civil Solutions
INCORPORATED
381 PAYNE ROAD, SCARBOROUGH, MAINE 04074
tel 207.883.1000 fax 207.883.1001 e-mail / website info@northeastcivilsolutions.com www.northeastcivilsolutions.com

0 30' 60' 120'

E:\LAND PROJECTS\41000\41041-WAGNER-PORTLAND\PLANSET\41041-EROSION.DWG