PMS #5773C PMS #5773C

PMS #484C PMS #484C

PMS #484C PMS #484C

PMS #484C PMS #484C

STREET SIDE OF SIGN

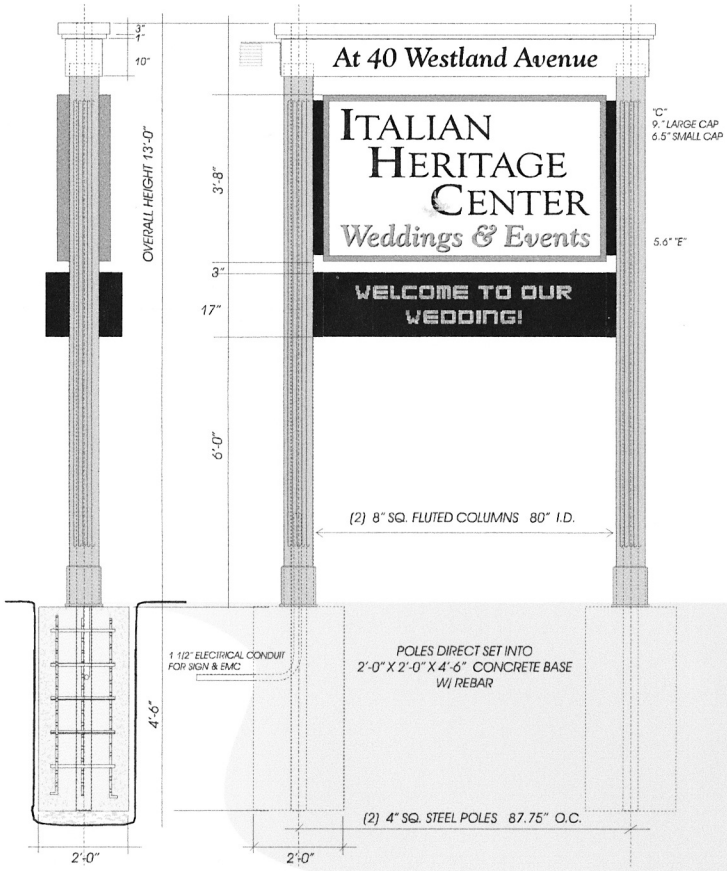

(1) D.F. INTERNALLY ILLUMINATED FREESTANDING SIGN

MAX. 32 SQ. FT.
SHOWN HERE 31.76 SQ. FT.
TRIM WORK; WHITE
ADDRESS COPY: BLACK VINYL
POLES: PMS #5773 C

3'-8" x 6'-3" INTERNALLY ILLUMINATED SIGN

CABINET & 2 1/4" RETAINER: PMS #484 C RED
FACES: WHITE LEXAN
COPY: TRANS. VINYLS BLACK AND CUSTOM PRINTED COLORS

(2) S.F. 1'-5" X 6'-3" X 8" EMC 19MM / AMBER COLOR

SIDEWALK

CONGRESS ST.

PLEASE NOTE:

THIS IS A PROGRESS PRINT - FIELD MEASUREMENTS MAY OR MAY NOT NEED TO BE VERIFIED.

THIS DESIGN IS THE EXCLUSIVE PROPERTY OF BAILEY SIGN INCORPORATED AND ALL RIGHTS TO ITS USE OR REPRODUCTION ARE RESERVED.

THE ACCURACY OF THIS COLOR RENDERING IS LIMITED BY MEDIA AND OUTPUT DEVICES AND IS INTENDED FOR REPRESENTATIONAL USE ONLY. ACTUAL MANUFACTURING GRAPHIC COLORS ALSO VARY DEPENDING ON PROCESSES & MATERIALS USED. 100% COLOR MATCHES OF SUBMITTED SPECIFICATIONS CAN NOT BE GUARANTEED.

IF AN ELECTRIC SIGN, THEN INSTALLATION MUST BE ACCOMPLISHED IN TOTAL COMPLIANCE WITH ARTICLE 600 OF THE NATIONAL ELECTRIC CODE, THE REQUIREMENTS OF UNDERWRITERS LABORATORY, CANADIAN STANDARDS ASSOCIATION AND/OR ANY APPLICABLE LOCAL CODES. THIS INCLUDES PROPER GROUNDING AND BONDING OF THE SIGN.

ALL ELECTRICAL SIGNS REQUIRE ROUTINE MAINTENANCE.

CLIENT

ACCEPTANCE SIGNATURE DATE

BAILEY SIGN SALES REPRESENTATIVE

APPROVED DATE

Bailey sign
www.baileysign.com
9 Thomas Drive
Col. Westbrook Executive Park
Westbrook, ME 04092
207-774-2843 / 1-800-539-SIGN
Fax: 774-1193
E-Mail: sales@baileysign.com

©COPYRIGHT 2013

CUSTOMER / SIGN LOCATION

ITALIAN HERTIAGE CENTER

PORTLAND, MAINE

SALESPERSON:	DE	DRAWN BY:	LWM
JOB #:	6838	W.O. #:	
SCALE:	3/8" = 1'	DATE:	7/30/13

REVISION # / DATE / NOTES / INITIALS

R1 8/28/13 REVISE COPY / O.A. HT.

R2 8/30/13 REV. ELECTRICAL CONDUIT

R3 9/0/13 REPOSITION SENSOR & SEPARATE PLOT PLAN

DRAWING #

07022 A R3

SHEET _____ OF _____

PROGRESS DRAWING