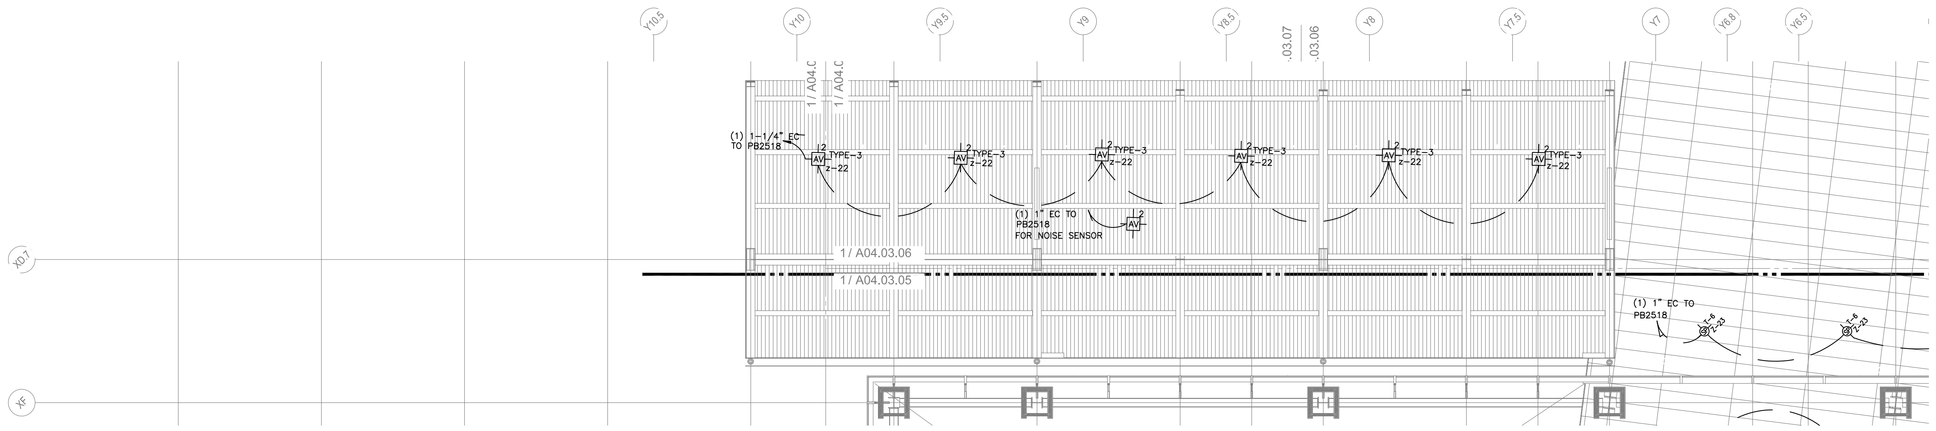

LEVEL 3 - ZONE 7

1/8" = 1'-0"

SHEET NOTES

KEY PLAN

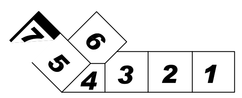

Portland International Jetport

1001 Westbrook Street
Portland, Maine 04102

Gensler
2020 K Street, Northwest
Suite 200
Washington DC 20006
Telephone 202.721.5200
Facsimile 202.872.8587

SM&W
SHEN MILSOM WILKE
3300 N. Fairfax Drive
Suite 302
Arlington, Virginia 22201
T. 703-243-6301
F. 703-243-6304
www. smwinc.com

Issue	Date & Issue Description	By	Check
1	12/03/08		
	75% CONSTRUCTION DOCUMENTS		
2	12/23/08		
	PROGRESS ISSUE		
3	01/23/09		
	95% CONSTRUCTION DOCUMENTS		
4	10/02/09		
	PROGRESS ISSUE		
5	10/26/09		
	ISSUED FOR PERMIT		

Seal/Signature

Project Name
PWM TERMINAL EXPANSION

Project Number

CAD File Name

Description
AUDIOVISUAL FACILITY RCP - LEVEL 3 - ZONE 7

Scale
As Indicated

Ref. North

AV04.03.07

©2006 Gensler