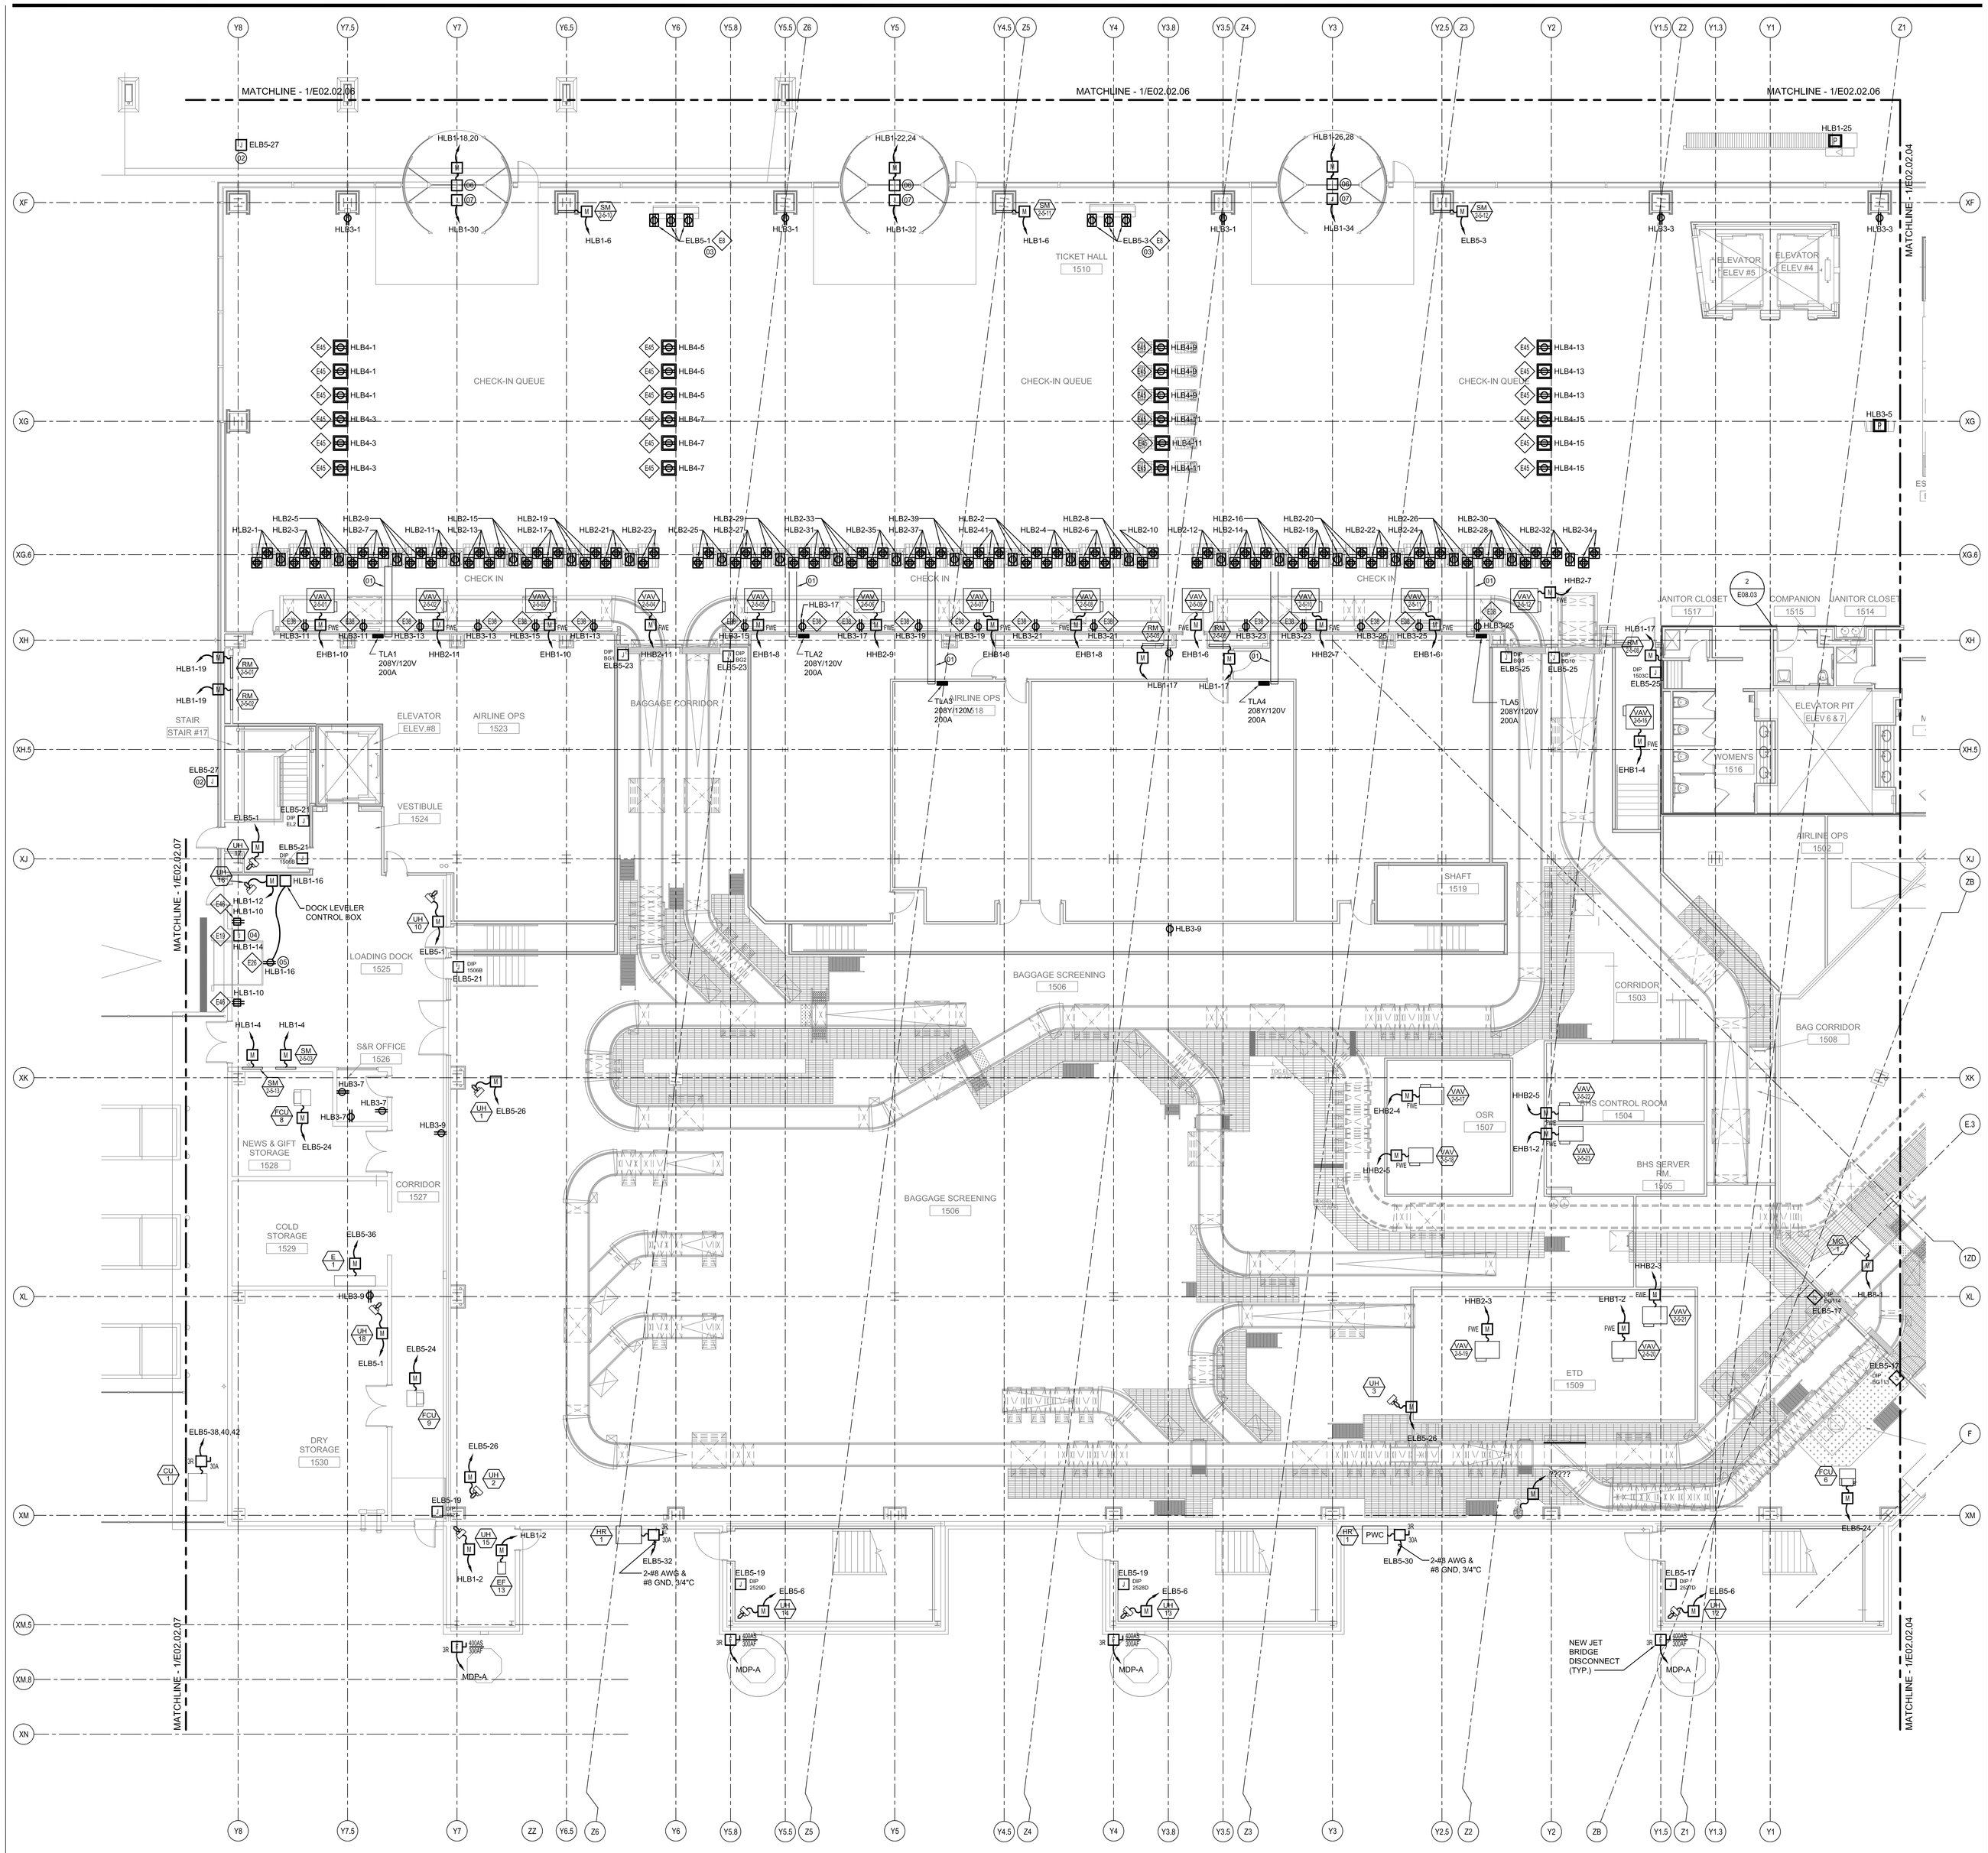

ELECTRICAL POWER PLAN - LEVEL 2 - ZONE 5

SCALE: 1/8" = 1'-0"

1

SHEET NOTES

01 PROVIDE 4" CONDUIT FROM ATO SPACE TO TICKET COUNTER UNDERSLAB. COORDINATE ACTUAL STUB-UP LOCATIONS WITH ARCHITECTURAL

02 EXTERIOR MOUNTED CAMERA. SEE SECURITY DRAWINGS FOR DETAILS.

03 SEE ARCHITECTURAL DRAWINGS FOR ROUTING OF CONDUIT TO THESE RECEPTACLES.

04 PROVIDE MANUAL MOTOR STARTER FOR CONNECTION TO OVERHEAD DOOR.

05 MOUNT RECEPTACLE AT BACK OF RECESSED PIT FOR DOCK LEVELER MOTOR. CIRCUIT CONDUCTORS SHALL RUN FROM PANELBOARD TO DOCK LEVELER CONTROL BOX (SHOWN ON DRAWINGS) AND THEN TO RECEPTACLE. COORDINATE EXACT MOUNTING LOCATION WITH VENDOR.

06 REVOLVING DOOR MOTOR. COORDINATE EXACT LOCATION OF MOTOR WITH VENDOR.

07 PROVIDE JUNCTION BOX FOR CONNECTION TO REVOLVING DOOR LIGHTS. COORDINATE EXACT LOCATIONS WITH VENDOR.

GENERAL NOTES

A SEE SHEET E00.00 FOR LEGEND AND GENERAL NOTES.

B CONTRACTOR SHALL REFER TO FIRE ALARM, SECURITY, IT, AND PUBLIC ADDRESS SYSTEMS DRAWINGS FOR CONDUITS & WIRING REQUIREMENTS.

KEY PLAN

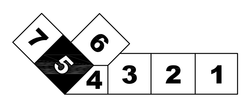

Portland International Jetport

1001 Westbrook Street
Portland, Maine 04102

Gensler
2020 K Street, NW
Suite 200
Washington, DC 20006
Telephone 202.721.5200
Facsimile 202.872.8587

oest ASSOCIATES, INC.
343 Gorham Road, South Portland, ME 04106 P: (207) 741-1770 F: (207) 774-1246 www.oest.com
engineers · architects · surveyors · construction managers

Issue	Date & Issue Description	By	Check
01	07/11/08	LAM	BHG
	SCHEMATIC DESIGN		
02	09/22/08	LAM	BHG
	DESIGN DEVELOPMENT		
03	12/03/08	LAM	BHG
	75% CONSTRUCTION DOCUMENTS		
04	01/23/09	LAM	BHG
	95% CONSTRUCTION DOCUMENTS		
05	10/26/09	LAM	BHG
	ISSUED FOR PERMIT		

Seal/Signature

Project Name
PWM Terminal Enhancement

Project Number
09.6395.000

CAD File Name
T:\6330101\Sheets\E02.02.05.dwg

Description
ELECTRICAL POWER PLAN - LEVEL 2 - ZONE 5

Scale
1/8" = 1'-0"

Ref. North

E02.02.05

©2009 Gensler