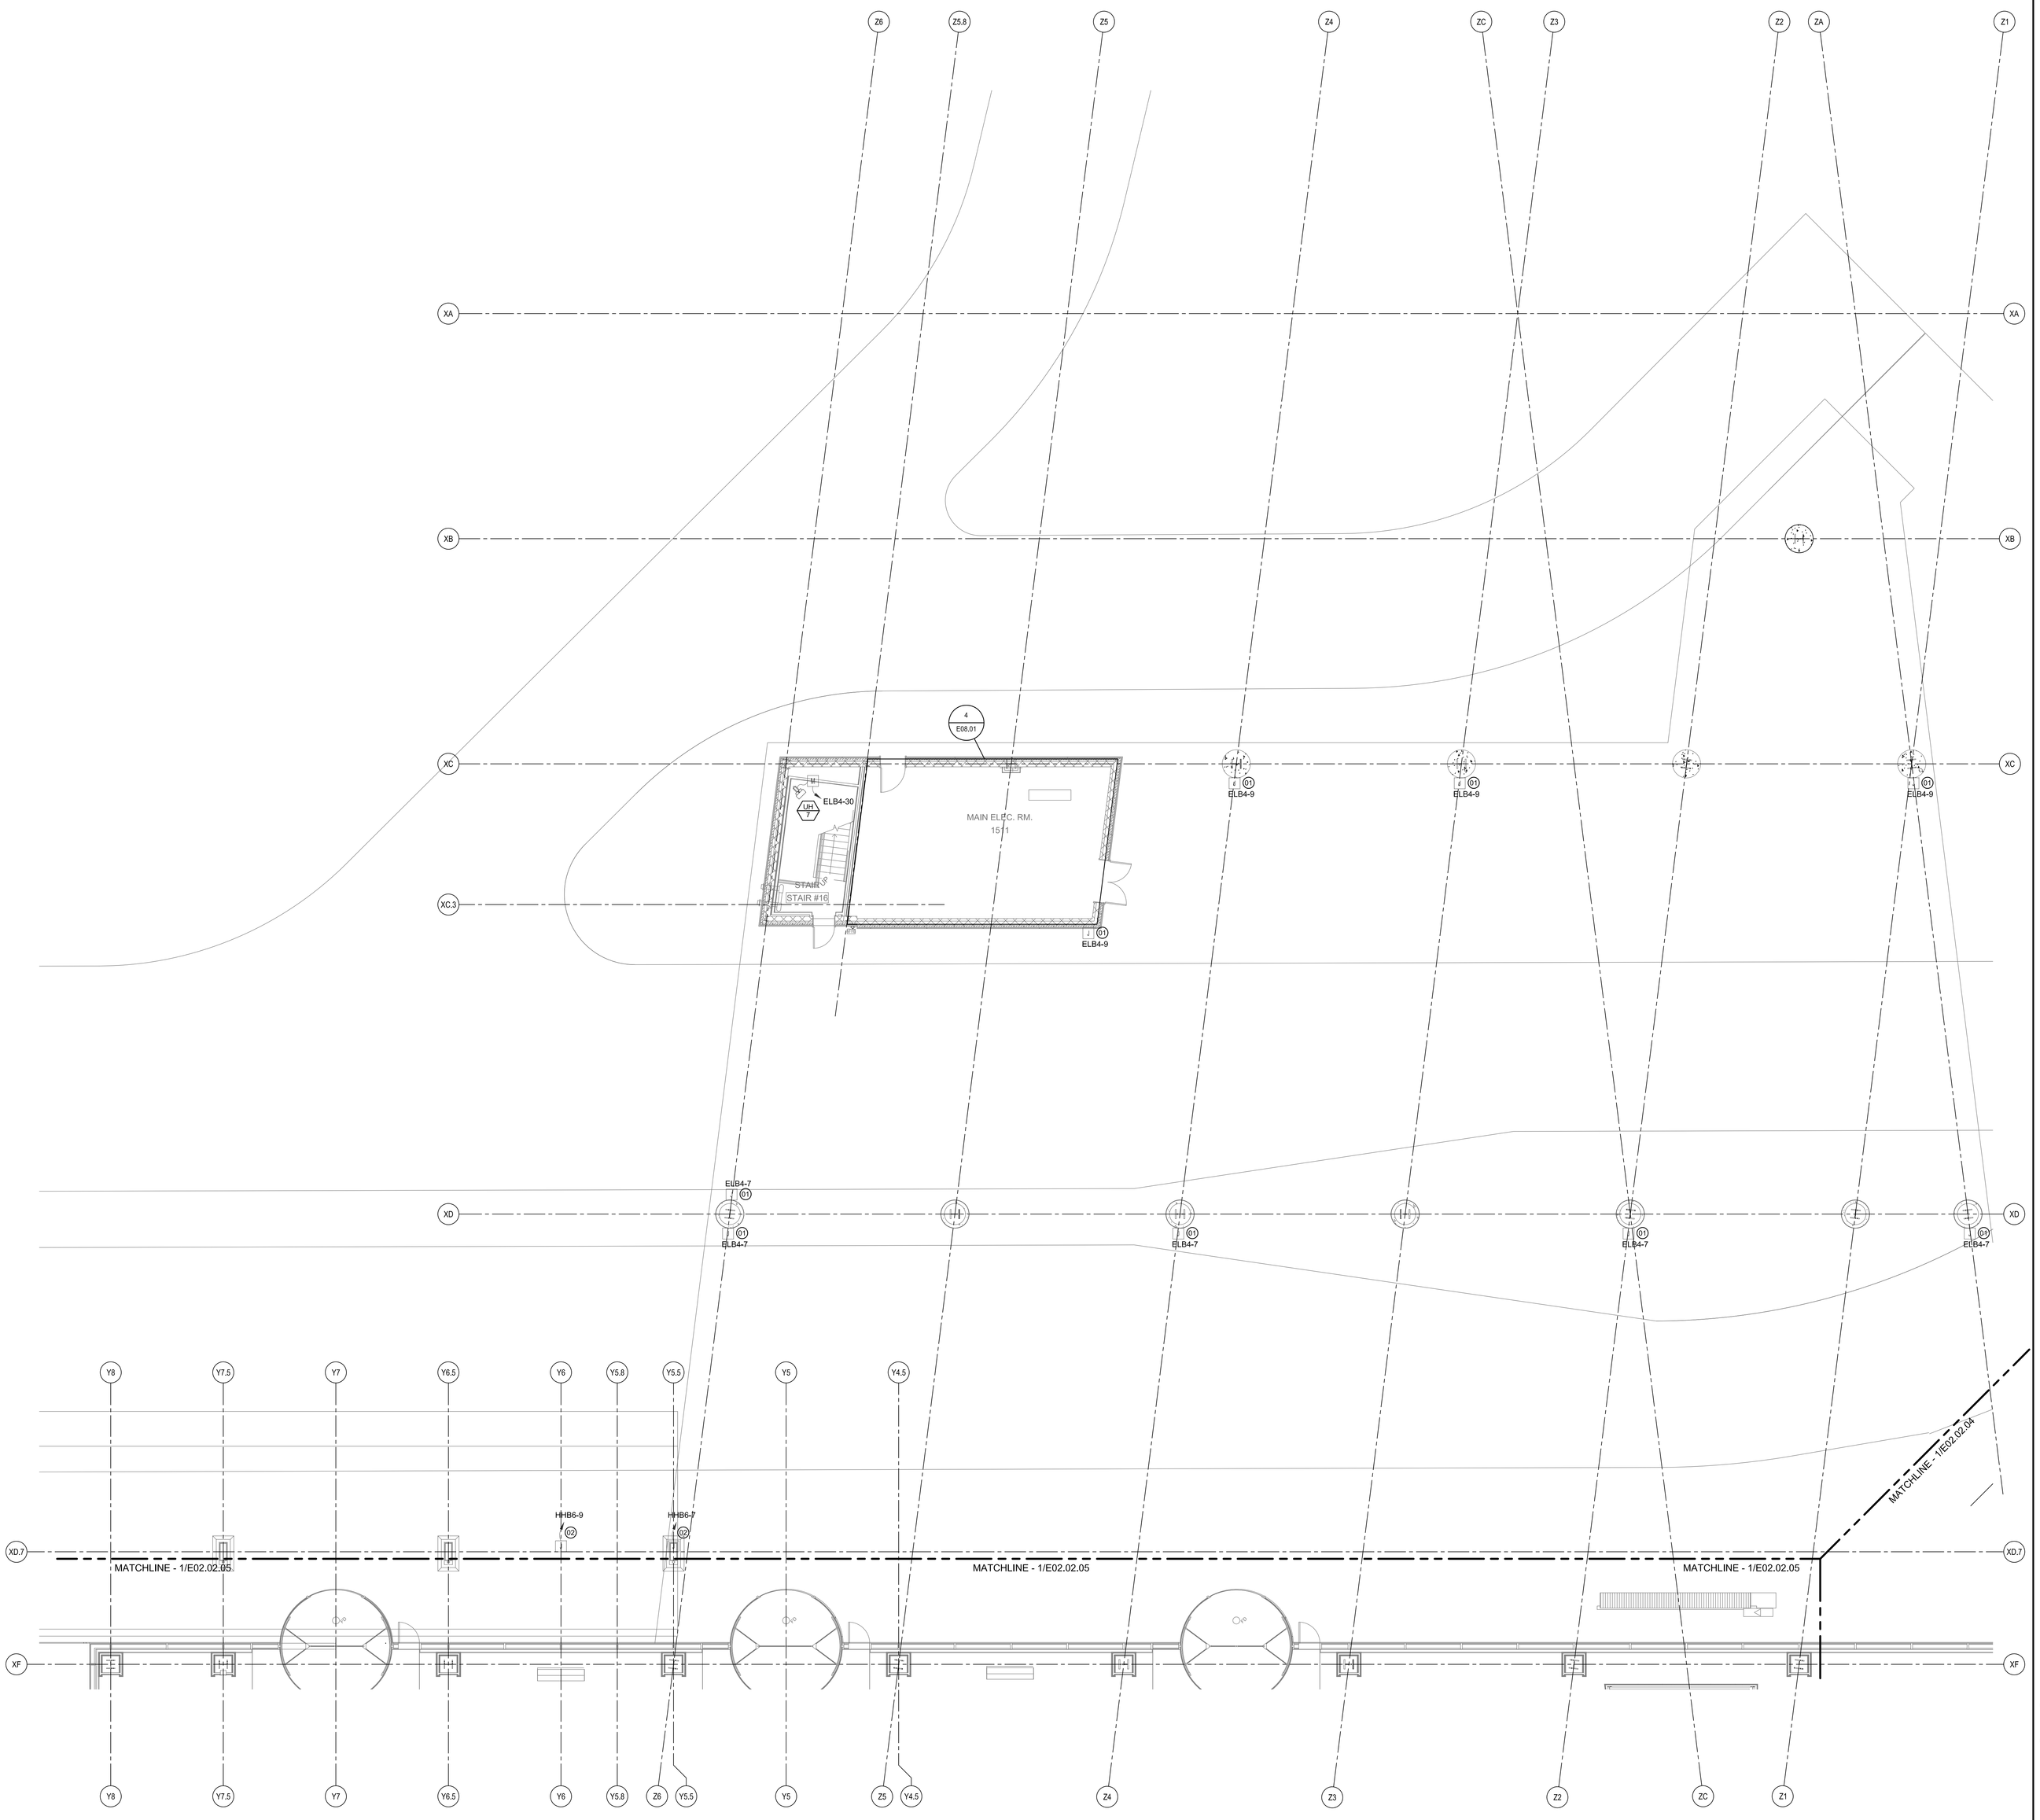

ELECTRICAL POWER PLAN - LEVEL 2 - ZONE 6

SCALE: 1/8" = 1'-0"

1

SHEET NOTES

01 EXTERIOR MOUNTED CAMERA. SEE SECURITY DRAWINGS FOR DETAILS.

02 PROVIDE CIRCUIT FOR CONNECTION TO HEAT TRACE. COORDINATE EXACT LOCATION WITH PLUMBING DRAWING.

GENERAL NOTES

A SEE SHEET E00.00 FOR LEGEND AND GENERAL NOTES.

B CONTRACTOR SHALL REFER TO FIRE ALARM, SECURITY, IT, AND PUBLIC ADDRESS SYSTEMS DRAWINGS FOR CONDUITS & WIRING REQUIREMENTS.

KEY PLAN

Portland International Jetport

1001 Westbrook Street
Portland, Maine 04102

Gensler
2020 K Street, NW
Suite 200
Washington, DC 20006
Telephone 202.721.5200
Facsimile 202.872.8587

oest ASSOCIATES, INC.
343 Gorham Road, South Portland, ME 04106 P: (207) 761-1770 F: (207) 774-1246 www.oest.com
engineers · architects · surveyors · construction managers

Issue	Date & Issue Description	By	Check
01	07/11/08	LAM	BHG
	SCHEMATIC DESIGN		
02	09/22/08	LAM	BHG
	DESIGN DEVELOPMENT		
03	12/03/08	LAM	BHG
	75% CONSTRUCTION DOCUMENTS		
04	01/23/09	LAM	BHG
	95% CONSTRUCTION DOCUMENTS		
05	10/26/09	LAM	BHG
	ISSUED FOR PERMIT		

Seal/Signature

Project Name
PWM Terminal Enhancement

Project Number
09.6395.000

CAD File Name
T:\53301016\Sheets\E02.02.06.dwg

Description
ELECTRICAL POWER PLAN - LEVEL 2 - ZONE 6

Scale
1/8" = 1'-0"

Ref. North

E02.02.06

©2009 Gensler