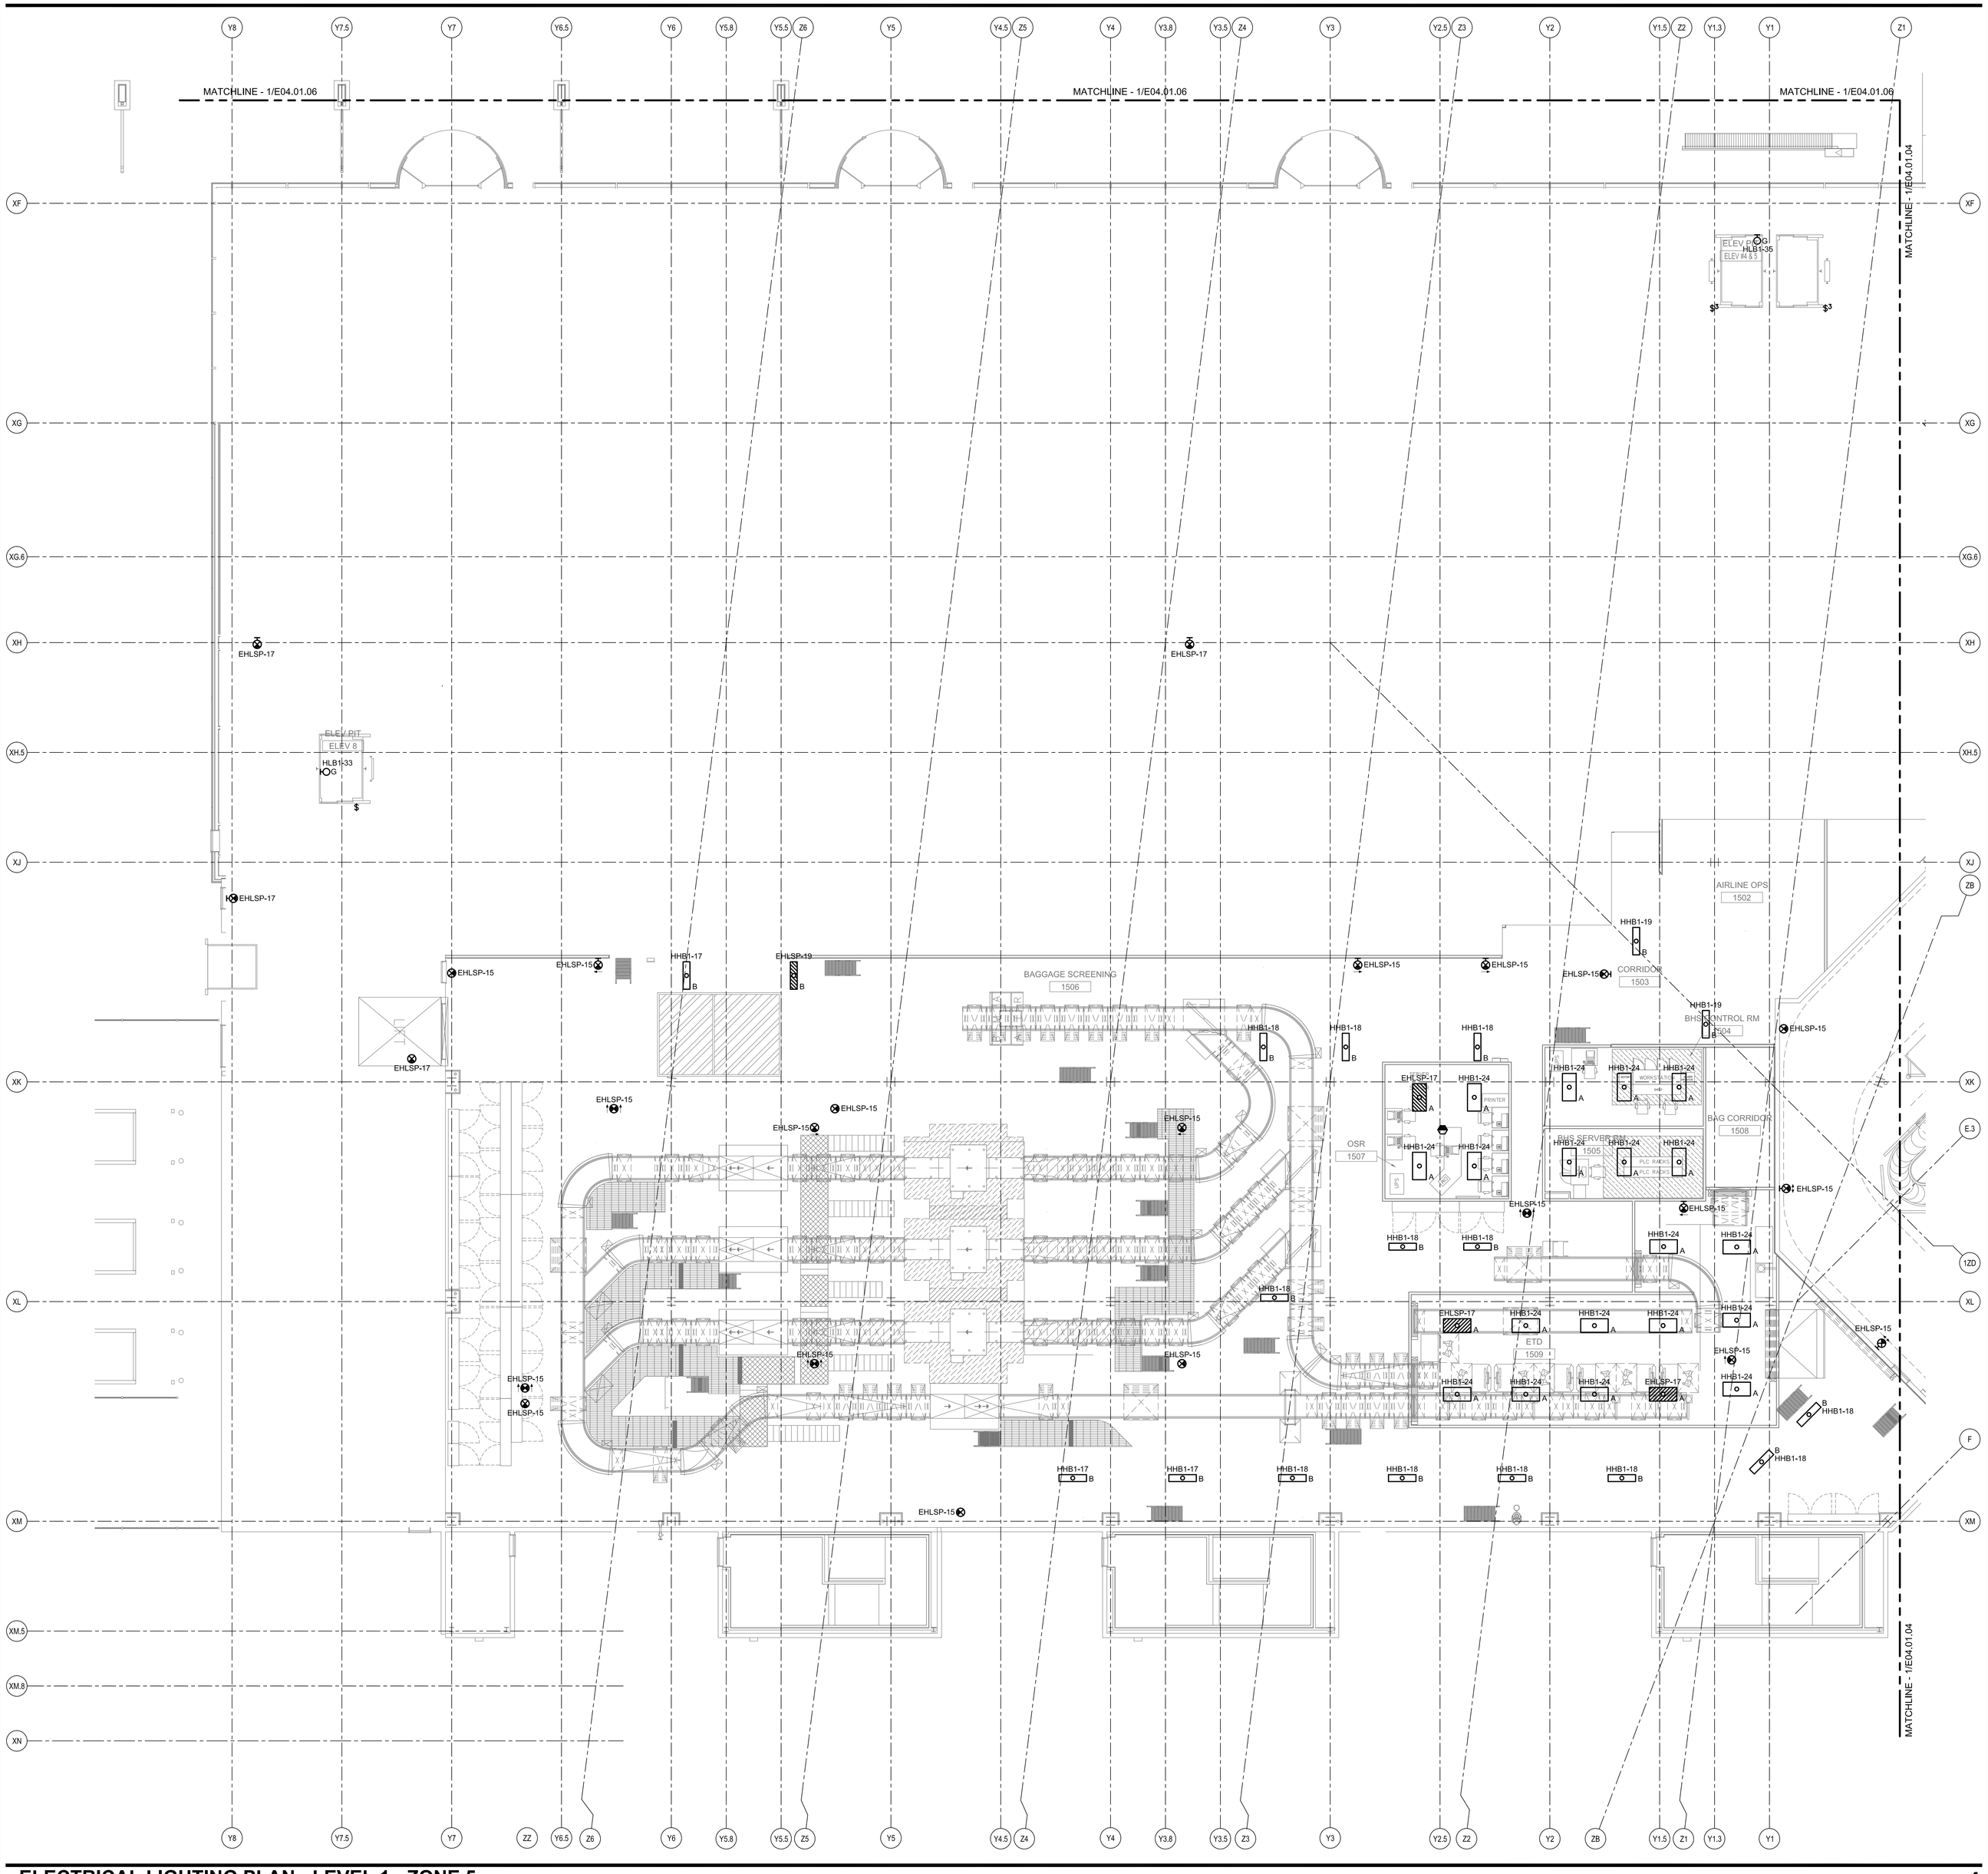

SHEET NOTES

GENERAL NOTES

A SEE SHEET E00.00 FOR LEGEND AND GENERAL NOTES.

KEY PLAN

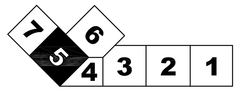

Portland International Jetport

1001 Westbrook Street
Portland, Maine 04102

Gensler
2020 K Street, NW
Suite 200
Washington, DC 20006
Telephone 202.721.5200
Facsimile 202.872.8587

oest ASSOCIATES, INC.
343 Gorham Road, South Portland, ME 04106 P: (207) 761-1770 F: (207) 774-1244 www.oest.com
engineers · architects · surveyors · construction managers

	Issue	Date & Issue Description	By	Check
	01	12/03/08	LAM	BHG
		75% CONSTRUCTION DOCUMENTS		
	02	01/23/09	LAM	BHG
		95% CONSTRUCTION DOCUMENTS		
	03	10/26/09	LAM	BHG
		ISSUED FOR PERMIT		

Seal/Signature

Project Name
PWM Terminal Enhancement

Project Number
09.6395.000

CAD File Name
T:\5330101\Sheets\E04.01.05.dwg

Description
ELECTRICAL LIGHTING PLAN - LEVEL 1 - ZONE 5

Scale
1/8" = 1'-0"

Ref. North

E04.01.05

©2009 Gensler

ELECTRICAL LIGHTING PLAN - LEVEL 1 - ZONE 5

SCALE: 1/8" = 1'-0"