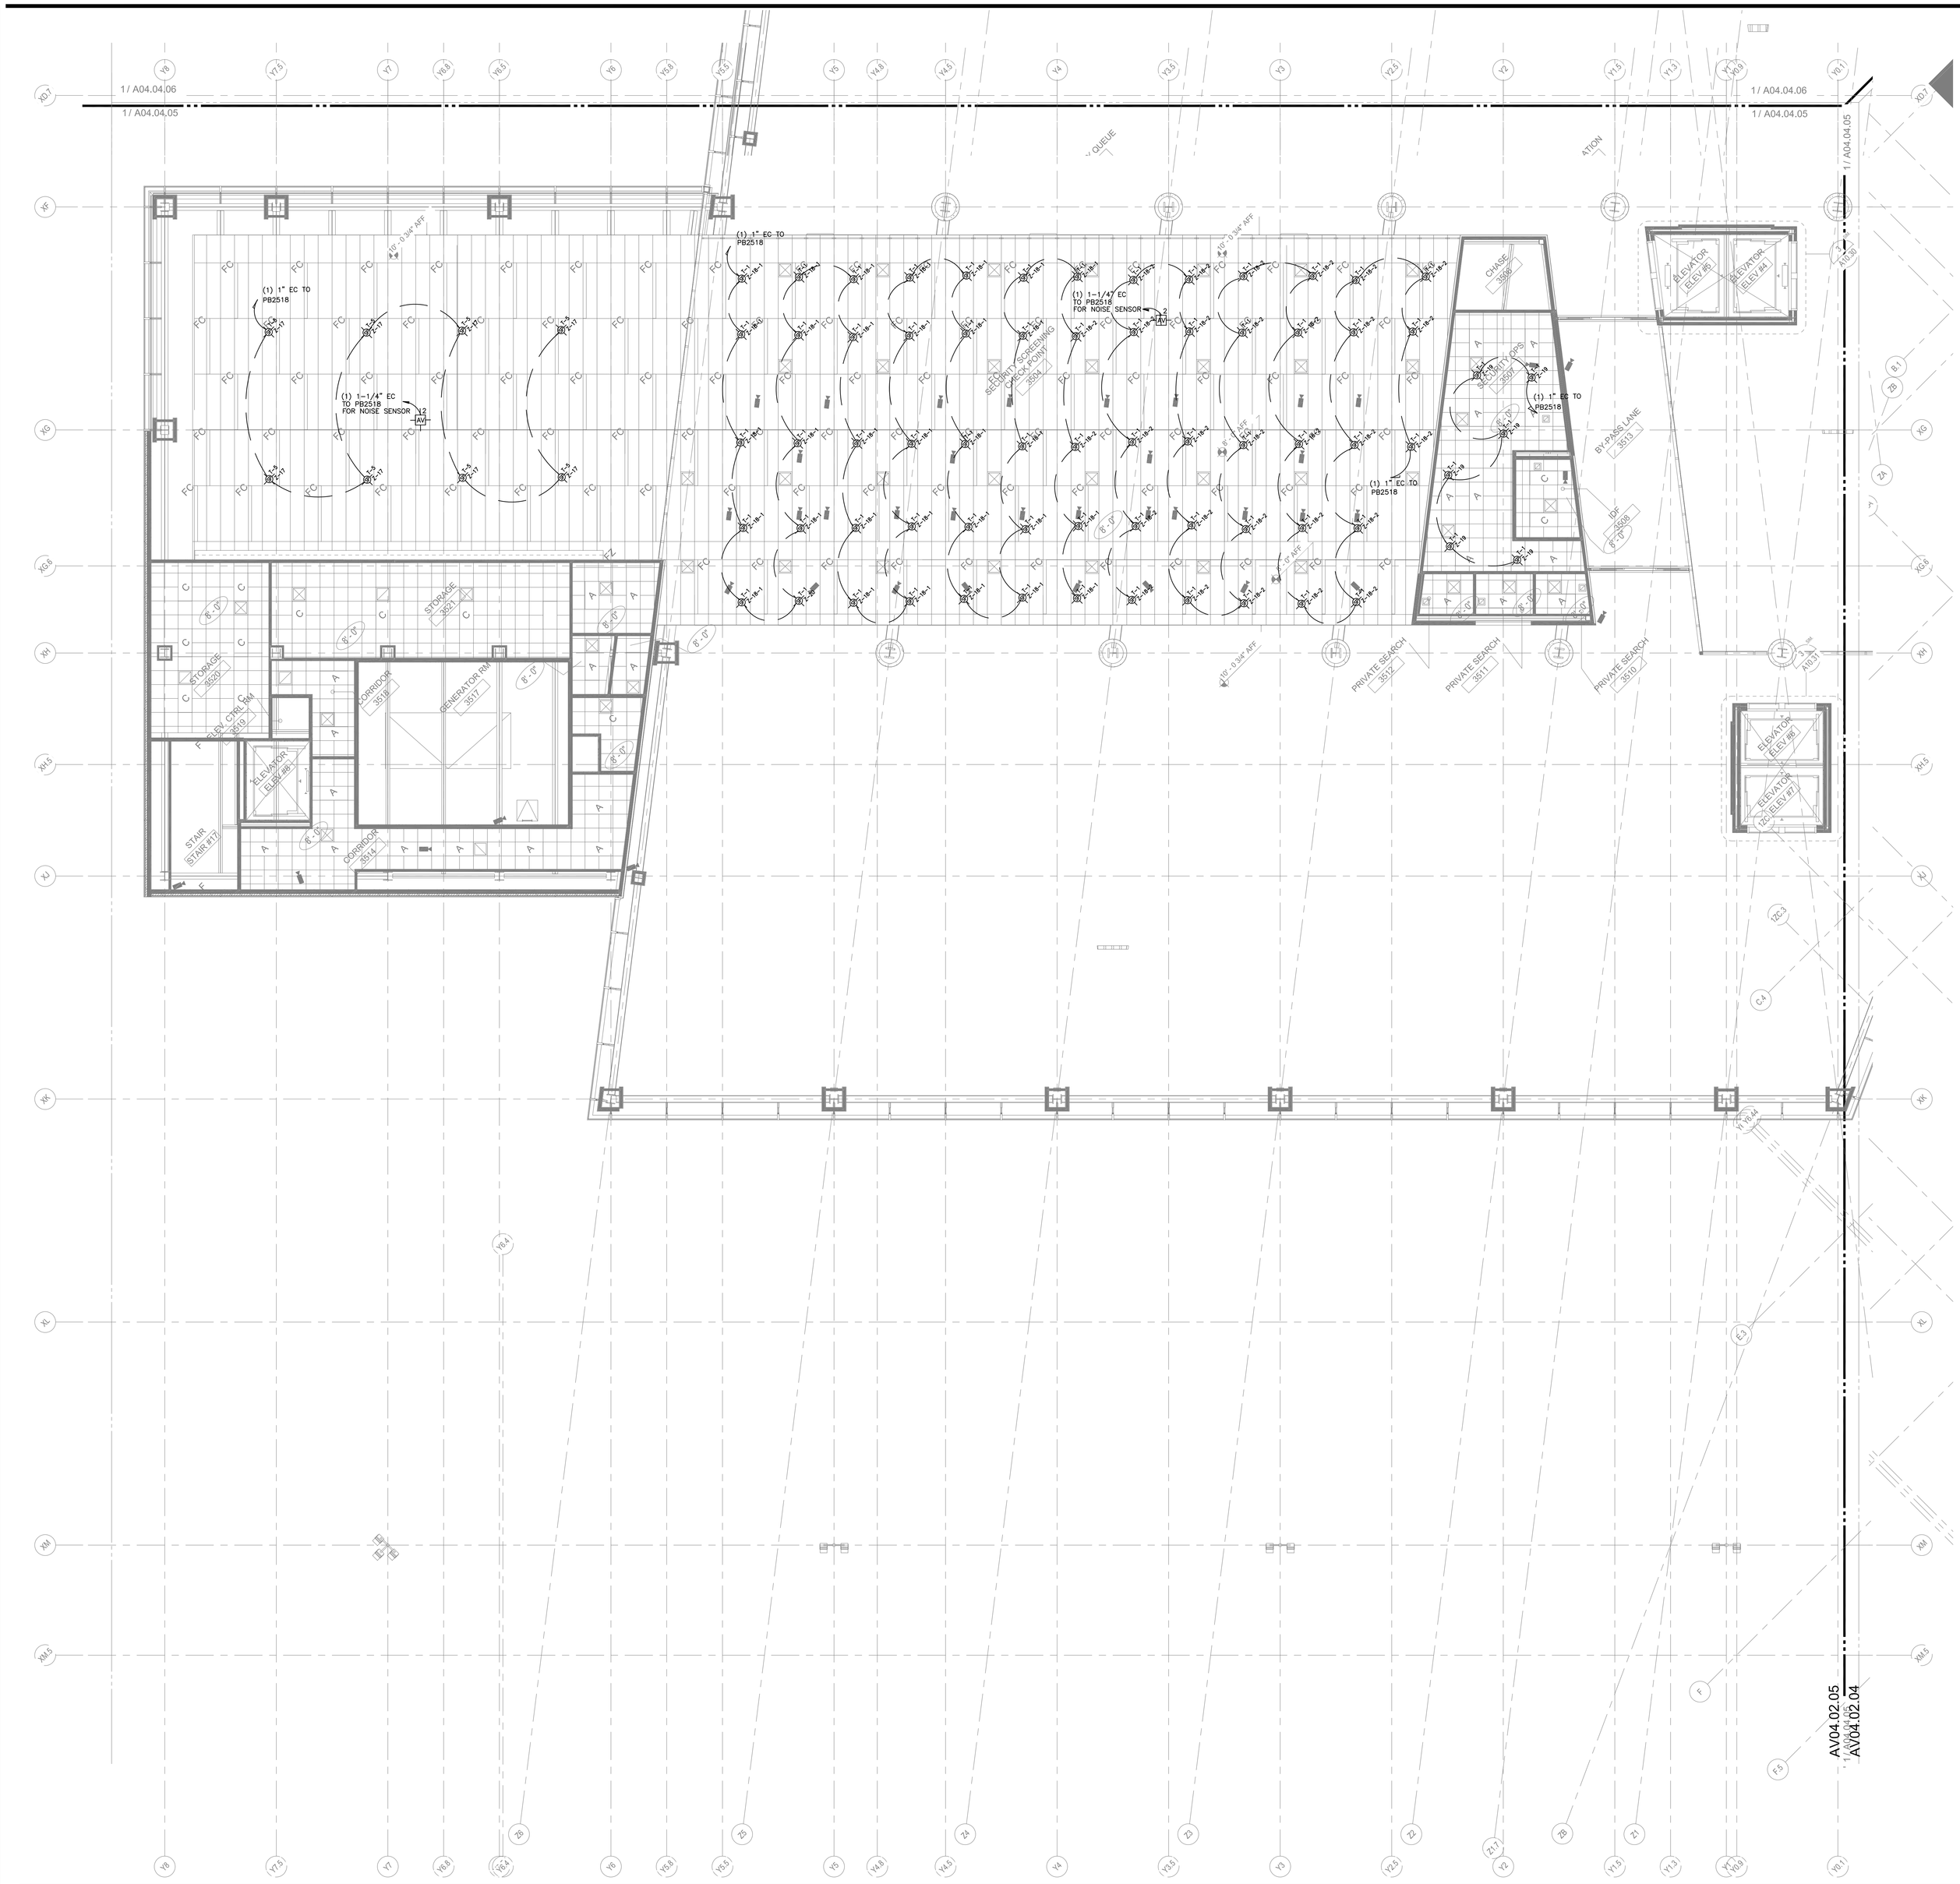

LEVEL 4 - ZONE 5

1/8" = 1'-0"

SHEET NOTES

KEY PLAN

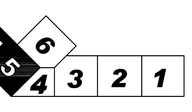

Gensler

2020 K Street, Northwest
Suite 200
Washington DC 20006
Telephone 202.721.5200
Facsimile 202.872.8587

SM&W
SHEN MILSOM WILKE

3300 N. Fairfax Drive
Suite 302
Arlington, Virginia 22201
T. 703-243-6301
F. 703-243-6304
www. smwinc.com

Portland International Jetport

1001 Westbrook Street
Portland, Maine 04102

	Issue	Date & Issue Description	By	Check
	1	12/03/08		
		75% CONSTRUCTION DOCUMENTS		
	2	12/23/08		
		PROGRESS ISSUE		
	3	01/23/09		
		95% CONSTRUCTION DOCUMENTS		
	4	10/02/09		
		PROGRESS ISSUE		
	5	10/26/09		
		ISSUED FOR PERMIT		

Seal/Signature

Project Name
PWM TERMINAL EXPANSION

Project Number

CAD File Name

Description
AUDIOVISUAL FACILITY RCP - LEVEL 4 - ZONE 5

Scale
As Indicated

Ref. North

AV04.04.05

©2006 Gensler