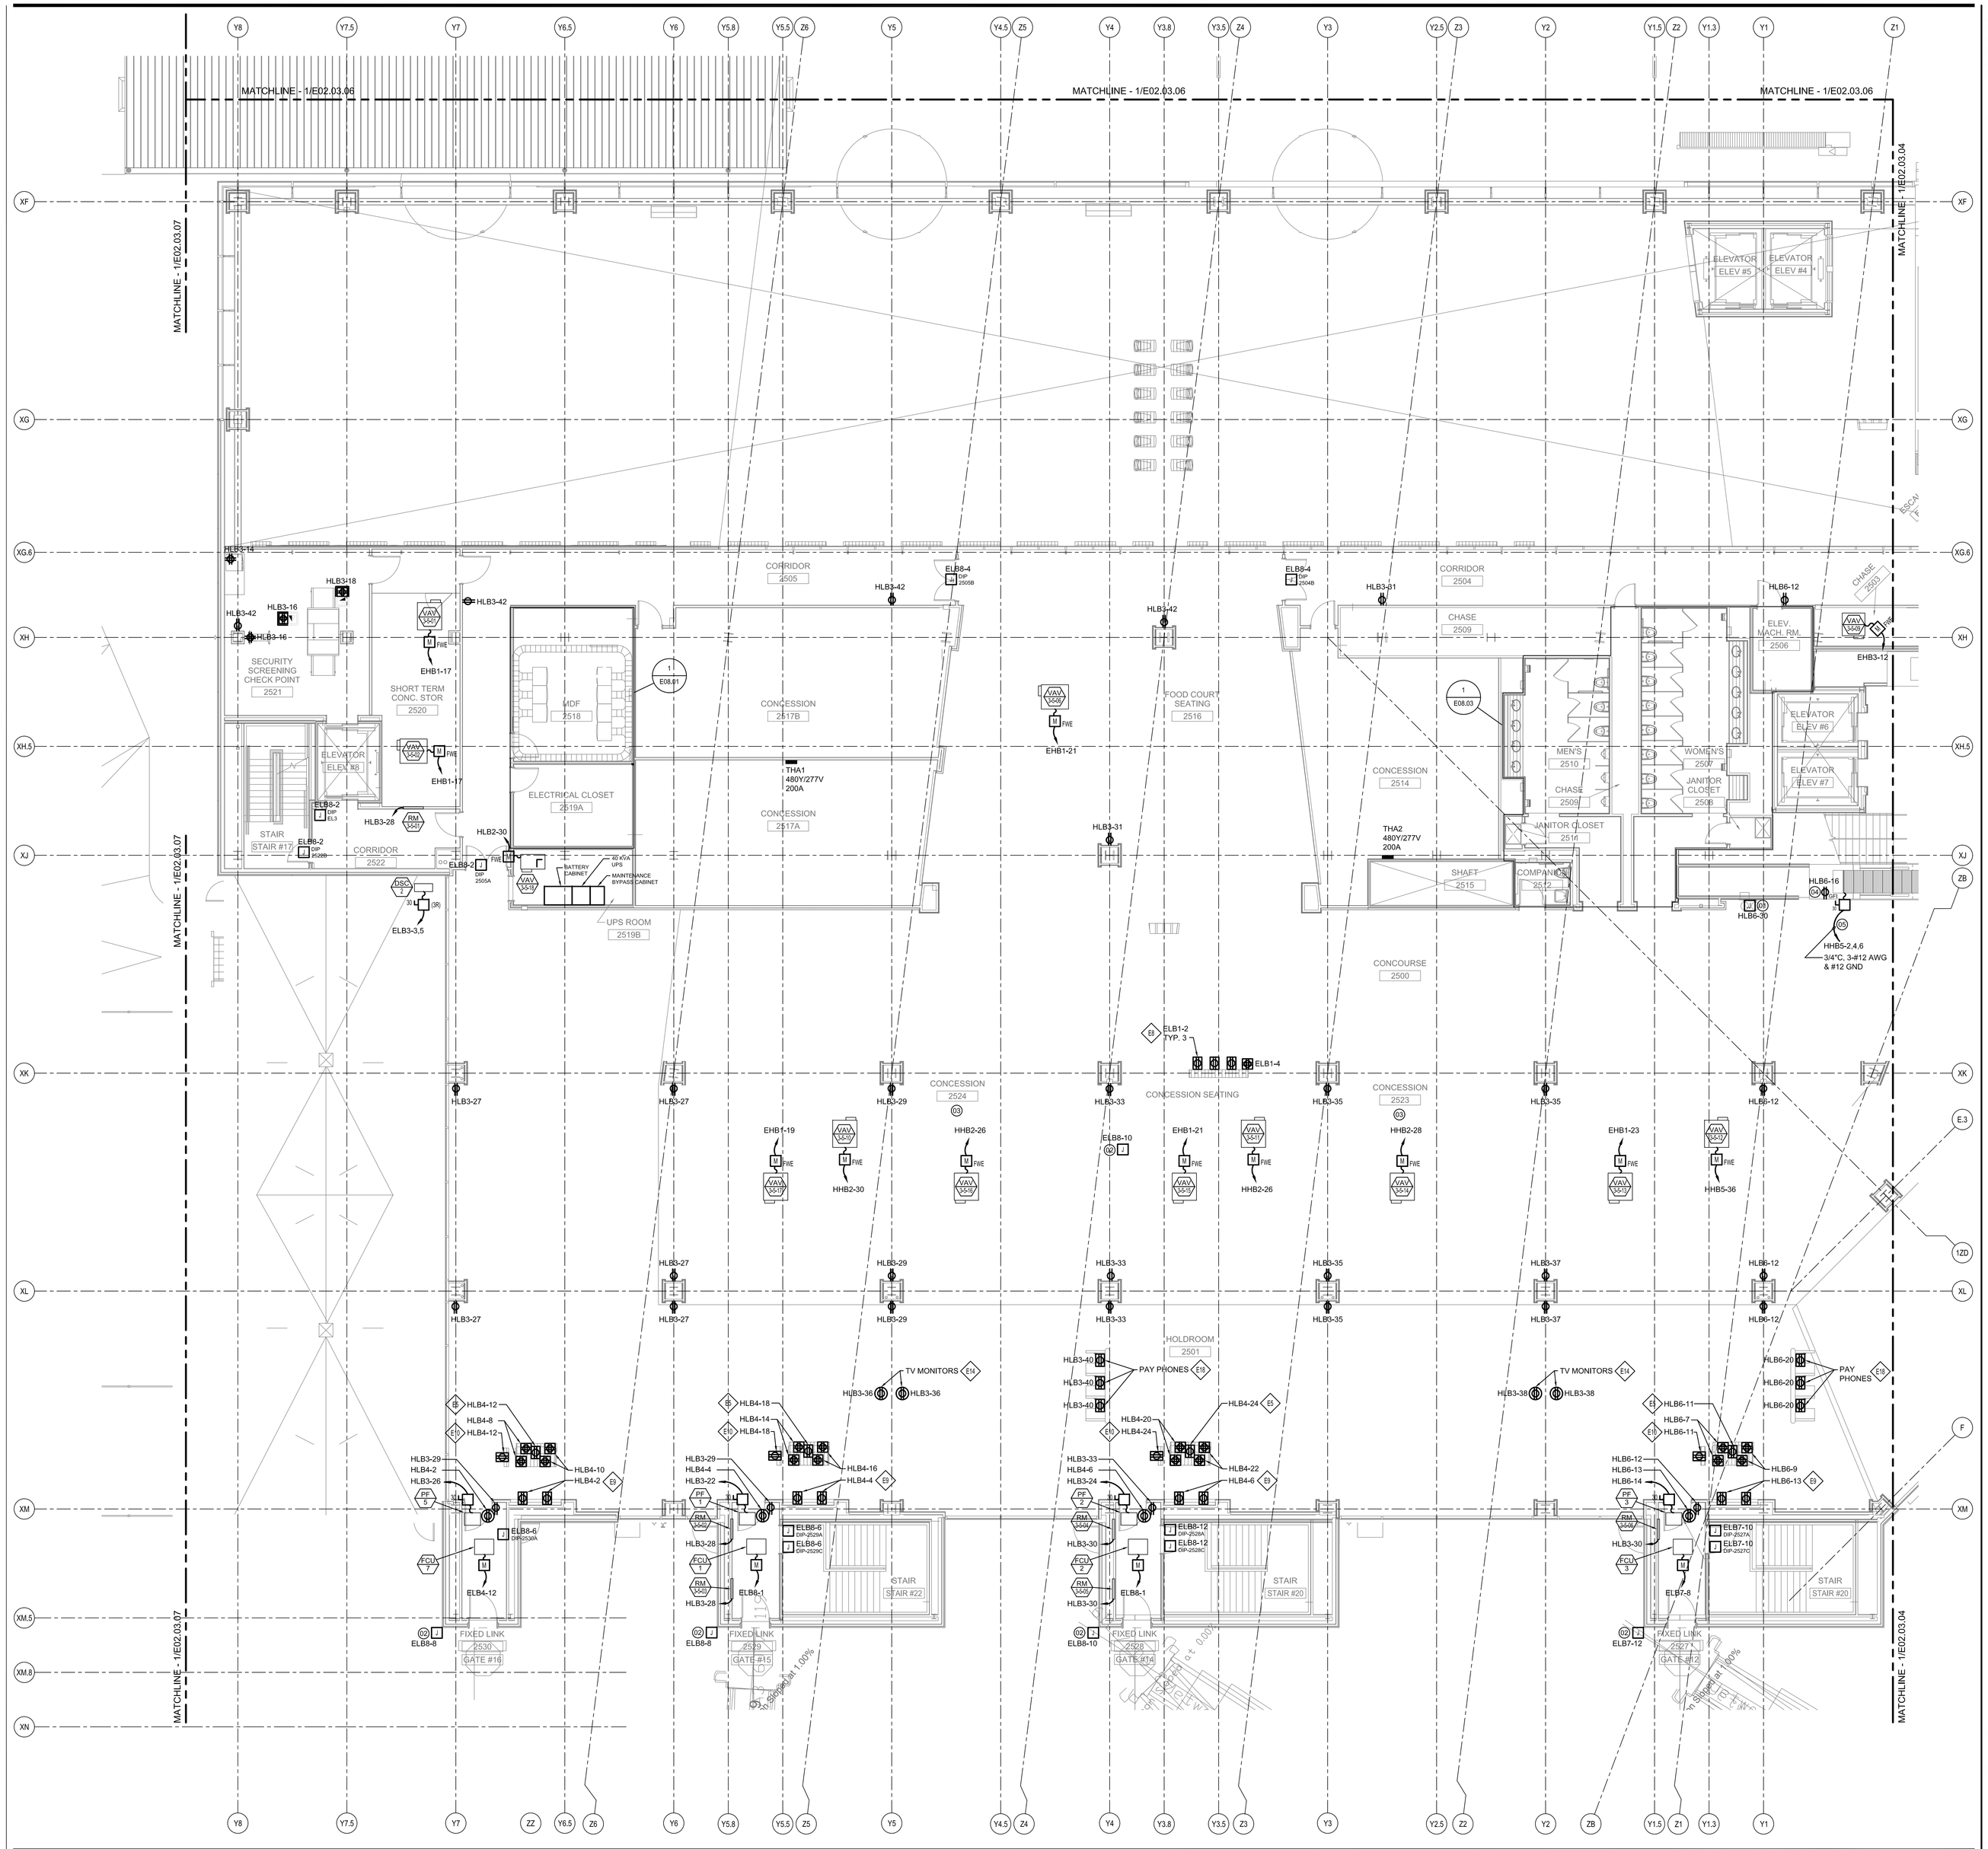

ELECTRICAL POWER PLAN - LEVEL 3 - ZONE 5

SCALE: 1/8" = 1'-0"

1

SHEET NOTES

01 DRINKING FOUNTAIN

02 POWER FOR PTZ CAMERA. COORDINATE EXACT LOCATION WITH SECURITY CONTRACTOR.

03 POWER FOR CONCESSIONS SHALL BE COORDINATED AT A LATER DATE.

04 PROVIDE GFCI TYPE RECEPTACLE IN THE ESCALATOR UPPER LEVEL MACHINE SPACE. COORDINATE LOCATION AND INSTALLATION WITH THE ESCALATOR CONTRACTOR.

05 CONNECT DISCONNECT SWITCH TO JUNCTION BOX/TERMINAL BOX PROVIDED BY THE ESCALATOR CONTRACTOR IN THE UPPER LEVEL MACHINE SPACE. COORDINATE LOCATION AND INSTALLATION WITH ESCALATOR CONTRACTOR.

GENERAL NOTES

A SEE SHEET E00.00 FOR LEGEND AND GENERAL NOTES.

B CONTRACTOR SHALL REFER TO FIRE ALARM, SECURITY, IT, AND PUBLIC ADDRESS SYSTEMS DRAWINGS FOR CONDUITS & WIRING REQUIREMENTS.

KEY PLAN

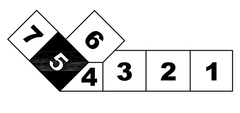

Portland International Jetport

1001 Westbrook Street
Portland, Maine 04102

Gensler
2020 K Street, NW
Suite 200
Washington, DC 20006
Telephone 202.721.5200
Facsimile 202.872.8587

dest ASSOCIATES, INC.
343 Gorham Road, South Portland, ME 04106 P: (207) 761-1770 F: (207) 774-1246 www.dest.com
engineers · architects · surveyors · construction managers

Issue	Date & Issue Description	By	Check
01	07/11/08	LAM	BHG
	SCHEMATIC DESIGN		
02	09/22/08	LAM	BHG
	DESIGN DEVELOPMENT		
03	12/03/08	LAM	BHG
	75% CONSTRUCTION DOCUMENTS		
04	01/23/09	LAM	BHG
	95% CONSTRUCTION DOCUMENTS		
05	10/26/09	LAM	BHG
	ISSUED FOR PERMIT		

Seal/Signature

Project Name
PWM Terminal Enhancement

Project Number
09.6395.000

CAD File Name
T:\5330101\Sheets\E02.03.05.dwg

Description
ELECTRICAL POWER PLAN - LEVEL 3 - ZONE 5

Scale
1/8" = 1'-0"

Ref. North

E02.03.05

©2009 Gensler