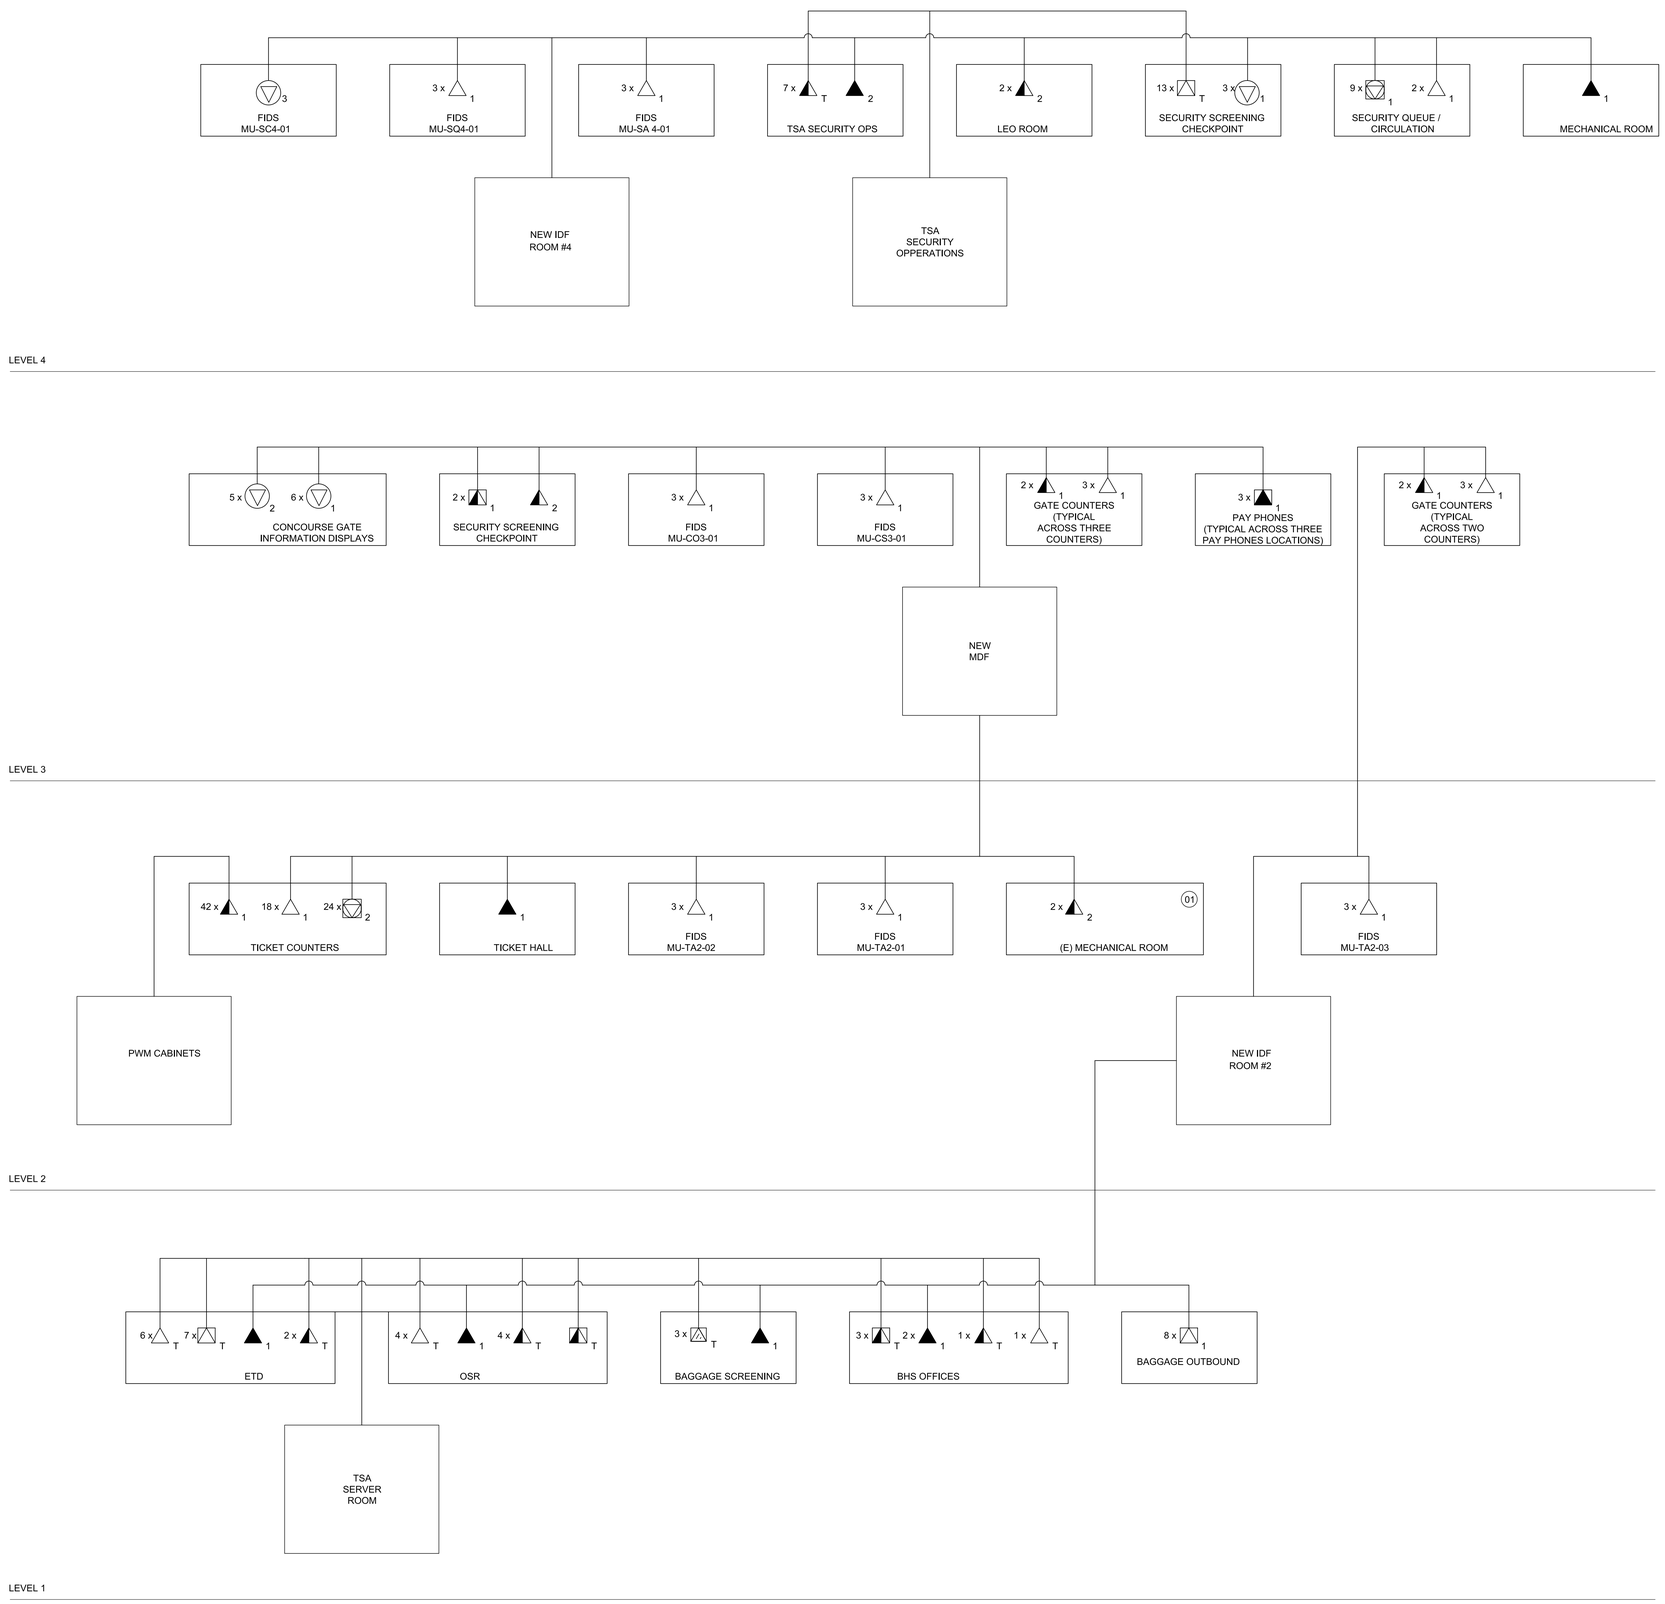

VOICE/DATA HORIZONTAL DIAGRAM

SCALE: AS INDICATED

1

SHEET NOTES

01 NETWORK DROPS NOT SHOWN ON PLAN VIEW SHEETS. COORDINATE LOCATIONS WITH PWM.

GENERAL NOTES

A. CONNECTIONS ARE SHOWN FOR DIAGRAMATIC PURPOSES ONLY.

Portland International Jetport

1001 Westbrook Street
Portland, Maine 04102

Gensler
2020 K Street, Northwest
Suite 200
Washington DC 20006
Telephone 202.721.5200
Facsimile 202.872.8587

ARORA Solutions for Secure Environments
Arora Engineers, Inc.
61 Wilmington - West Chester Pike
Suite #100
Chadds Ford, PA 19317
T: (610) 459-7900
F: (610) 459-7950

Issue	Date & Issue Description	By	Check
	10/26/09		
	100% ISSUED FOR PERMIT		

Seal/Signature

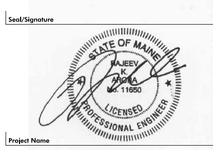

Project Name
PWM TERMINAL EXPANSION

Project Number

CAD File Name
TC12.05

Description
TELECOMMUNICATIONS
VOICE/DATA HORIZONTAL DIAGRAM

Scale
As Indicated

TC12.06

©2006 Gensler