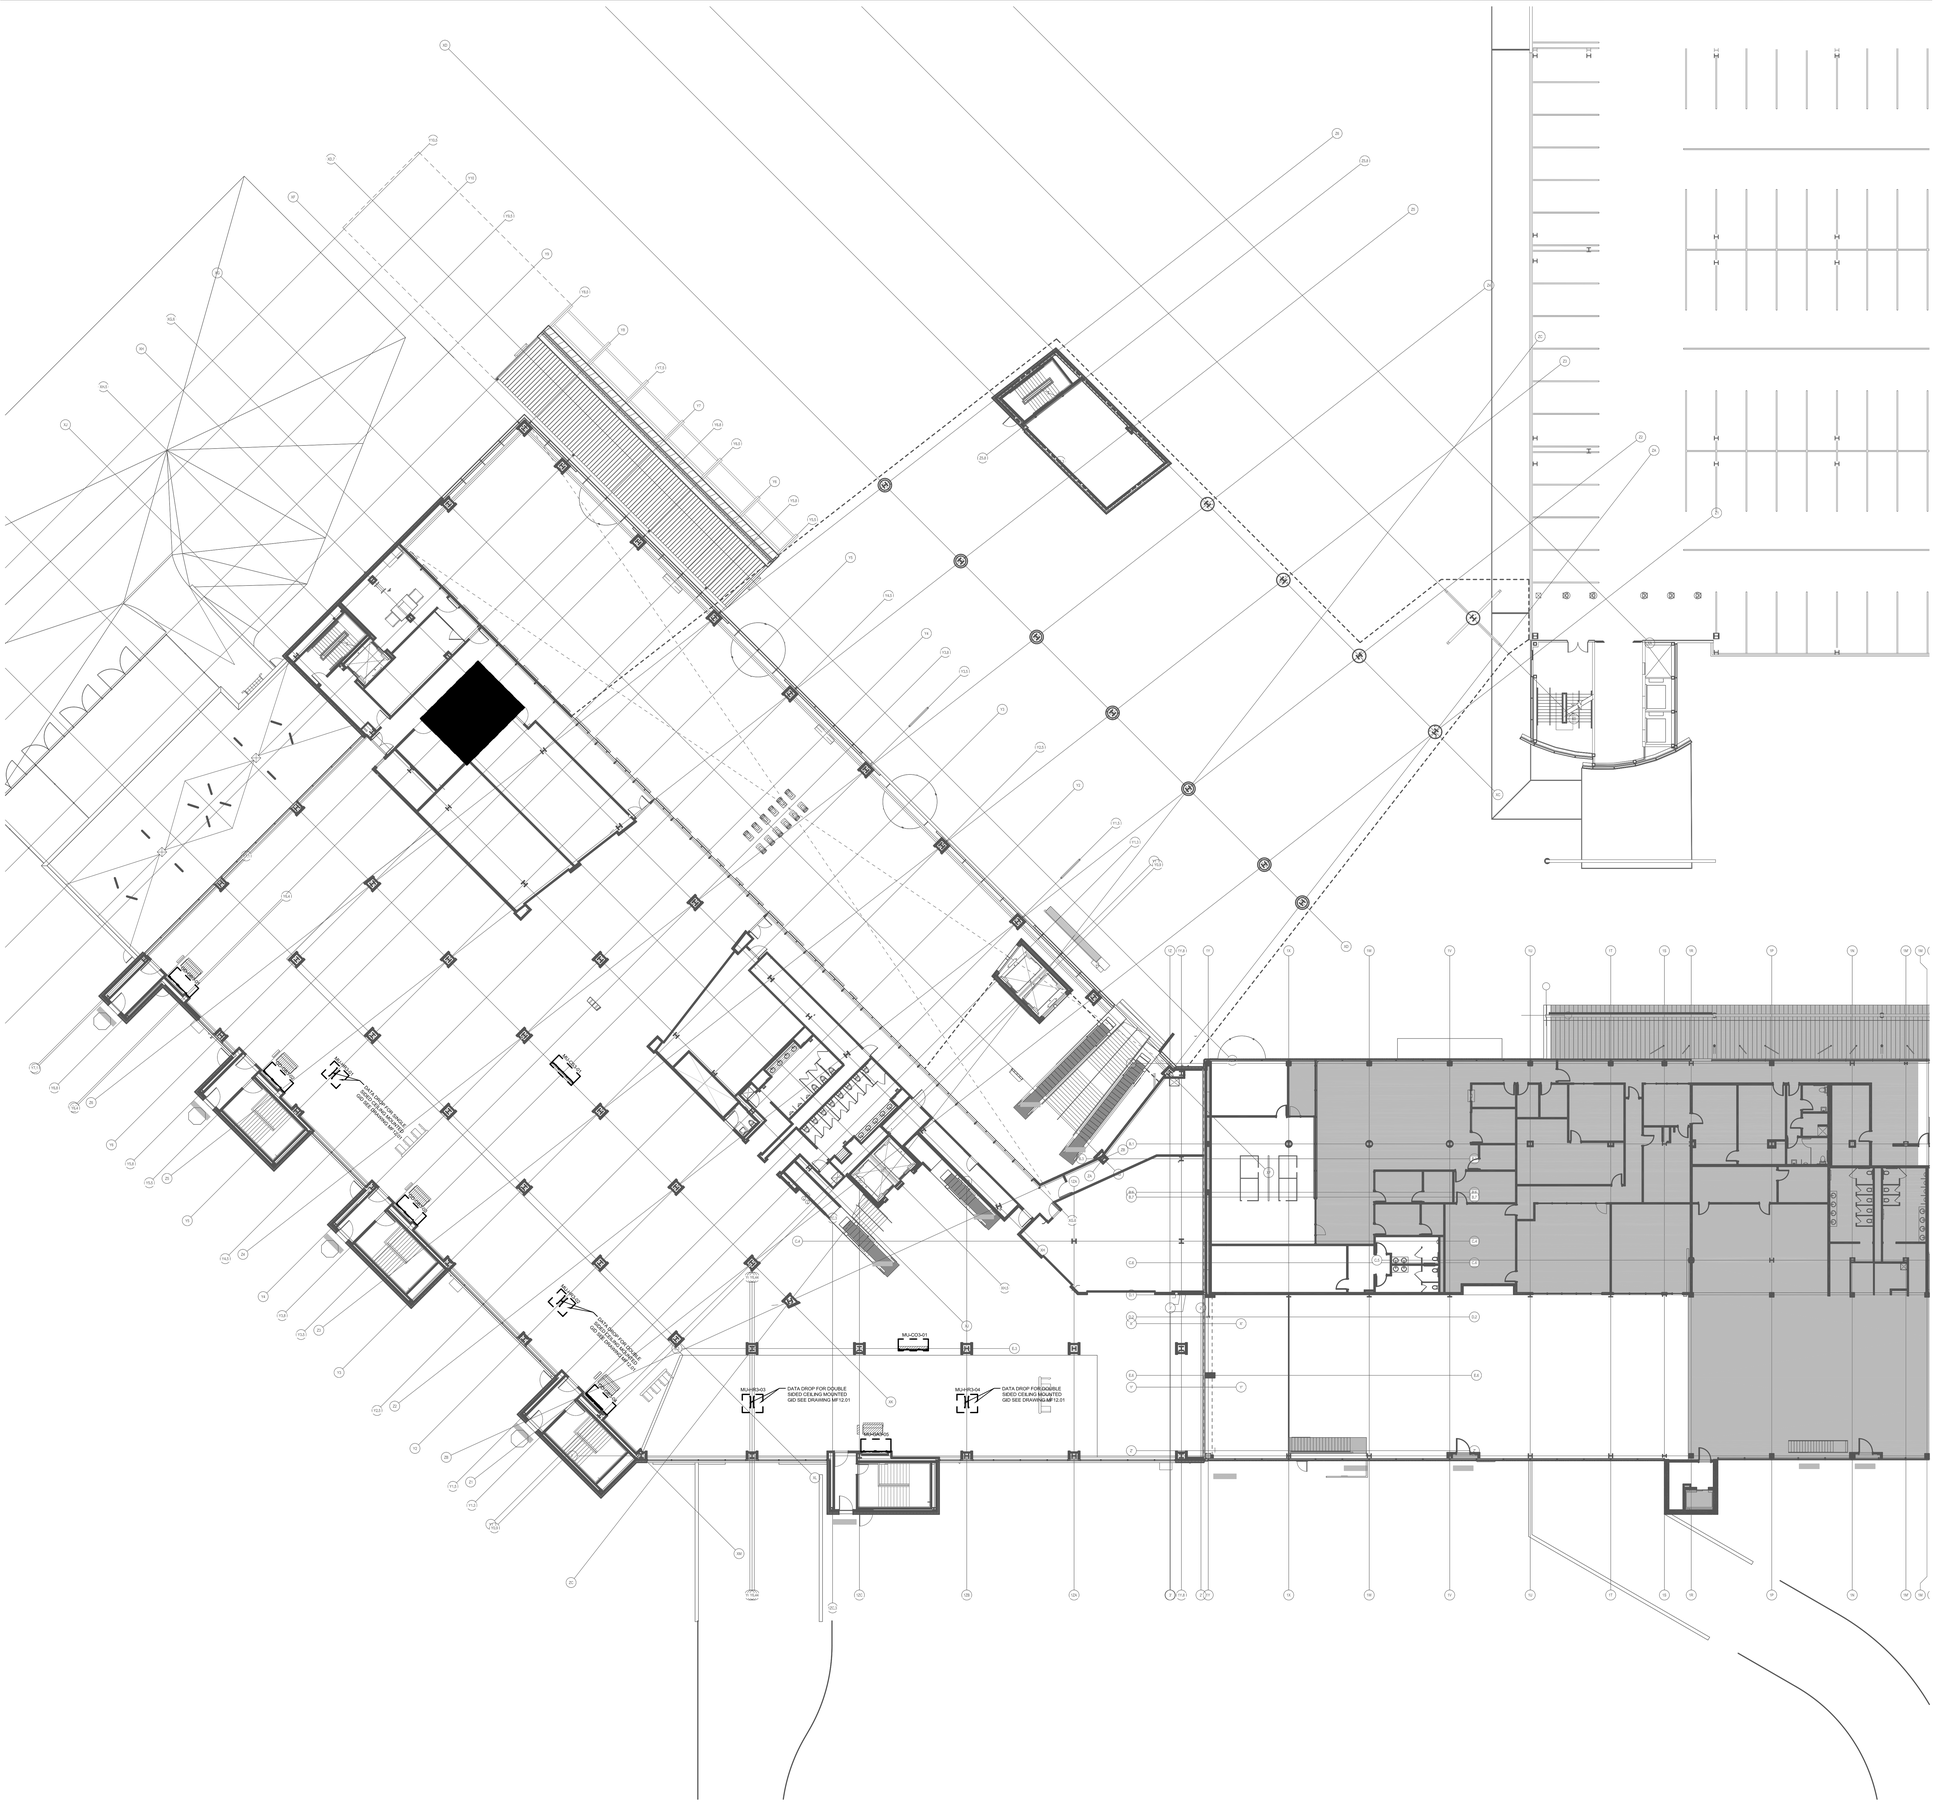

LEVEL 3 - TELECOM AND ELECTRICAL ROOM LOCATIONS

SCALE: 1/16"=1'-0"

1

SHEET NOTES

KEY PLAN

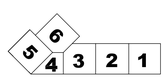

Portland International Jetport

1001 Westbrook Street
Portland, Maine 04102

Gensler

2020 K Street, Northwest
Suite 200
Washington DC 20006
Telephone 202.721.5200
Facsimile 202.872.8587

ARORA Solutions for Secure Environments

Arora Engineers, Inc.
61 Wilmington - West Chester Pike
Suite #100
Chadds Ford, PA 19317
T: (610) 459-7900
F: (610) 459-7950

Issue	Date & Issue Description	By	Check
	10/26/09 100% ISSUED FOR PERMIT		

Seal/Signature

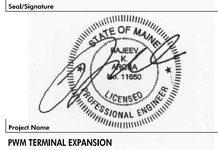

Project Name
PWM TERMINAL EXPANSION

Project Number

CAD File Name
MF00.03.00

Description
MUFIDS AND COMMON USE
OVERALL PLAN - LEVEL 3 - TELECOM AND ELECTRICAL ROOM LOCATIONS

Scale
As Indicated

Ref. North

MF00.03.00

©2006 Gensler