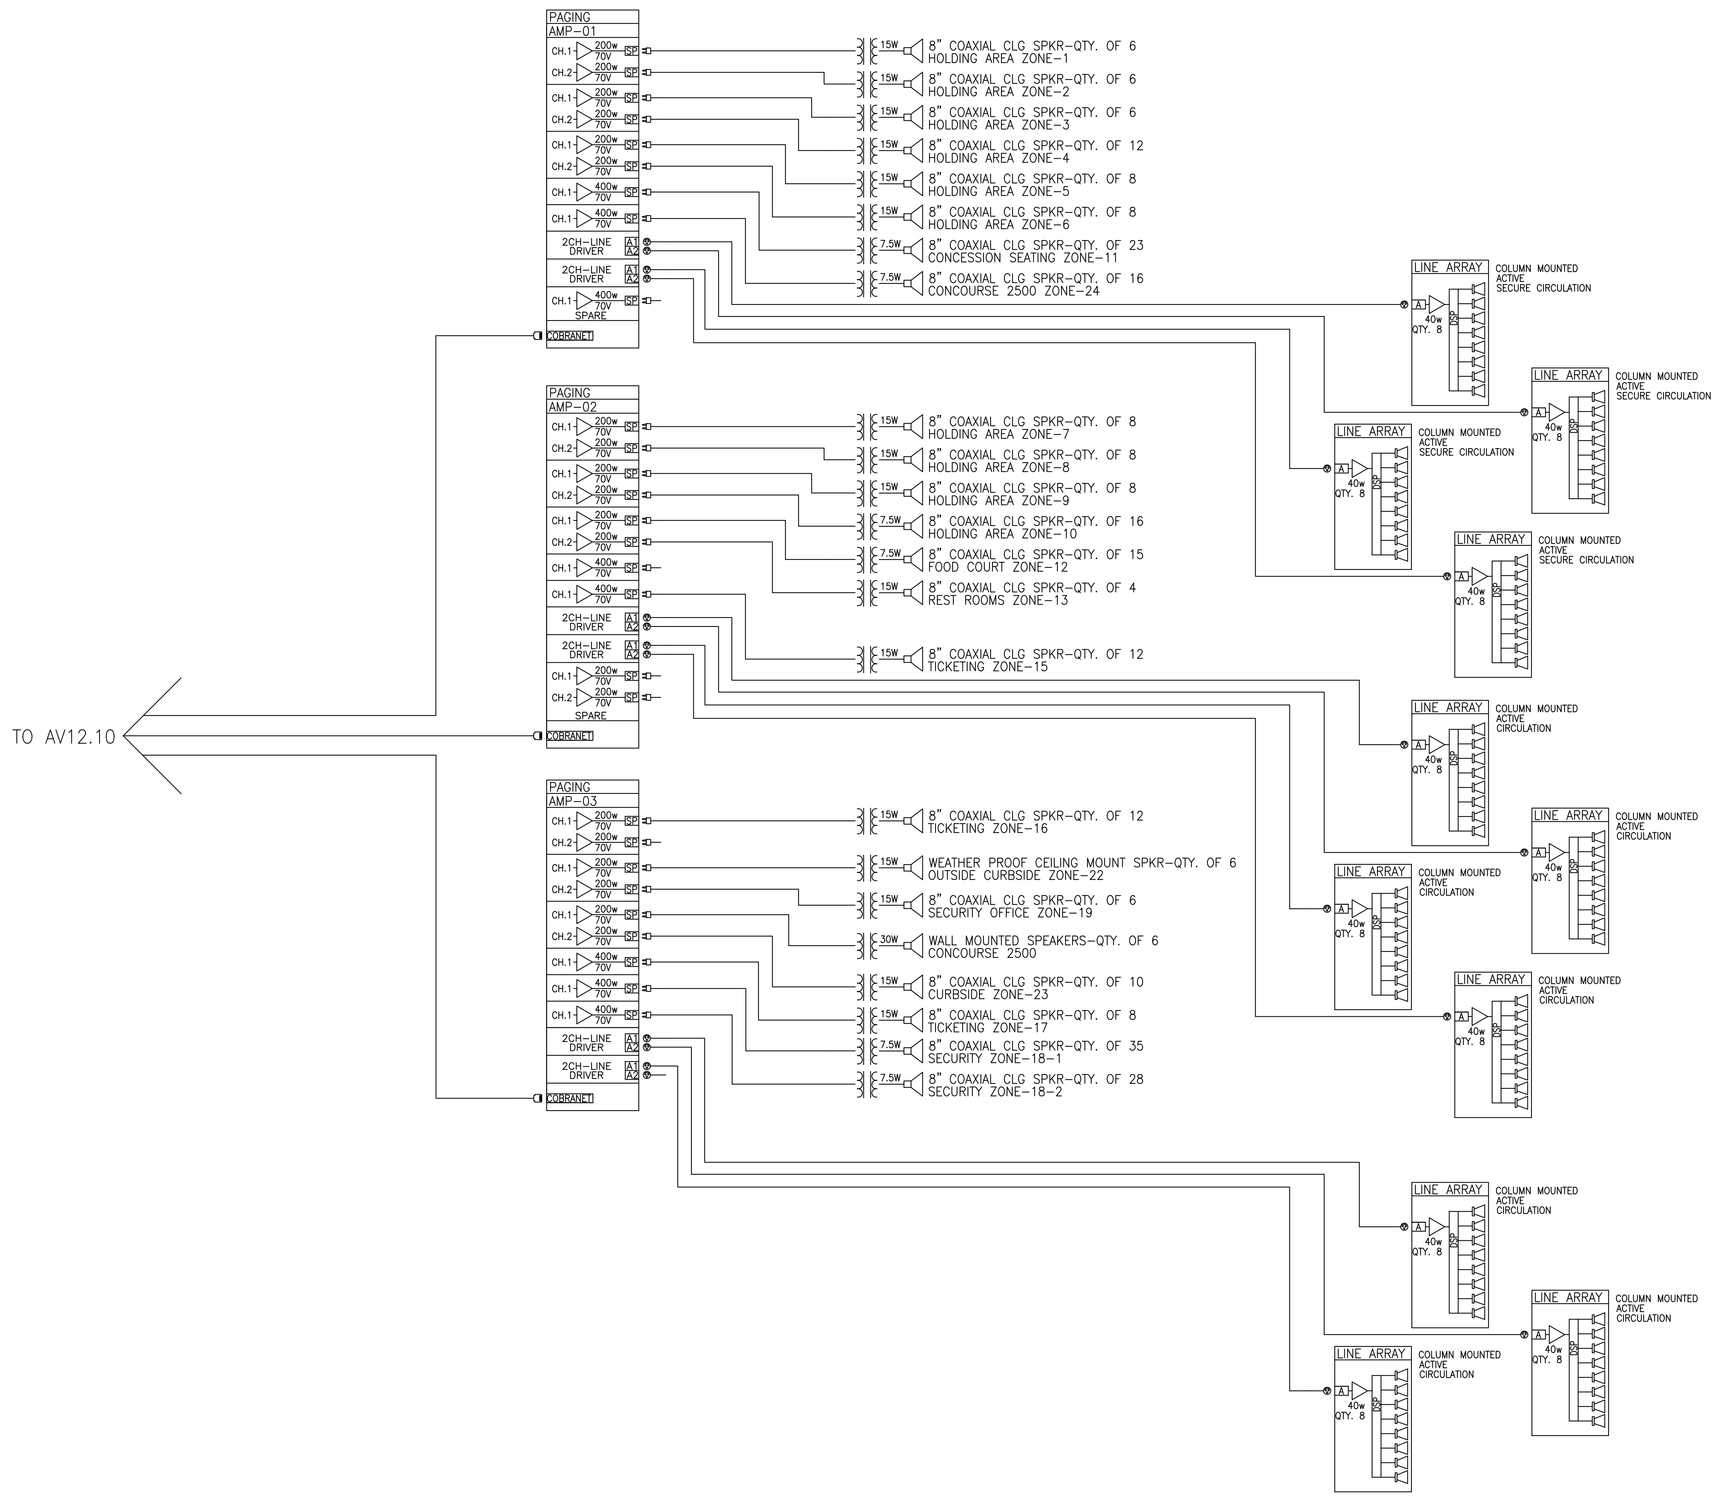


## SHEET NOTES

## KEY PLAN

# Portland International Jetport

1001 Westbrook Street
Portland, Maine 04102


Gensler
2020 K Street, Northwest
Suite 200
*Washington* DC 20006
Telephone 202.721.5200
Facsimile 202.872.8587

SHEN MILSOM WILKE
3300 N. Fairfax Drive
Suite 302
Arlington, Virginia 22201
T. 703-243-6301
F. 703-243-6304
www. smwinc.com


| | Issue | Date & Issue Description | By | Check |
|---|---|---|---|---|
| | 1 | 12/03/08 | | |
| | | 75% CONSTRUCTION DOCUMENTS | | |
| | 2 | 12/23/08 | | |
| | | PROGRESS ISSUE | | |
| | 3 | 01/23/09 | | |
| | | 95% CONSTRUCTION DOCUMENTS | | |
| | 4 | 10/02/09 | | |
| | | PROGRESS ISSUE | | |
| | 5 | 10/26/09 | | |
| | | ISSUED FOR PERMIT | | |
| 145 | 6 | 09/01/2011 | | |
| | | ISSUED FOR CONSTRUCTION | | |

Seal/Signature

Project Name
PWM TERMINAL EXPANSION

Project Number

CAD File Name

Description
AUDIOVISUAL SYSTEM DIAGRAM

Scale
**As Indicated**

AV12.11

©2006 Gensler