


VACUUM PARTS LIST (OWNER SUPPLIED):

20' 30T20 3" TUBING 6', 4', 4', 6' SECTIONS
(1) 305R90-3" 90° SHORT RADIUS ELBOW-STRAIGHT ENDS
(2) 30L90-3" 90° ELBOW-STRAIGHT ENDS
(1) YYY90530-DOUBLE DROP ADAPTER
(2) VLV90083-TYPE "E" INLET VALVE
(8) MC030-2-3" COMPRESSION COUPLING
(2) 30530-3" SHRINK SLEEVE

1 FS.C.4 VACUUM SYSTEM ELEVATION
SCALE: NOT TO SCALE

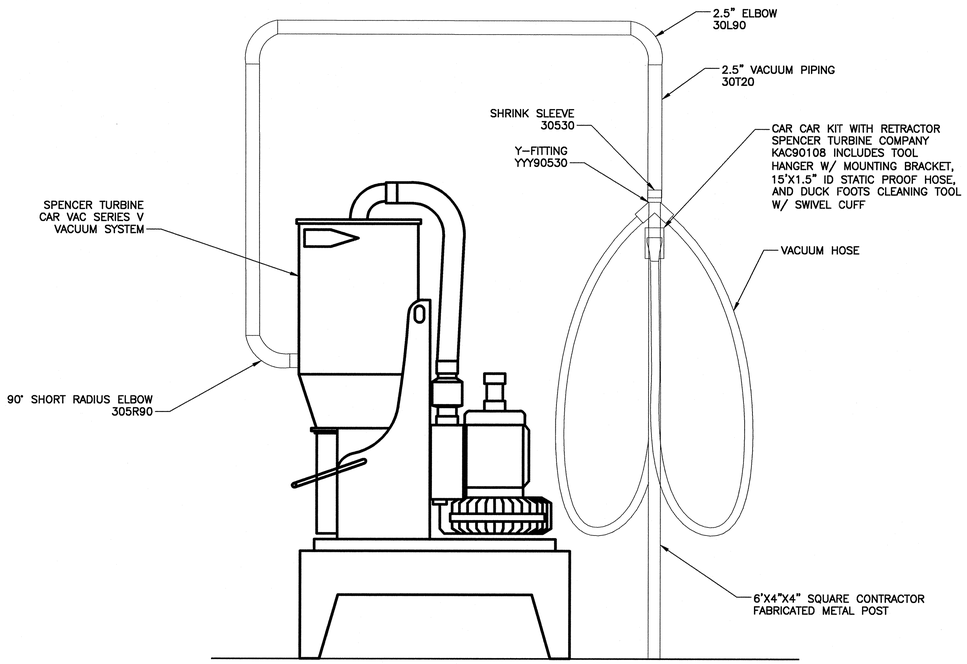


2 FS.C.4 VACUUM SYSTEM PLAN
SCALE: NOT TO SCALE

Stantec
Stantec Consulting Services Inc.
5 Dartmouth Drive, Suite 101
Auburn NH U.S.A.
03032-3984
Tel. 603.669.8672
Fax. 603.669.7636
www.stantec.com

Copyright Reserved
The Contractor shall verify and be responsible for all dimensions. DO NOT scale the drawing — any errors or omissions shall be reported to Stantec without delay.
The Copyrights to all designs and drawings are the property of Stantec. Reproduction or use for any purpose other than that authorized by Stantec is forbidden.

Consultants

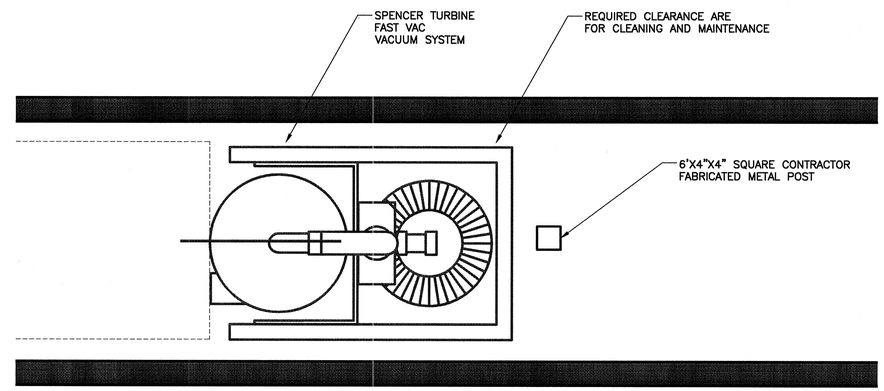Legend

Notes

STATE OF MAINE
JAMES E. STEWART
No. 9848
LICENSED
PROFESSIONAL ENGINEER
9-27-13

| Revision | By | Appd. | YY.MM.DD |
|---|---|---|---|
| ISSUE FOR PERMIT | JES | JES | 13.09.27 |
| ISSUE FOR BID | JES | JES | 13.09.10 |

| Issued | By | Appd. | YY.MM.DD |
|---|---|---|---|
| File Name: 02_191711186_FS.C.dwg | JSW | JKM/JSC | JSW | 1-20-12 |
| | Dwn. | Chkd. | Dsgn. | YY.MM.DD |

Hertz

Client/Project
THE HERTZ CORPORATION

ABOVEGROUND STORAGE TANK
INSTALLATION AND RELATED WORK
PORTLAND, ME

Title
VACUUM DETAILS

Project No. 191711186
Scale AS NOTED
Drawing No. FS.C.4
Sheet 9 of 19
Revision 0

ORIGINAL SHEET - ARCH D