FOR REVIEW

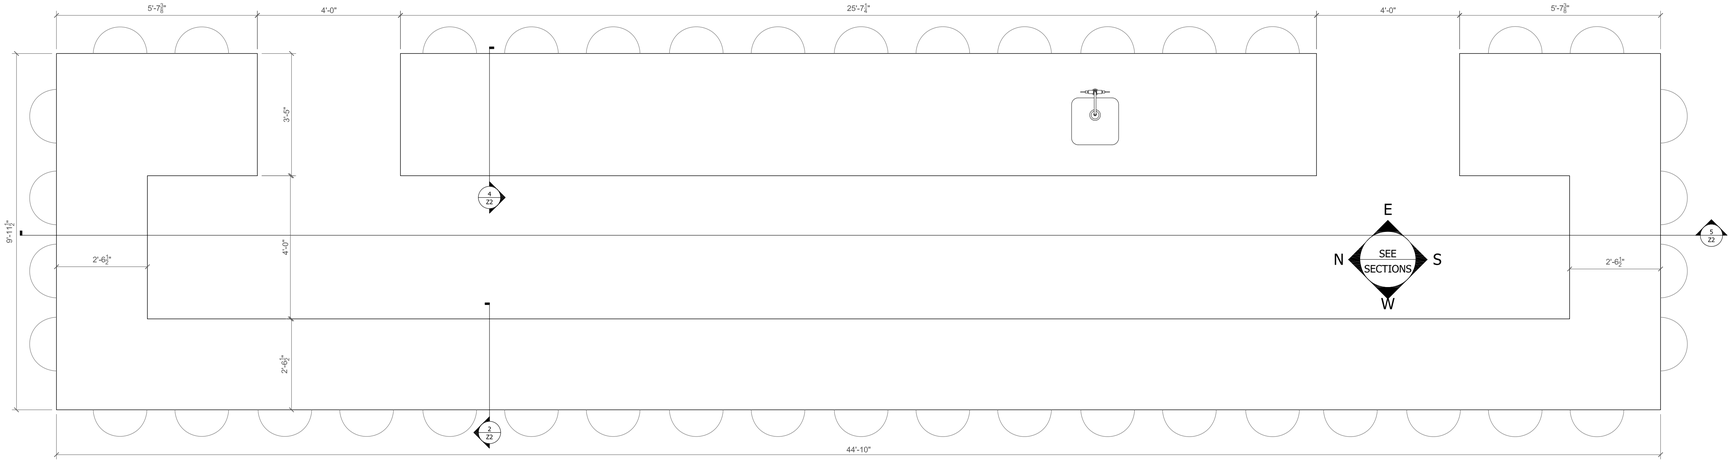

1 TASTING ROOM 108: PLAN VIEW
Z2 SCALE: 1/2" = 1' - 0"

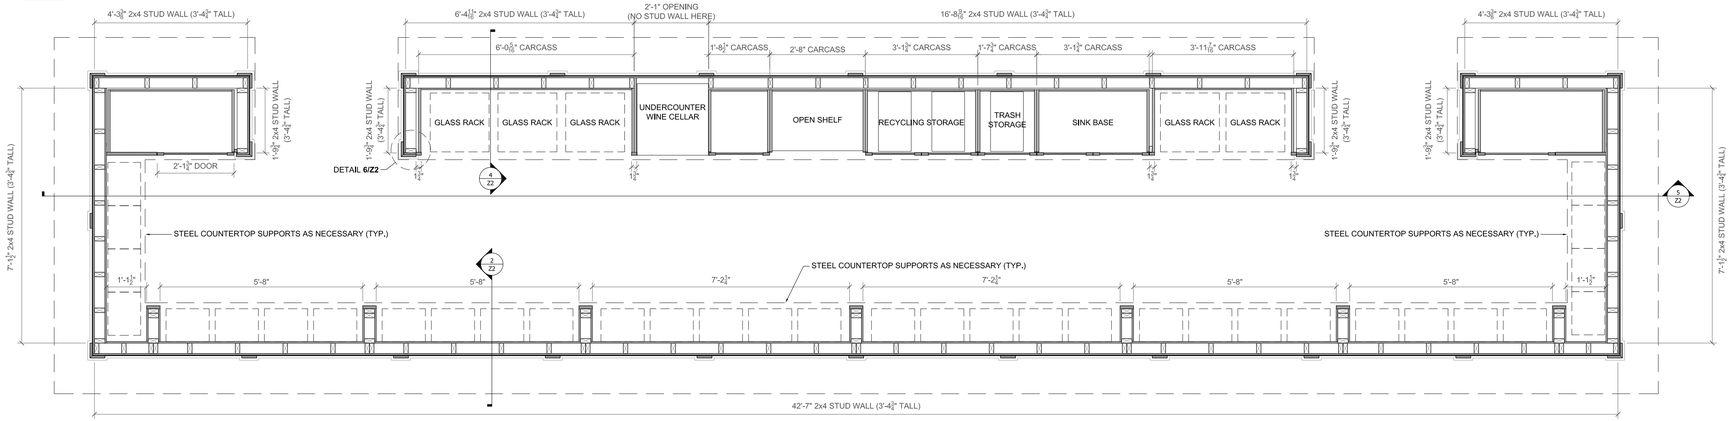

3 TASTING ROOM 108: PLAN SECTION
Z2 SCALE: 1/2" = 1' - 0"

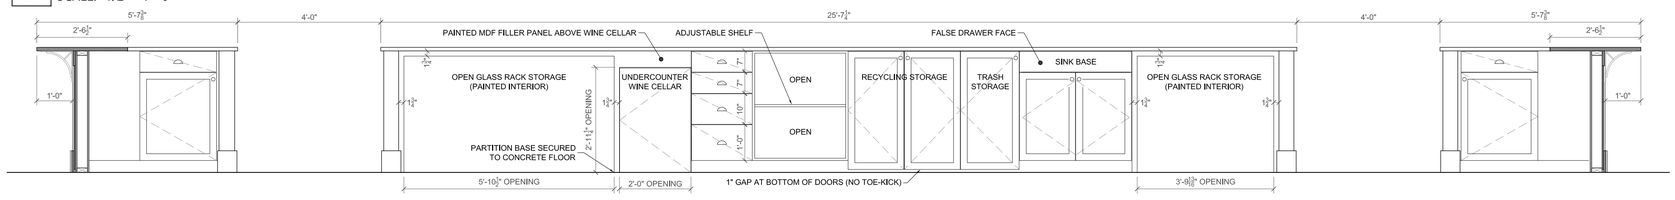

5 TASTING ROOM 108: SECTION
Z2 SCALE: 1/2" = 1' - 0"

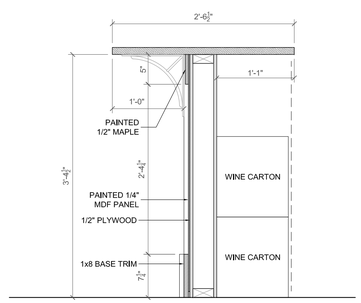

2 TYPICAL BAR SECTION
Z2 SCALE: 1" = 1' - 0"

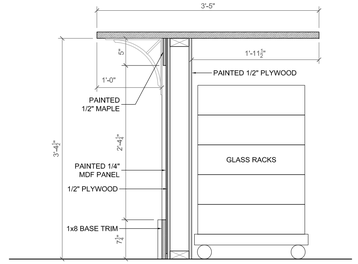

4 TYPICAL BAR SECTION
Z2 SCALE: 1" = 1' - 0"

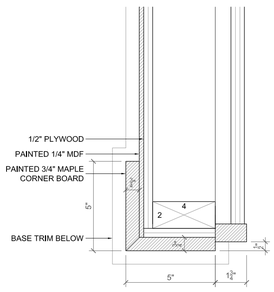

6 END-POST DETAIL @ TASTING ROOM 108/BACK BAR 109
Z2 SCALE: 3" = 1' - 0"

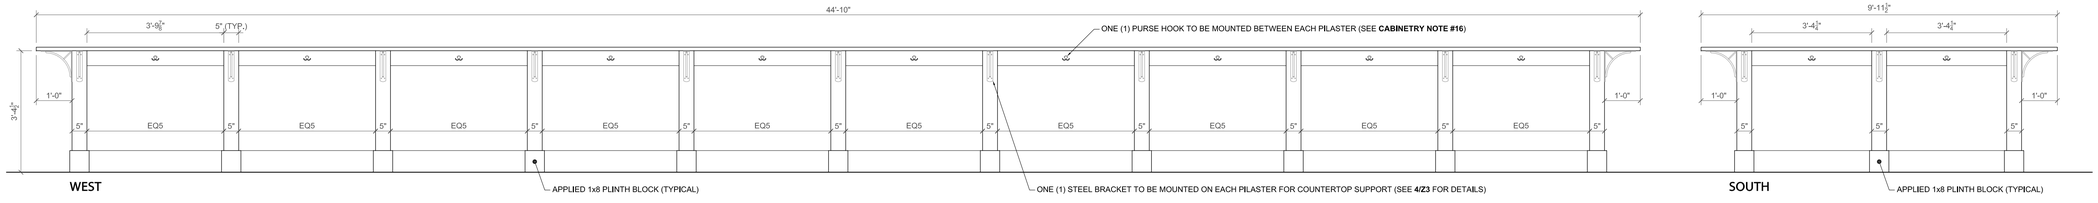

7 TASTING ROOM 108: ELEVATIONS
Z2 SCALE: 1/2" = 1' - 0"

ISSUED FOR PERMITTING - NOT FOR CONSTRUCTION

Phi HOME DESIGNS
446 WEST STREET
ROCKPORT, ME 04856
TEL: 207 230 0034
FAX: 207 230 0274
PHIHOMEDESIGNS.COM

©PHI HOME DESIGNS LLC

CELLARDOOR AT THE POINT
THOMPSON'S POINT, PORTLAND, MAINE
OWNER: CELLARDOOR WINERY

DATE: FEBRUARY 1, 2016
DRAWN BY: TES
CHECKED BY: ECD

MAIN BAR 108 CABINETRY DETAILS

Z2