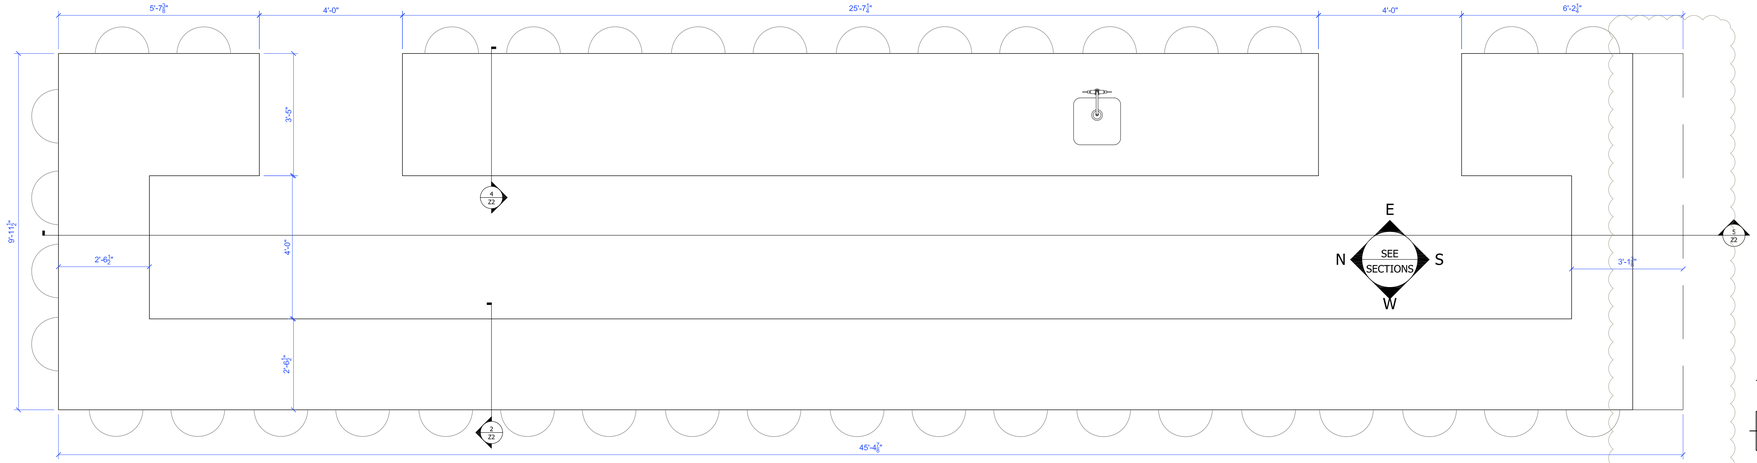

1 TASTING ROOM 108: PLAN VIEW
Z2 SCALE: 1/2" = 1' - 0"

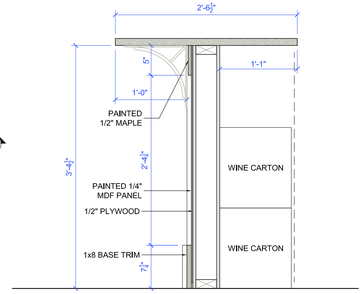

2 TYPICAL BAR SECTION
Z2 SCALE: 1" = 1' - 0"

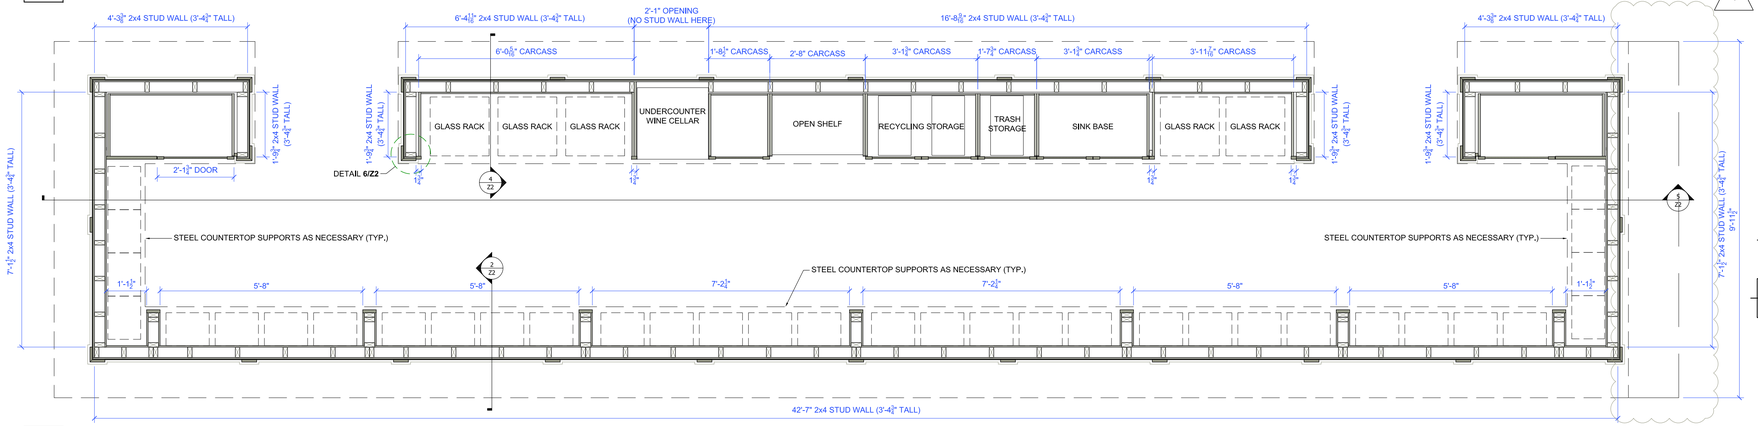

3 TASTING ROOM 108: PLAN SECTION
Z2 SCALE: 1/2" = 1' - 0"

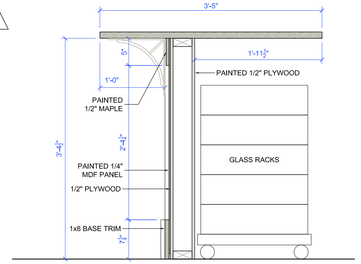

4 TYPICAL BAR SECTION
Z2 SCALE: 1" = 1' - 0"

5 TASTING ROOM 108: SECTION
Z2 SCALE: 1/2" = 1' - 0"

1
6 END-POST DETAIL @ TASTING ROOM 108/BACK BAR 109
Z2 SCALE: 3" = 1' - 0"

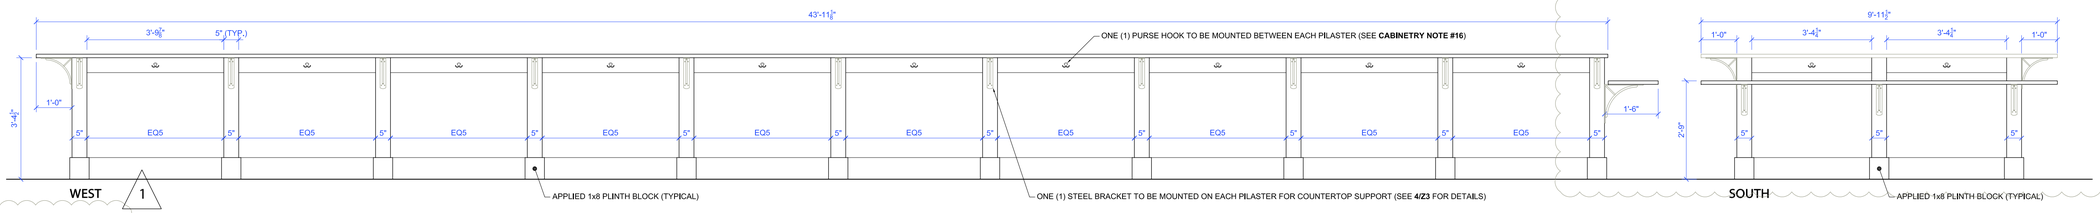

7 TASTING ROOM 108: ELEVATIONS
Z2 SCALE: 1/2" = 1' - 0"

ISSUED FOR PRICING & FOR CONSTRUCTION

Phi HOME DESIGNS
446 WEST STREET
ROCKPORT, ME 04856
TEL: 207 230 0034
FAX: 207 230 0274
PHIHOMEDESIGNS.COM

©PHI HOME DESIGNS LLC

CELLARDOOR AT THE POINT
THOMPSON'S POINT PORTLAND, MAINE
OWNER: CELLARDOOR WINERY

REGISTERED ARCHITECT PETER T. GROSS No. 1526 STATE OF MAINE

REVISION DATE: MARCH 18, 2016	1
DATE: FEBRUARY 9, 2016	
DRAWN BY: TES	
CHECKED BY: ECD	

MAIN BAR 108 CABINETRY DETAILS

Z2