

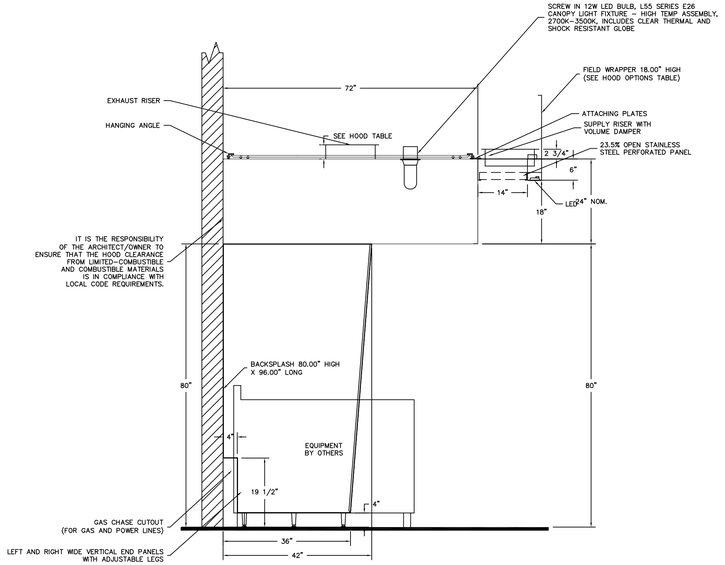



SECTION VIEW – MODEL 7224VHB–PSP–F
HOOD – #1 (#20)

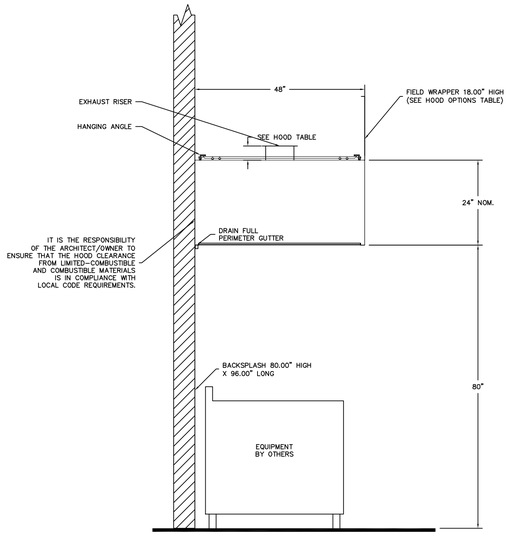

SECTION VIEW – MODEL 4824VHB–G
HOOD – #4 (#56)

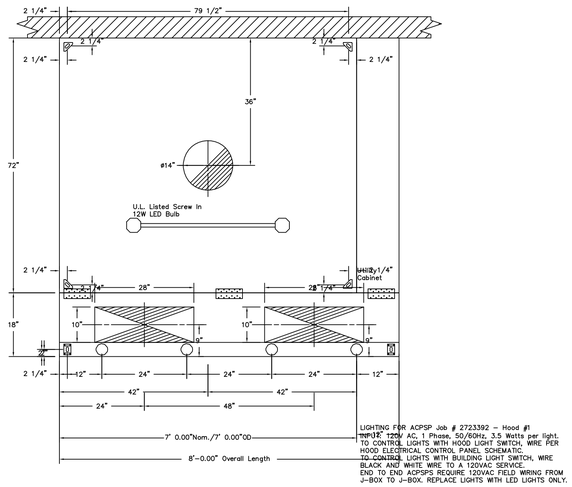

PLAN VIEW – Hood #1 (#20)
7' 0.00" LONG 7224VHB–PSP–F

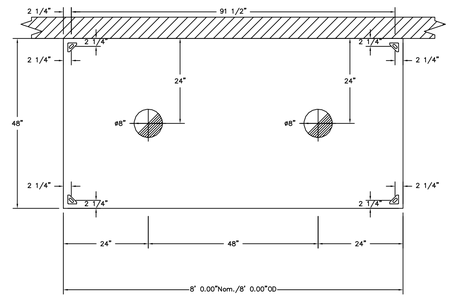

PLAN VIEW – Hood #4 (#56)
8' 0.00" LONG 4824VHB–G

REVISIONS

	DESCRIPTION	DATE
1		
2		
3		
4		

CAPTIVE-AIRE
MAINE OFFICE
PO Box 66, 179 South Rd., Topsfield, ME. 04490 PHONE: (207) 796-2566 FAX: (919) 227-0946 EMAIL: mp2@captiveaire.com
www.captiveaire.com

Thompson Point r1
PORTLAND, ME, 04101

DATE: 7/22/2016

DWG.#: 2723392

DRAWN BY: BFC–21

SCALE: 3/4" = 1'–0"

MASTER DRAWING

SHEET NO. 3

C:\Users\Thomas\Documents\TJM Logo's\TJM_Small_Logo.jpg

TJM CONSULTING, INC.
273 MAIN STREET, SUITE 5
YARMOUTH, MAINE 04096
PHONE: (207) 215–4736
E–MAIL: TOM@TJMCONSULTING.NETnet

THOMPSON POINT – BRICK SOUTH
CATERING KITCHEN

THIS DRAWING AND ALL INFORMATION HEREIN ARE THE PROPERTY OF THE DESIGNER AND MAY NOT BE USED OR COPIED, EITHER IN WHOLE OR IN PART, WITHOUT THE EXPRESSED WRITTEN CONSENT OF THE DESIGNER

REV NO:	REVISIONS:

PROJECT: BRICK SOUTH KITCHEN
DATE: JULY 20, 2016
DRAWN BY: T. MCARDLE
CHECKED BY: T. MCARDLE
SHEET TITLE: FOODSERVICE EQUIPMENT EXHAUST HOOD DETAILS
SHEET NO: FS–7
SCALE: 3/4"=1'–0"

Reviewed for Code Compliance
Please Note Changes
and Return for Approval
Date: 11/22/16