
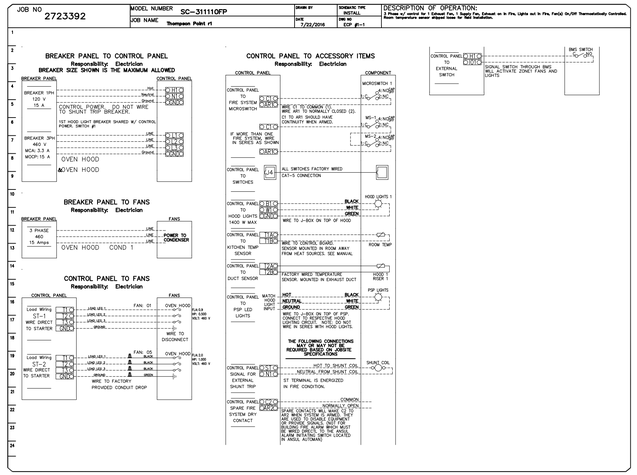


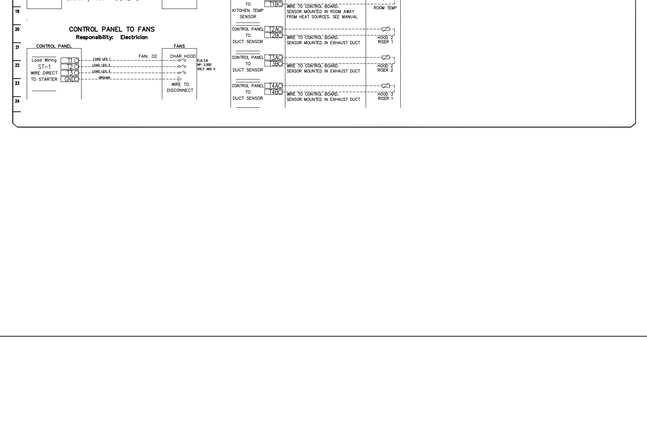

CAPTIVE AIRE
MAINE OFFICE
PO Box 66, 179 South Rd., Topsfield, ME, 04490 PHONE: (207) 796-2566 FAX: (919) 227-0946 EMAIL: me2@captiveaire.com
www.captiveaire.com

REVISIONS

	DESCRIPTION	DATE
1		
2		
3		
4		

Thompson Point r1
PORTLAND, ME, 04101

DATE: 7/22/2016

DWG.#: 2723392

DRAWN BY: BFC-21

SCALE: 3/4" = 1'-0"

MASTER DRAWING

SHEET NO. 5

C:\Users\Thomas\Documents\TJM Logo's\TJM_Small_Logo.jpg

TJM CONSULTING, INC.
273 MAIN STREET, SUITE 5
YARMOUTH, MAINE 04096

PHONE: (207) 215-4736
E-MAIL: TOM@TJMCONSULTING.NETnet

THOMPSON POINT - BRICK SOUTH CATERING KITCHEN

THIS DRAWING AND ALL INFORMATION HEREIN ARE THE PROPERTY OF THE DESIGNER AND MAY NOT BE USED OR COPIED, EITHER IN WHOLE OR IN PART, WITHOUT THE EXPRESSED WRITTEN CONSENT OF THE DESIGNER

REV NO:	REVISIONS:

PROJECT: BRICK SOUTH KITCHEN

DATE:

DRAWN BY: T. MCARDLE

CHECKED BY: T. MCARDLE

SHEET TITLE: FOODSERVICE EQUIPMENT EXHAUST HOOD DETAILS

SHEET NO: FS-9

SCALE: 3/4"=1'-0"

Reviewed for Code Compliance
Maine Fire Division
Date: 11/22/16