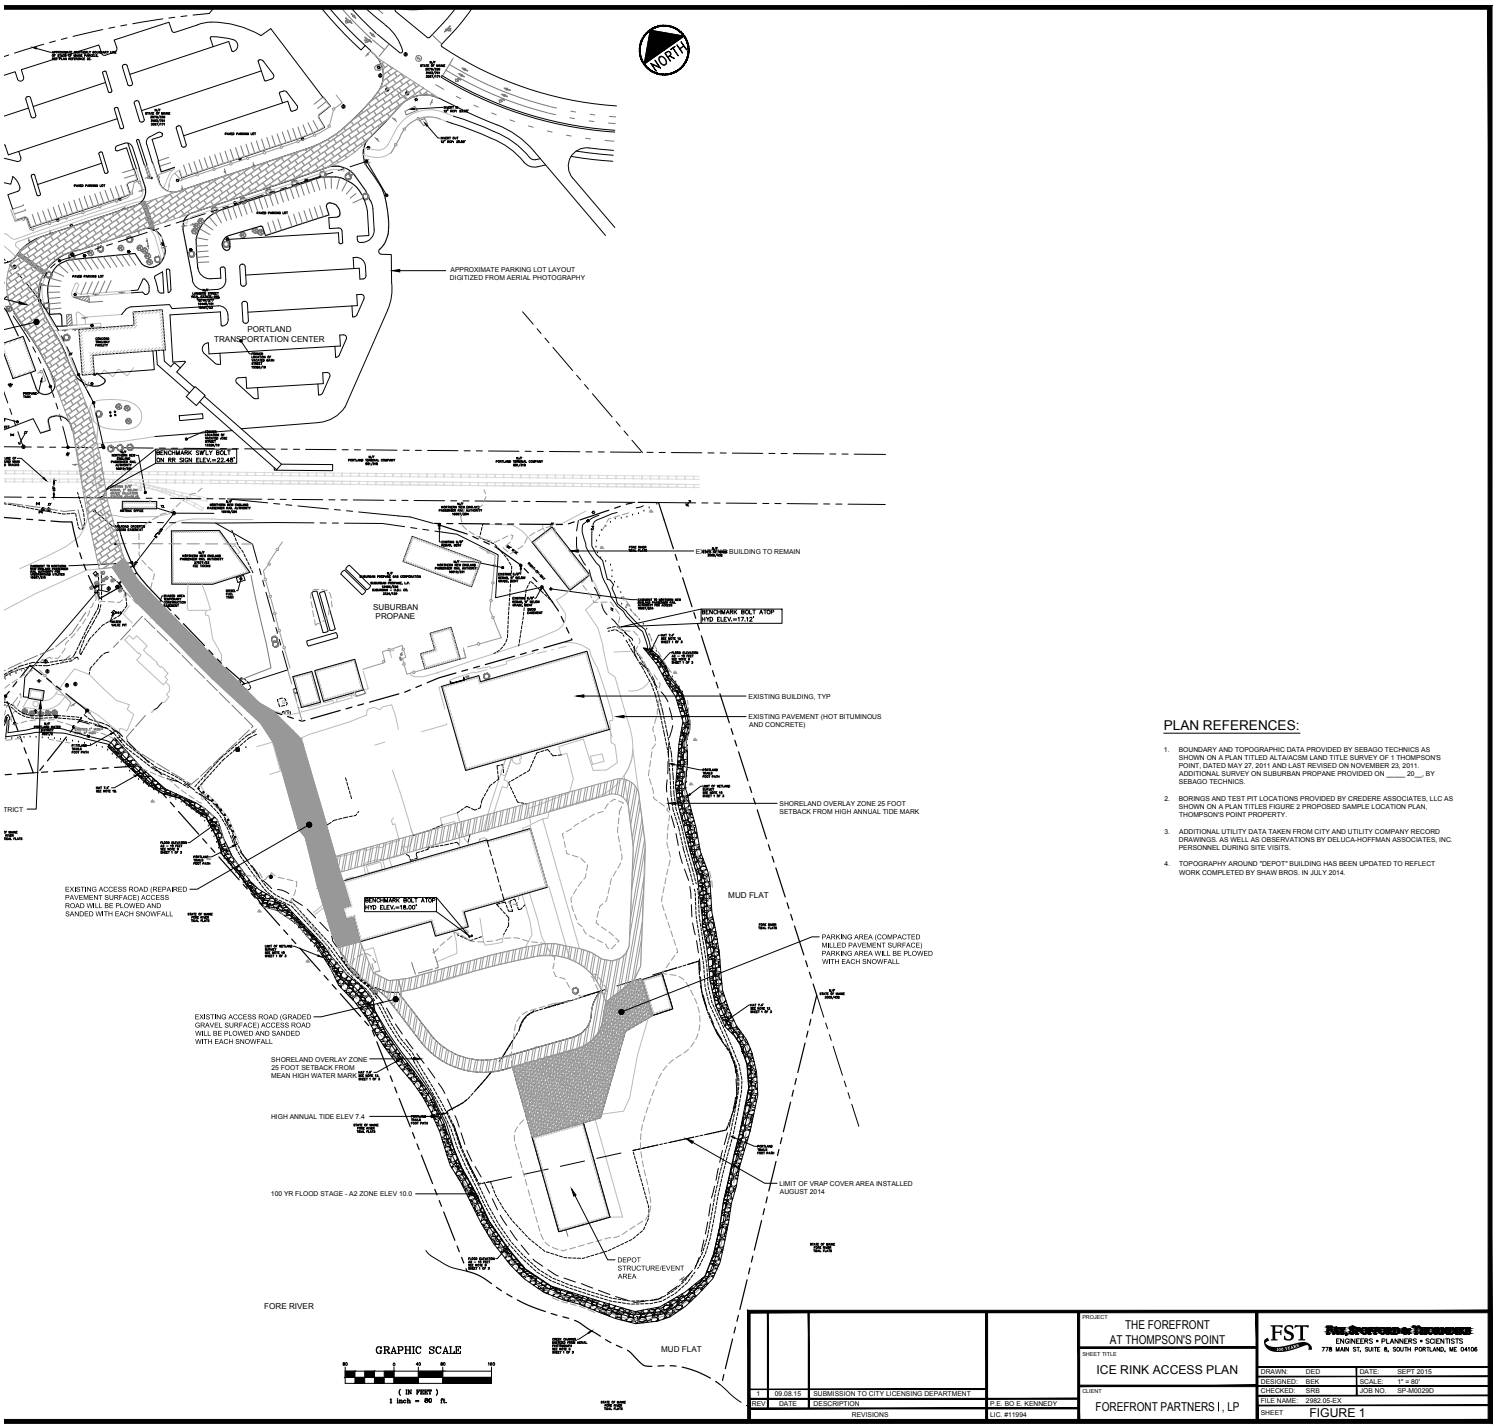A1 - Ice Rink Access Plan