1/16"=1' 5 0 10 20 30 40ft
1/8"=1' 5 0 5 10 15 20ft
1/4"=1' 2 0 2 4 6 8 10ft
1/2"=1' 1 0 1 2 3 4 5ft
3/4"=1' 1 0 1 2 3ft
1"=1' 1 0 1 2ft
1 1/2"=1' 0 1 2ft
3"=1' 0 1ft

If this sheet is less than 30"x42" in size, it has been reduced. Graphic scales must be adjusted accordingly.

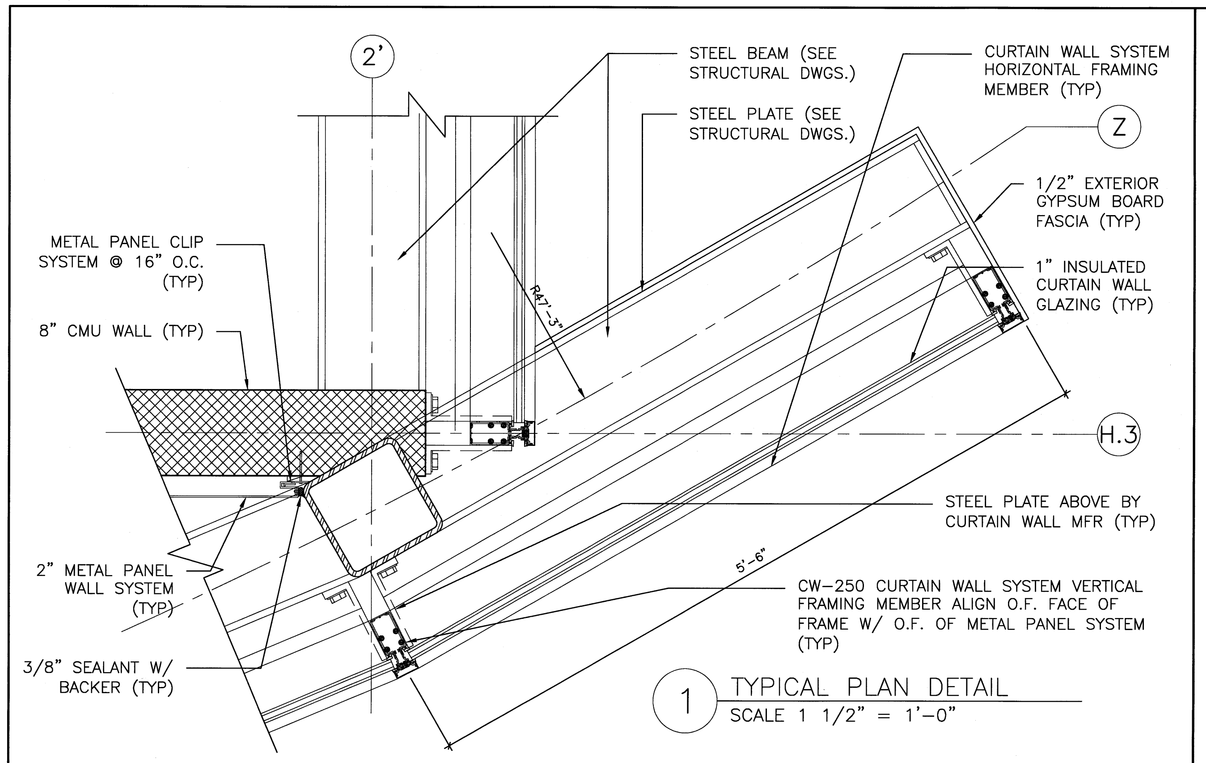

1 TYPICAL PLAN DETAIL
SCALE 1 1/2" = 1'-0"

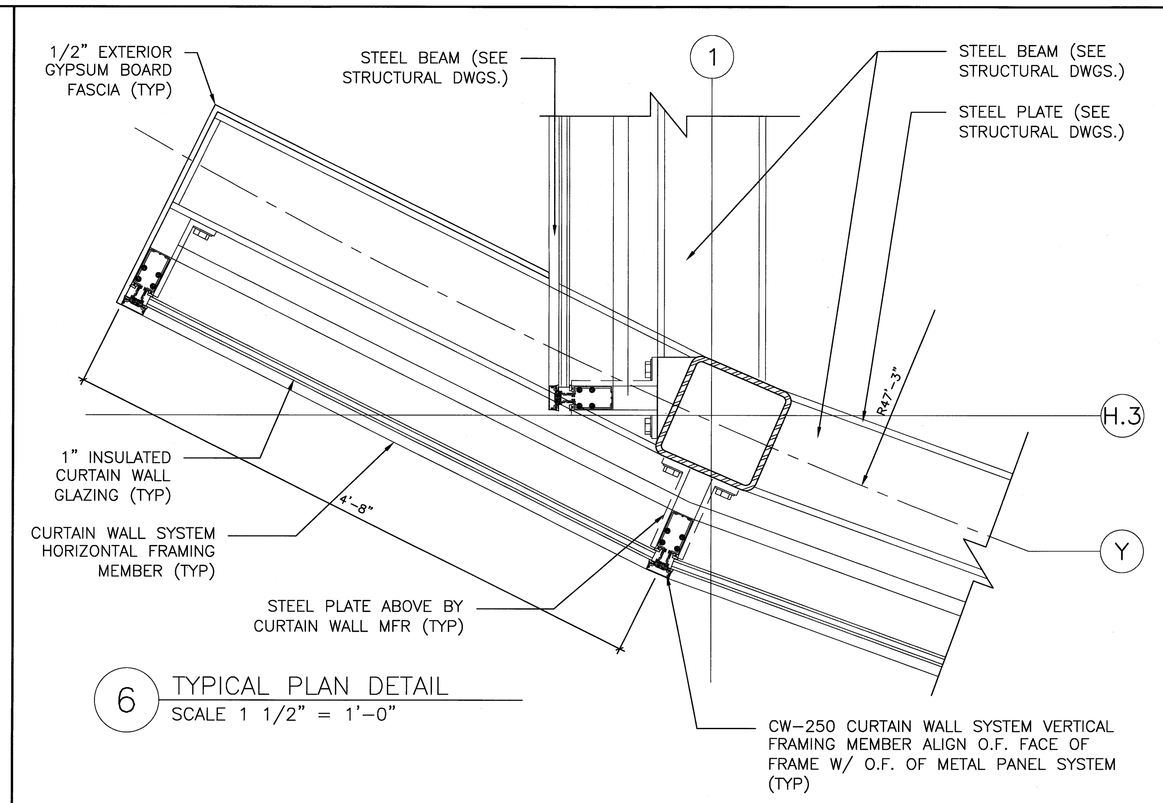

6 TYPICAL PLAN DETAIL
SCALE 1 1/2" = 1'-0"

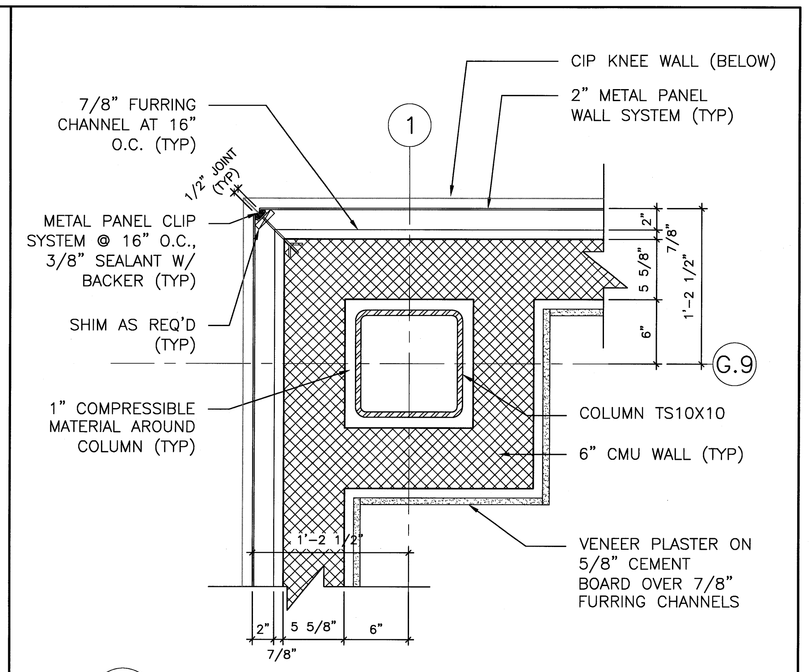

9 TYPICAL PLAN DETAIL
SCALE 1 1/2" = 1'-0"

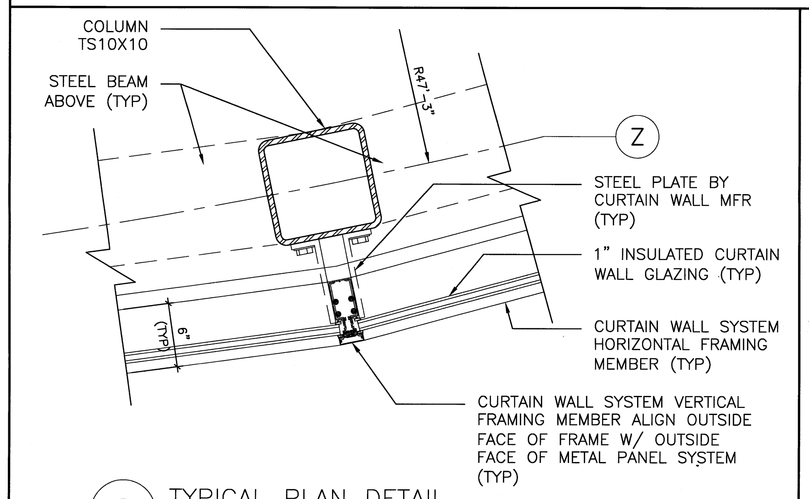

2 TYPICAL PLAN DETAIL
SCALE 1 1/2" = 1'-0"

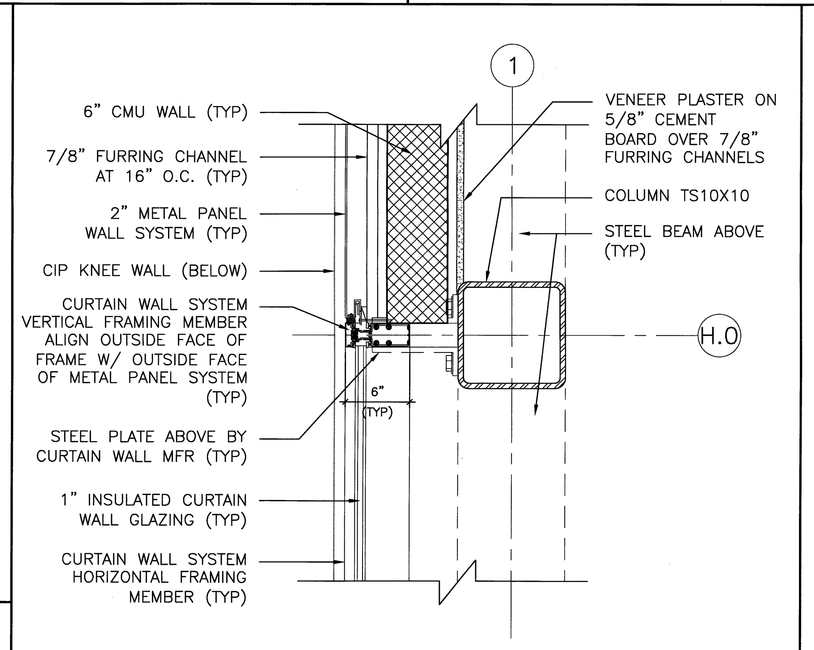

4 TYPICAL PLAN DETAIL
SCALE 1 1/2" = 1'-0"

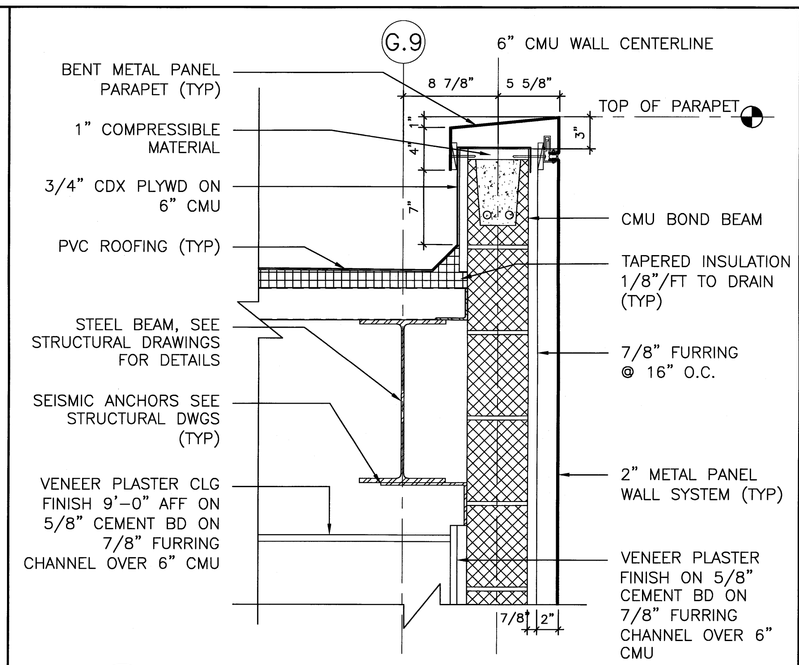

7 TYPICAL SECTION DETAIL
SCALE 1 1/2" = 1'-0"

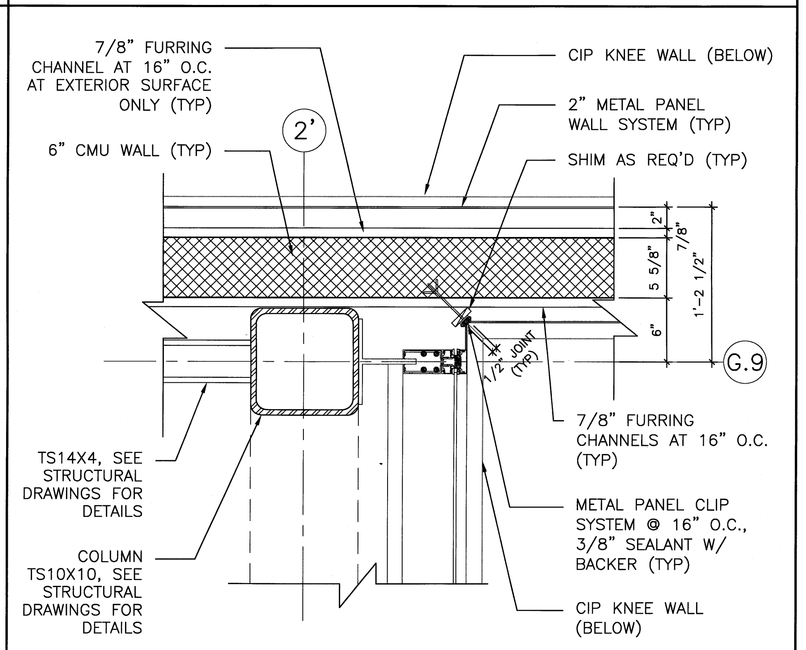

10 TYPICAL PLAN DETAIL
SCALE 1 1/2" = 1'-0"

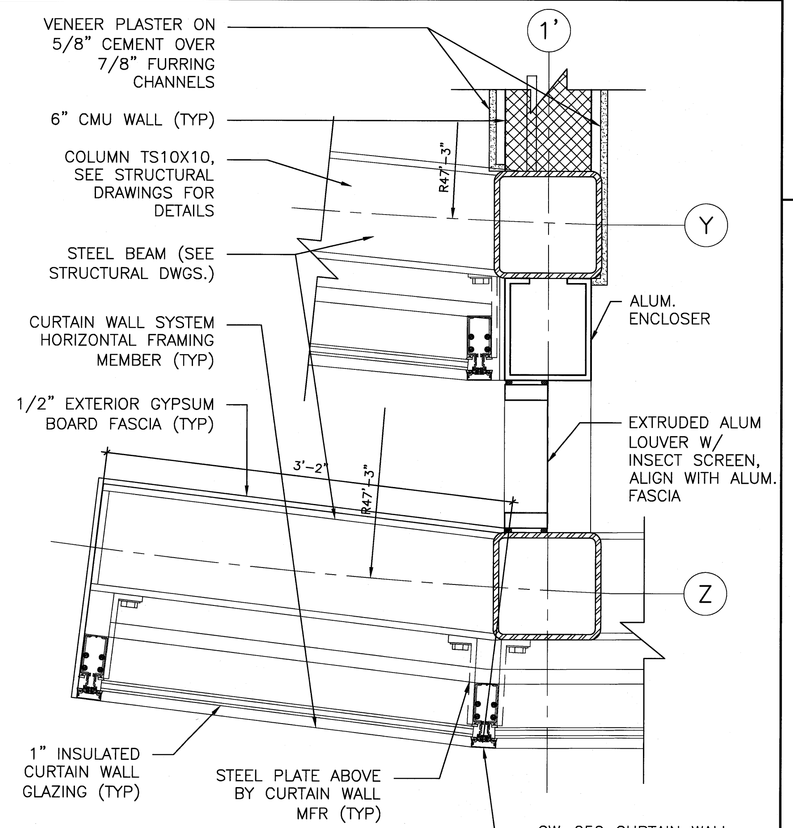

3 TYPICAL PLAN DETAIL
SCALE 1 1/2" = 1'-0"

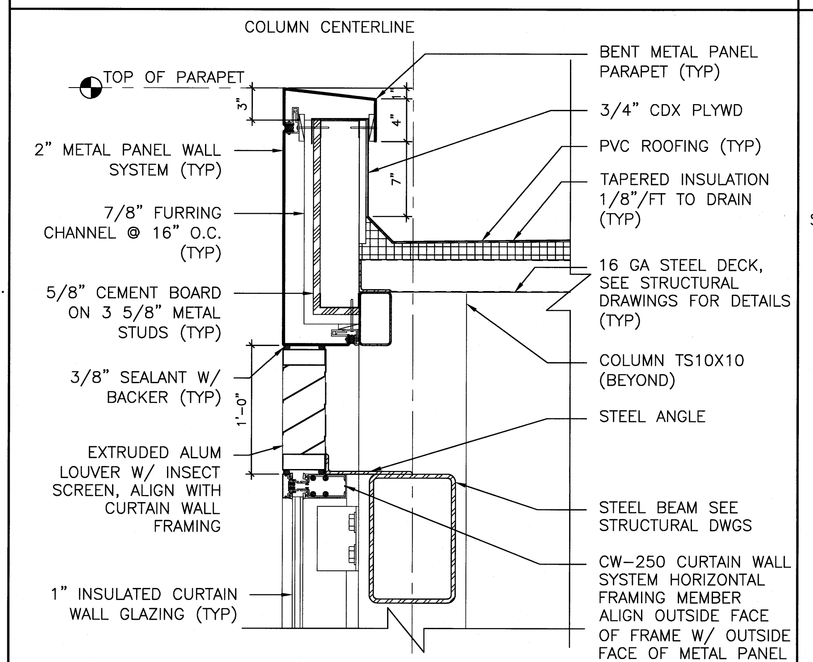

5 TYPICAL SECTION DETAIL
SCALE 1 1/2" = 1'-0"

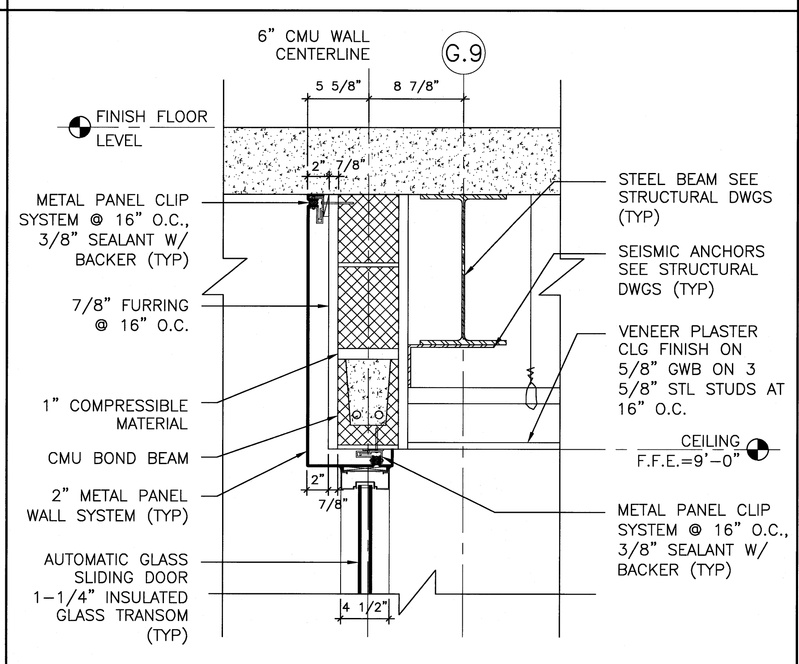

8 TYPICAL SECTION DETAIL
SCALE 1 1/2" = 1'-0"

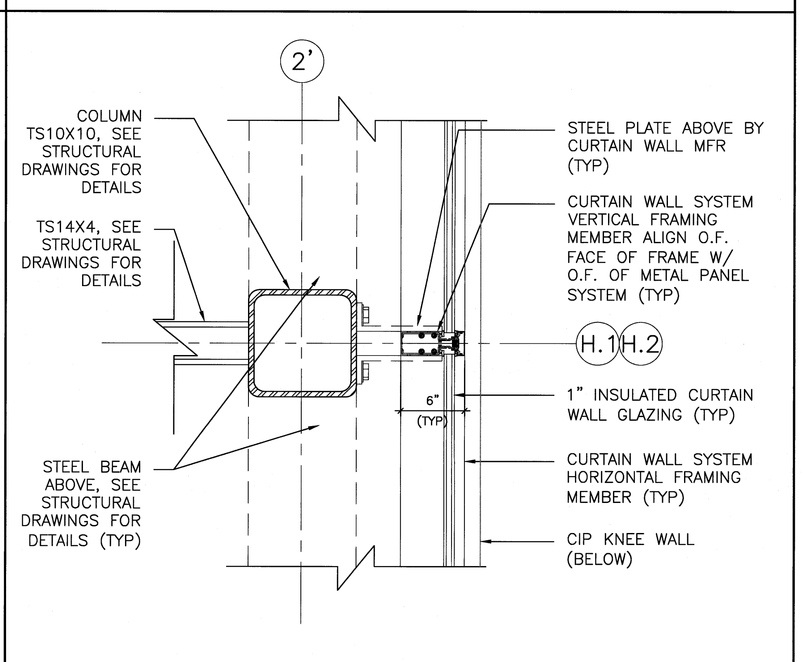

11 TYPICAL PLAN DETAIL
SCALE 1 1/2" = 1'-0"

DOMENECH HICKS & KROCKMALNIC ARCHITECTS
155 Massachusetts Ave.
Boston, MA 02115
617-267-6408
Fax 617-267-1990

CONFORMED SET
FOR FIELD USE

CITY OF PORTLAND
PORTLAND, MAINE

DEPARTMENT OF WATERFRONT AND TRANSPORTATION

PWM

PORTLAND INTERNATIONAL JETPORT

PHASE II
PARKING GARAGE

1001 WESTBROOK ST.,
PORTLAND, MAINE

No.	Date	Revision

Title
STAIR / ELEVATOR TOWER PLAN & SECTION DETAILS

Scale VARIES	
File Name A6-8	
Drawn By ML	
Checked By GK	Drawing No. A6-8
Job No. 2608	
Date 2/2508	