1/16"=1' 5 0 10 20 30 40ft 1/8"=1' 5 0 5 10 15 20ft 1/4"=1' 2 0 2 4 6 8 10ft 1/2"=1' 1 0 1 2 3 4 5ft 3/4"=1' 1 0 1 2 3ft 1"=1' 1 0 1 2ft 1 1/2"=1' 0 1 2ft 3"=1' 0 1ft

If this sheet is less than 30"x42" in size, it has been reduced. Graphic scales must be adjusted accordingly.

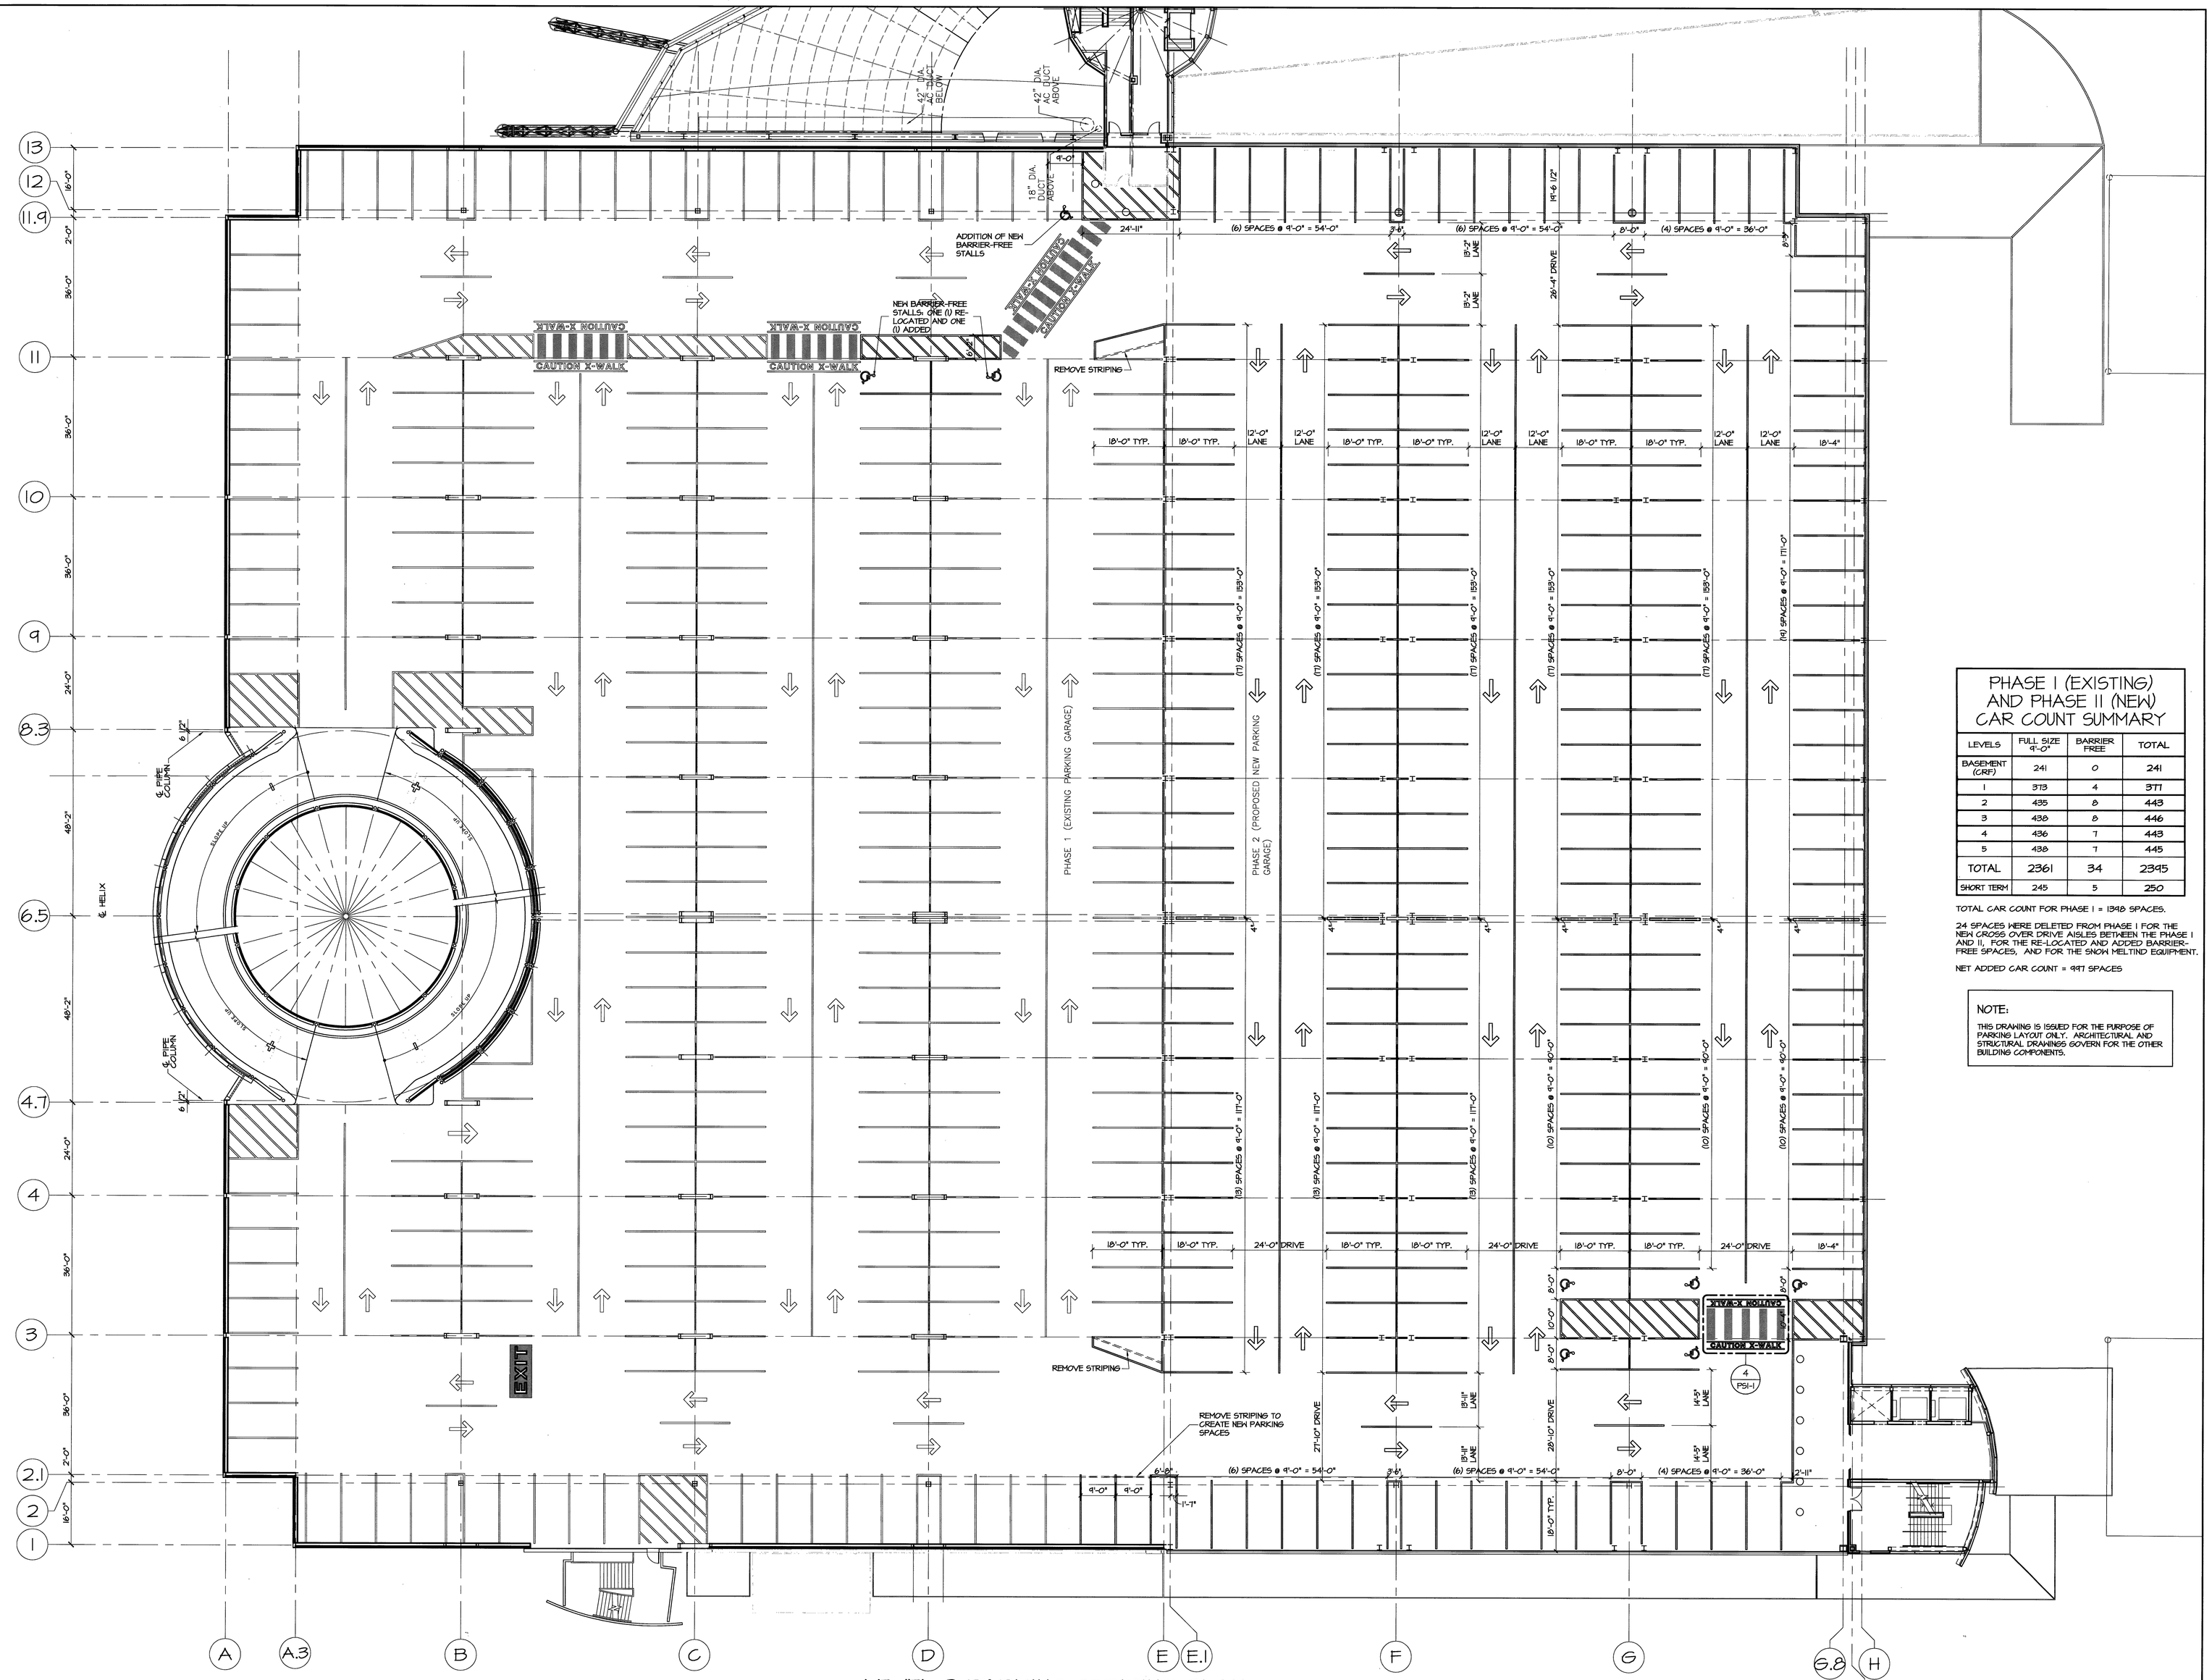

LEVEL 3 PARKING STRIPING PLAN
FOR PH I (EXISTING) & PH II (NEW)

SCALE: 1/16" = 1'-0"

PHASE I (EXISTING) AND PHASE II (NEW) CAR COUNT SUMMARY

LEVELS	FULL SIZE 9'-0"	BARRIER FREE	TOTAL
BASEMENT (CRF)	241	0	241
1	373	4	377
2	435	8	443
3	438	8	446
4	436	7	443
5	438	7	445
TOTAL	2361	34	2395
SHORT TERM	245	5	250

TOTAL CAR COUNT FOR PHASE I = 1948 SPACES.

24 SPACES WERE DELETED FROM PHASE I FOR THE NEW CROSS OVER DRIVE AISLES BETWEEN THE PHASE I AND II, FOR THE RE-LOCATED AND ADDED BARRIERS-FREE SPACES, AND FOR THE SNOW MELTIND EQUIPMENT.

NET ADDED CAR COUNT = 447 SPACES

NOTE:

THIS DRAWING IS ISSUED FOR THE PURPOSE OF PARKING LAYOUT ONLY. ARCHITECTURAL AND STRUCTURAL DRAWINGS GOVERN FOR THE OTHER BUILDING COMPONENTS.

DOMENECH HICKS & KROCKMALNIC ARCHITECTS
155 Massachusetts Ave.
Boston, MA 02115
617-267-6408
Fax 617-267-1990

RICH & ASSOCIATES
Parking Consultants
Architects · Engineers
Planners
21800 West Ten Mile, Suite 209
Southfield, Michigan 48075
Tel: 248.353.5080
Fax: 248.353.3830
Lutz, Florida
Tel: 813.949.9860
www.RichAssoc.com

ISSUED FOR CONSTRUCTION

CITY OF PORTLAND
PORTLAND, MAINE

DEPARTMENT OF WATERFRONT AND TRANSPORTATION

PWM

PORTLAND INTERNATIONAL JETPORT

PHASE II
PARKING GARAGE

1001 WESTBROOK ST.,
PORTLAND, MAINE

No.	Date	Revision

Title
LEVEL 3 PARKING STRIPING PLAN FOR PH I (EXISTING) & PH II (NEW)

Scale 1/16" = 1'-0"

LICENSED ARCHITECT RICHARD W. KINNELL AR2583 STATE OF MAINE 11/8/07

File Name 0628PS-2_3
Drawn By MRS / MTS
Checked By RWK
Job No. 0628
Date 11/16/06
Drawing No. PS2-3