THIS DRAWING IS AN INSTRUMENT OF SERVICE AND SHALL REMAIN THE PROPERTY OF PHILLIP J. DOUGHTY ASSOC. ARCHITECTS. IT SHALL NOT BE REPRODUCED OR COPIED, LENT OR DISCLOSED OR DIRECTLY OR INDIRECTLY USED FOR ANY PURPOSE OTHER THAN FOR WHICH IT IS SPECIFICALLY FURNISHED OR VISIBLY AUTHORIZED BY PHILLIP J. DOUGHTY ASSOC. ARCHITECTS IN CONNECTION WITH USAGE OR RESULTANTS.

BY VIEW IN PROG POINT

DET-A RADIANT SLAB @ INTERIOR
SCALE: 1-1/2" = 1'-0"

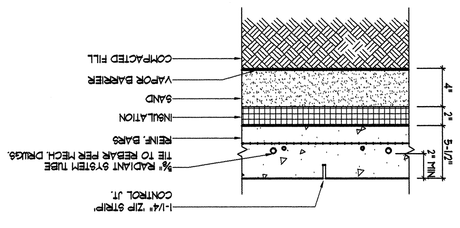

DET-B RADIANT SLAB @ TUG DRIVE-THRU
SCALE: 1-1/2" = 1'-0"

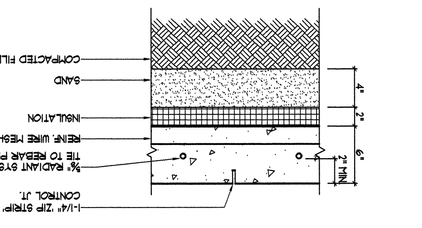

DET-C RADIANT SLAB @ SIDEWALK
SCALE: 1-1/2" = 1'-0"

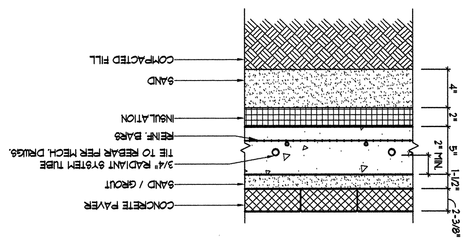

PARTITION SCHEDULE

KEY	SECTION	DESCRIPTION
1	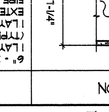	5 5/8", - .25 GAUGE METAL STUDS AT 16" OC. 5/8" GYPSUM BOARD EACH SIDE EXTEND STUDS TO STRUCTURE ABOVE, EXTEND GWB TO 4" ABOVE SUSPENDED CEILING.
2	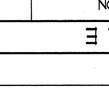	5 5/8", - .25 GAUGE METAL STUDS AT 16" OC. 5/8" GYPSUM BOARD EACH SIDE, 3-1/2" SOUND EXTEND STUDS, 1 GWB TO BOT OF DECK ABOVE.
3		5 5/8", - .25 GAUGE METAL STUDS AT 24" OC. 5/8" GYP. BD (TYPE X) EACH SIDE 3". 1-LAYER 5/8", GYPSUM BOARD (TYPE X) EACH SIDE AND 3" SOUND ATTEN. BATTS. EXTEND WALL TO BOTTOM OF ROOF DECK. FIRE CAULK.
4		5/8" FOIL BACKED GYP. BOARD ON 1"x2" WOOD FURRING STRIPS @ 24" O.C. (2-HR RATING) (UL U419)
5	DELETED	DELETED
6	DELETED	DELETED

KEY	SECTION	DESCRIPTION
7		6" - .25 GAUGE METAL C-H STUDS AT 24" OC. 1 LAYER 5/8" GWB (TYPE X) GYPSUM BOARD (CHASE SIDE) 1 LAYER 5/8" GWB (TYPE X) GYPSUM BOARD (STAIR SIDE) EXTEND STUDS 1 GWB TO ROOF DECK. 3" SOUND ATTENUATION FIRE BATT. FIRE RATED ALL PENETRATIONS. (1 HR RATING-UL U415)
8		6" - .25 GAUGE METAL C-H STUDS AT 24" OC. 1 LAYER 5/8" GWB (TYPE X) GYPSUM BOARD (STAIR SIDE) EXTEND STUDS 1 GWB TO DEFLECTION CAP @ FLOOR AND OR ROOF DECK (47 STC RATING)
9		1-5/8" CONCRETE MASONRY UNITS WITH HORIZONTAL REINFORCING @ 16" OC. VERTICALLY WITH 5/8" GYPSUM BOARD ON 1/8" RESILIENT CHANNELS @ 16" OC. ON ONE SIDE
10A		12A - 3 5/8", - .25 GAUGE METAL STUDS AT 16" OC. w/ 1-LAYER 5/8" GWB ON 1 SIDE
10B		12B - 5 5/8", - .25 GAUGE METAL STUDS AT 16" OC. w/ R-8 BATT INSULATION. 1-LAYER 5/8" GWB ON 1 SIDE
10C		12C - 7 1/2", - .25 GAUGE METAL STUDS AT 16" OC. w/ 1-LAYER 5/8" GWB ON 1 SIDE
11		6" - .25 GAUGE METAL STUDS AT 16" O.C. 6" THERMAL BATTS w/ V.B. 6" GYPSUM BOARD TYPE X ONE SIDE EXTEND STUDS BELL. 1 GWB TO BOT. OF DECK ABOVE

LEGEND

- NEW 6" CONCRETE SLAB @ TUG DRIVE-THRU
- NEW CONCRETE PAVER SYSTEM
- NEW CONC. IN-FILL OVER EXISTING CONC. SLAB
- 2 HOUR FIRE RATED WALL
- 1 HOUR FIRE RATED WALL

FIRST FLOOR

PLAN NORTH

1/8" = 1'-0"

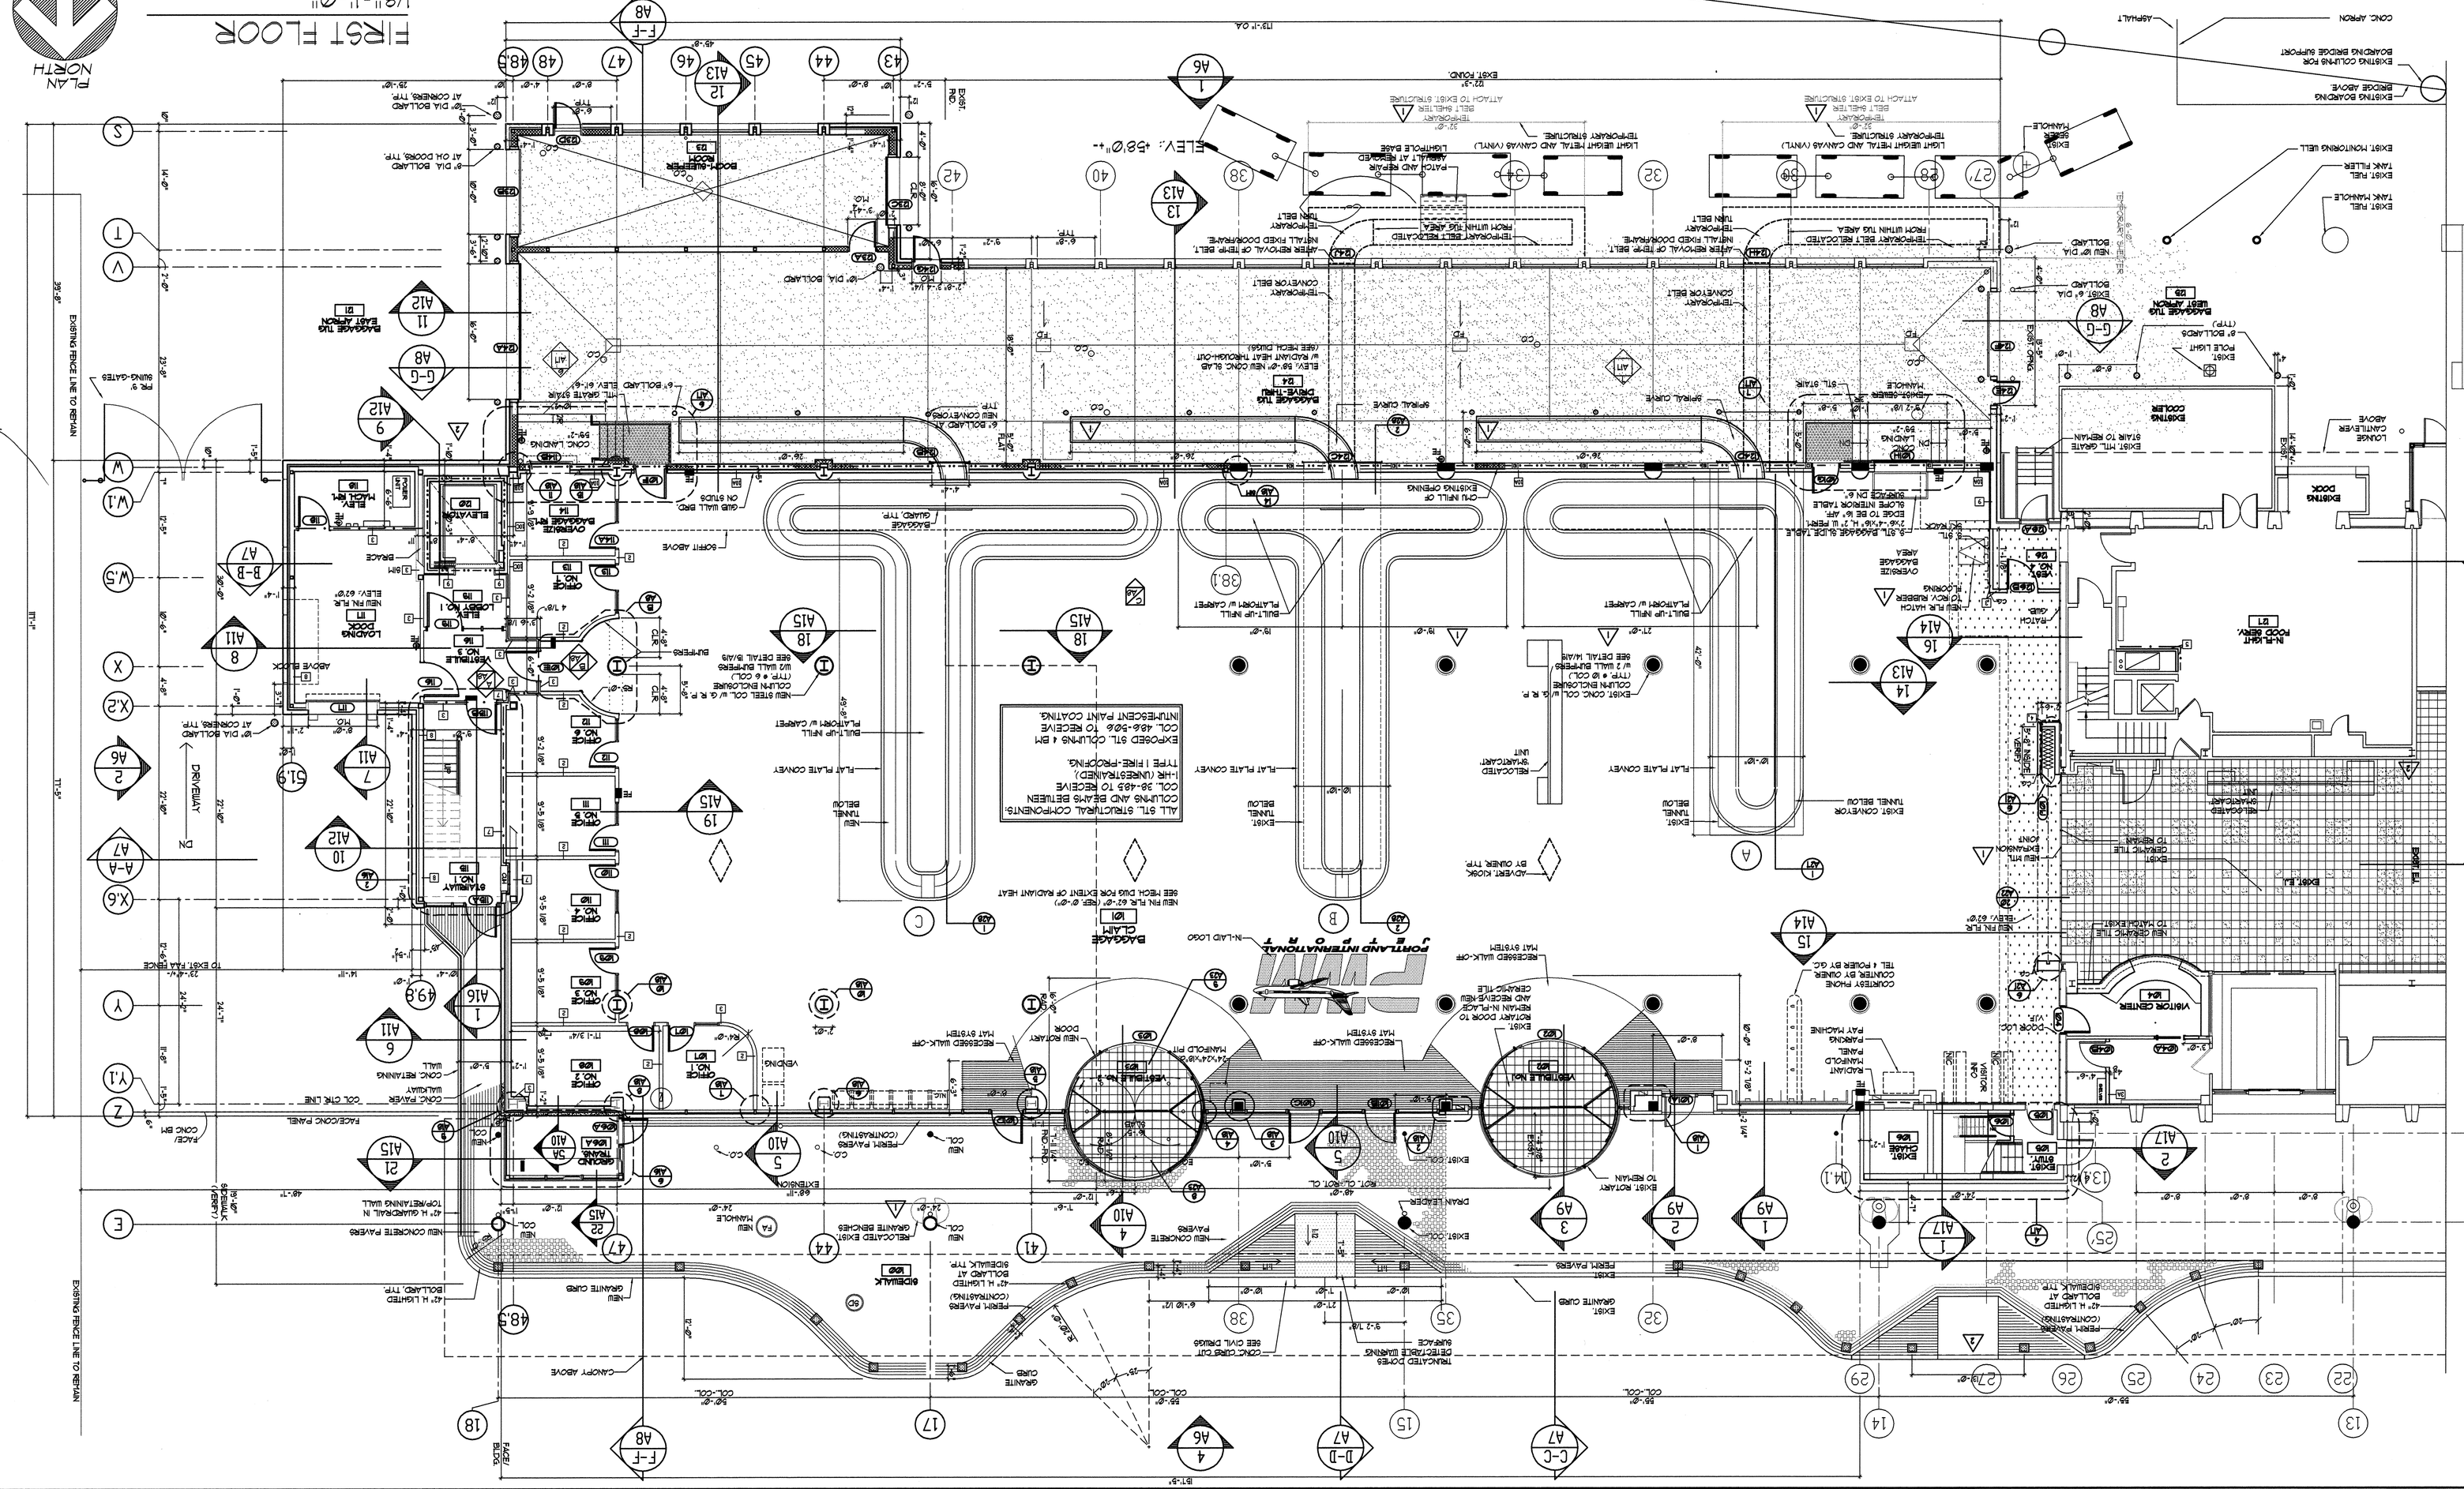
ELEV.: +58'0"+-
EXIST. RADIANT SLAB
EXISTING LOADING DOCK
EXISTING LOUNGE CANTILEVER ABOVE
EXIST. HILL GRADE
EXISTING COOLER
EXISTING LOADING DOCK
EXISTING BOARDING BRIDGE ABOVE
EXISTING CLIMBING FOR BOARDING BRIDGE SUPPORT
CONC. APRON
EXIST. FUEL TANK FILLER
EXIST. FUEL TANK MANHOLE
EXIST. MONITORING WELL
EXIST. LIGHT POLE
EXIST. BOLLARDS
NEW 18" DIA. BOLLARD
EXIST. 6" DIA. BOLLARD
PASSAGE TUG UNDER APRON
TEMPORARY CONVEYOR BELT
TEMPORARY BELT RELOCATED FROM WITHIN TUG AREA
TEMPORARY BELT RELOCATED FROM WITHIN TUG AREA
REMOVAL OF TEMP. BELT.
INSTALL FIXED DOORWAYE
TEMPORARY TUG BELT
TEMPORARY SHELTER ATTACH TO EXIST STRUCTURE
TEMPORARY SHELTER ATTACH TO EXIST STRUCTURE
LIGHT WEIGHT METAL AND CANVAS (VINYL)
LIGHT WEIGHT METAL AND CANVAS (VINYL)
PATCH AND REPAIR ASPHALT AT REMOVED LIGHTPOLE BASE
TEMPORARY STRUCTURE
TEMPORARY STRUCTURE
EXIST. RAMP
EXIST. CONVEYOR TUNNEL BELOW
EXIST. TUNNEL BELOW
EXIST. TUNNEL BELOW
EXISTING BAGGAGE AREA
EXISTING OVERSIZE BAGGAGE AREA
EXIST. RAMP
EXIST. CONVEYOR TUNNEL BELOW
RELOCATED SPRINKLER UNIT
FLAT PLATE COVER
FLAT PLATE COVER
FLAT PLATE COVER
EXIST. CONC. COL. w/ R. P. (TYP. @ 90 COL.)
EXIST. BUILT-UP MILL COLUMN ENCLOSURE w/ 3 WALL BUFFERS SEE DETAIL 1/A/A6
BUILT-UP MILL PLATFORM w/ CARPET
BUILT-UP MILL PLATFORM w/ CARPET
EXIST. CONC. COL. w/ G. R. (TYP. @ 90 COL.)
NEW STEEL COL. w/ G. R. COLUMN ENCLOSURE (TYP. @ 6 COL.)
NEW PIPE RAILING
NEW PIPE RAILING
EXIST. BUILT-UP MILL PLATFORM w/ CARPET
EXIST. BUILT-UP MILL PLATFORM w/ CARPET
EXIST. CONC. COL. w/ G. R. (TYP. @ 90 COL.)