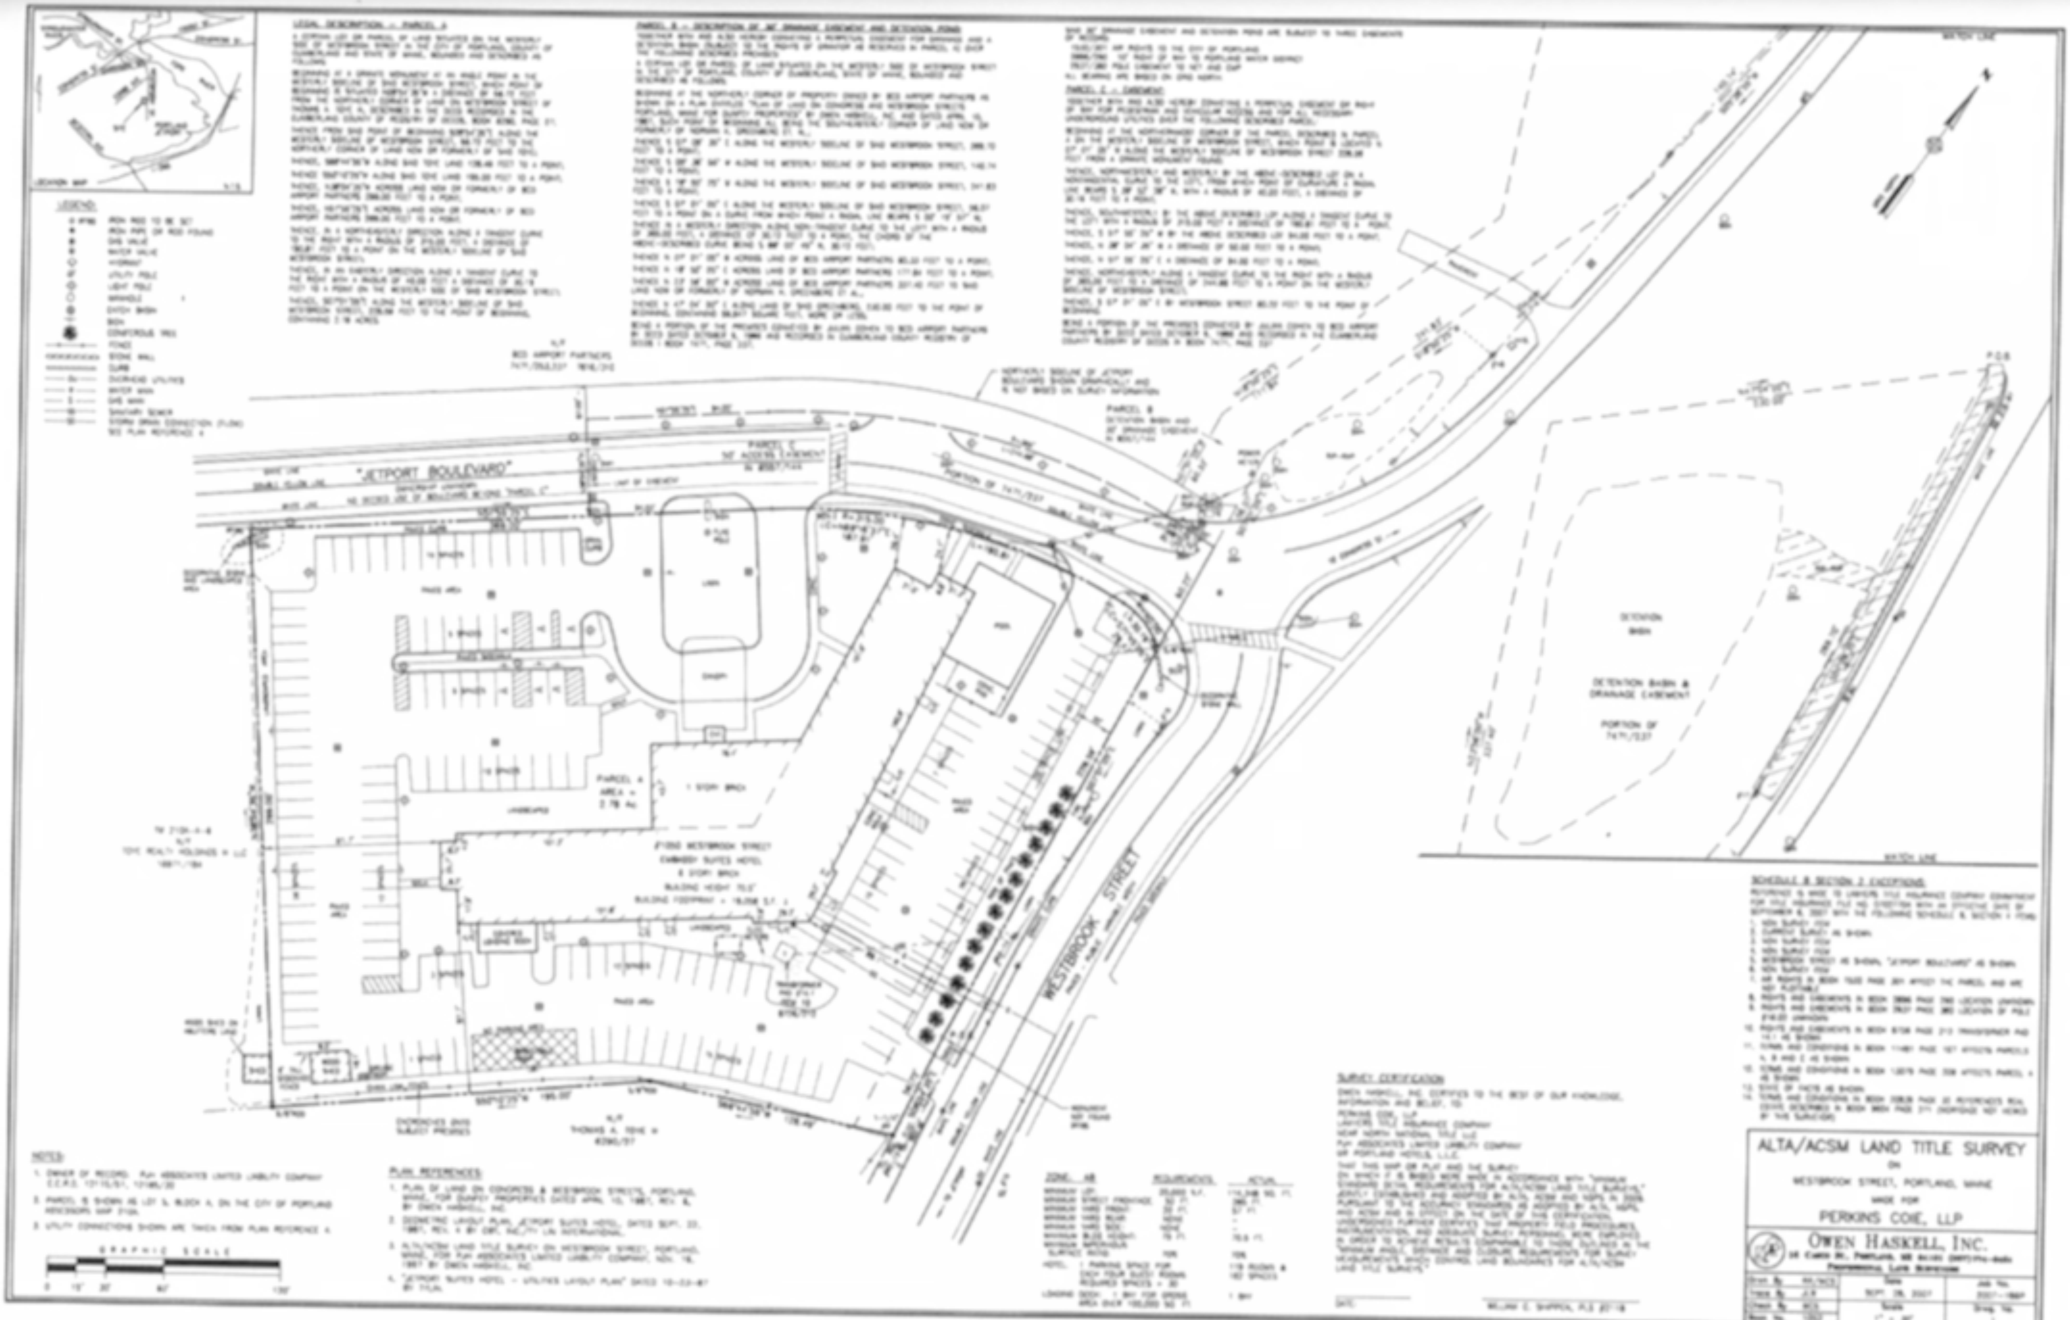

"JETPORT BOULEVARD"
WESTBROOK STREET
PARCEL A
1 STORY BRICK
EMBASSY SUITES HOTEL
DETENTION BASIN
DETENTION BASIN & DRAINAGE EASEMENT
PORTION OF 7471/337
MATCH LINE
LEGEND
NOTES:
PLAN REFERENCES
SURVEY CERTIFICATION
SCHEDULE B SECTION 2 EXCEPTIONS
LEGAL DESCRIPTION - PARCEL A
GRAPHIC SCALE
ALTA/ACSM LAND TITLE SURVEY
ON
WESTBROOK STREET, PORTLAND, MAINE
MADE FOR
PERKINS COIE, LLP
OWEN HASKELL, INC.
SEPT. 28, 2007
1" = 30'