PROPERTY OF

FMC THE AEC RESOURCE
www.fmccadd.com
141 Preble St. Portland Maine 04101
(P) 207-878-8511 (F) 207-

# ERIC DAWSON RESIDENCE
# 45 TIDE MILL RD PORTLAND MAINE

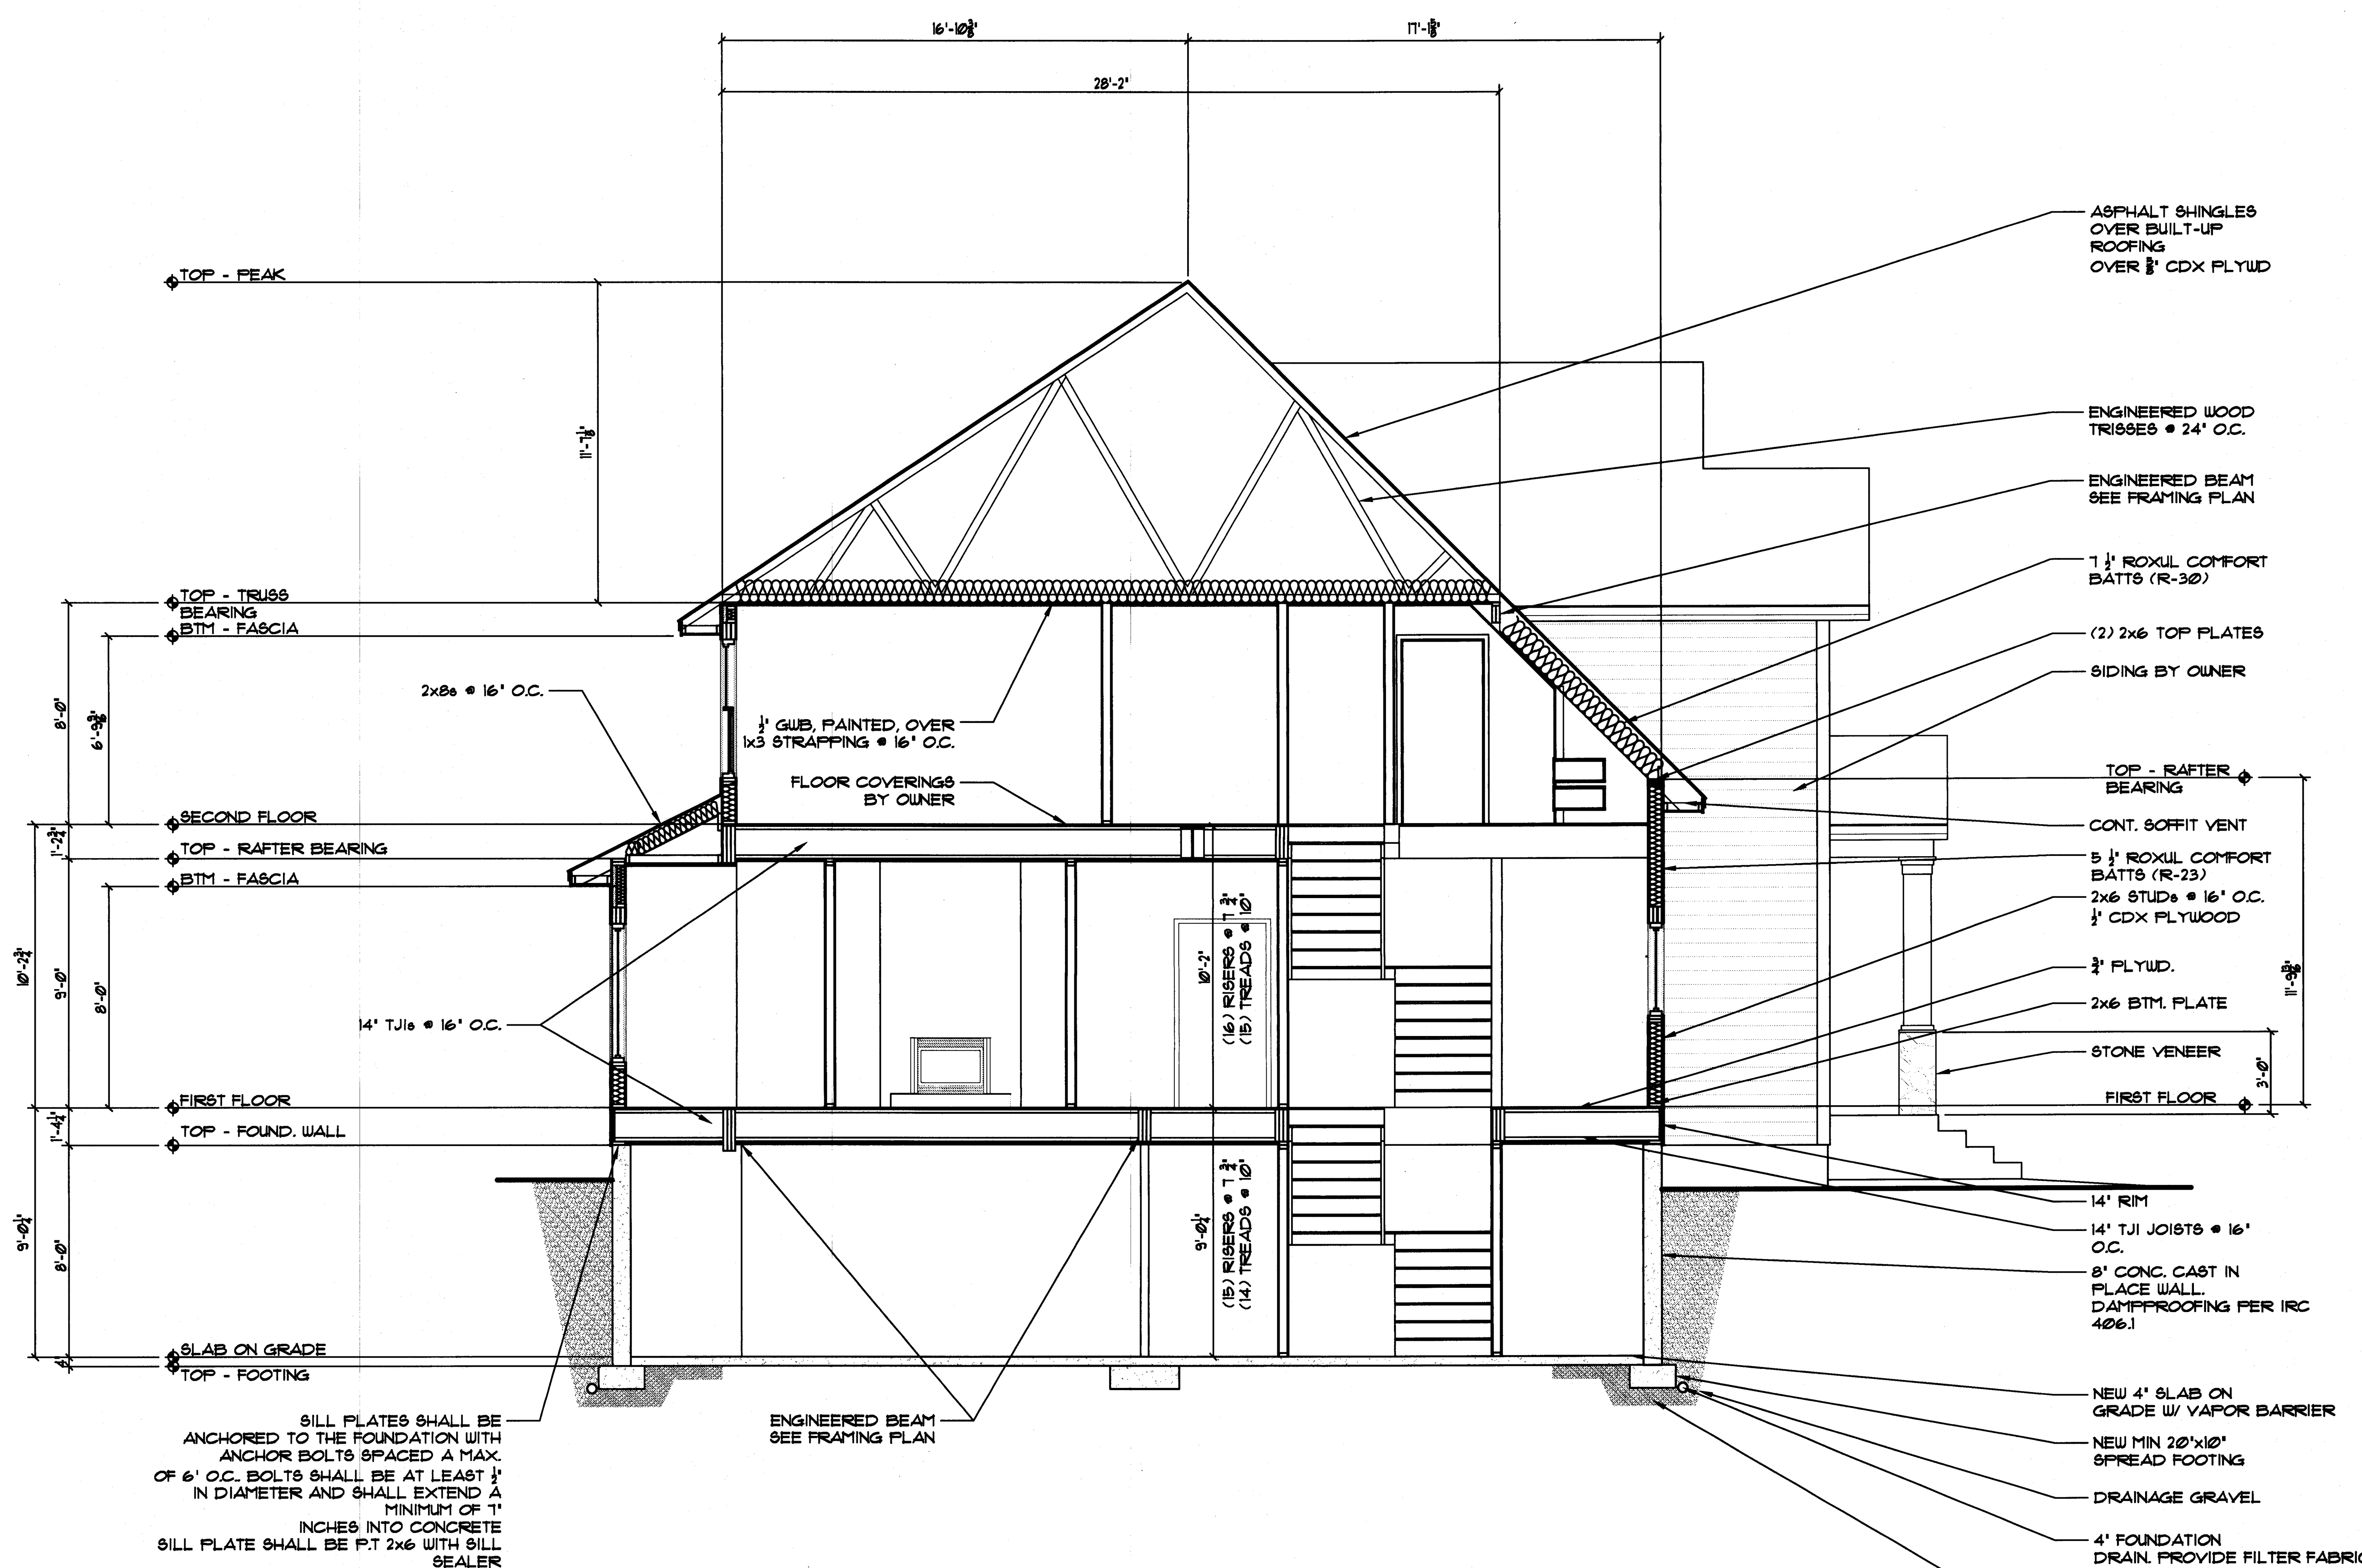


**BUILDING CROSS SECTION**

SCALE: 1/4" = 1'-0"

NOTE:

THIS DRAWING IS PROVIDED FOR INFORMATIONAL PURPOSES ONLY. IF USED FOR CONSTRUCTION. THE CONTRACTOR ASSUMES ALL RESPONSIBILITY FOR LOCAL CODE COMPLIANCE. ALL DRAWINGS, PLANS, SKETCHES ETC. ARE PROVIDED TO OUR CLIENTS BASED UPON INFORMATION PROVIDED BY THE CLIENT AND DRAWN IN ACCORDANCE WITH COMMON BUILDING PRACTICES AND LOCAL CODES. NONE OF THE EMPLOYEES OF FMC CADD DRAFTING SERVICES, INC ARE REGISTERED ARCHITECTS, ENGINEERS OR LAND SURVEYORS. ALL DIMENSIONS AND SPECIFICATIONS SHOULD BE VERIFIED BY CLIENT AND/OR CONTRACTOR BEFORE ACTUAL CONSTRUCTION BEGINS. IF DIMENSIONS AND SPECIFICATIONS ARE NOT VERIFIED BY CLIENT AND/OR CONTRACTOR BEFORE ACTUAL CONSTRUCTION BEGINS FMC CADD DRAFTING SERVICES, INC. WILL BE HELD HARMLESS FMC CADD DRAFTING SERVICES, INC. ASSUMES NO LIABILITY FOR CHANGES AND/OR REVISIONS MADE TO PLANS BY CLIENT AND/OR CONTRACTOR.

STATE OF MAINE
CHRISTOPHER F RAY
No. 10547
LICENSED
PROFESSIONAL ENGINEER

1-26-12

| | |
|---|---|
| 2. | |
| 1. | |
| REVS: | |
| CODE: | IRC 2009 |
| TOWN: | PORTLAND |
| DATE: | 01-26-12 |
| SCALE: | AS NOTED |
| DESIGNED: | SSA |
| DRAWN: | JJO |
| TITLE: | BUILDING SECTION |
| FILE: | 11-0118 |
| SHEET: | A1.10 |