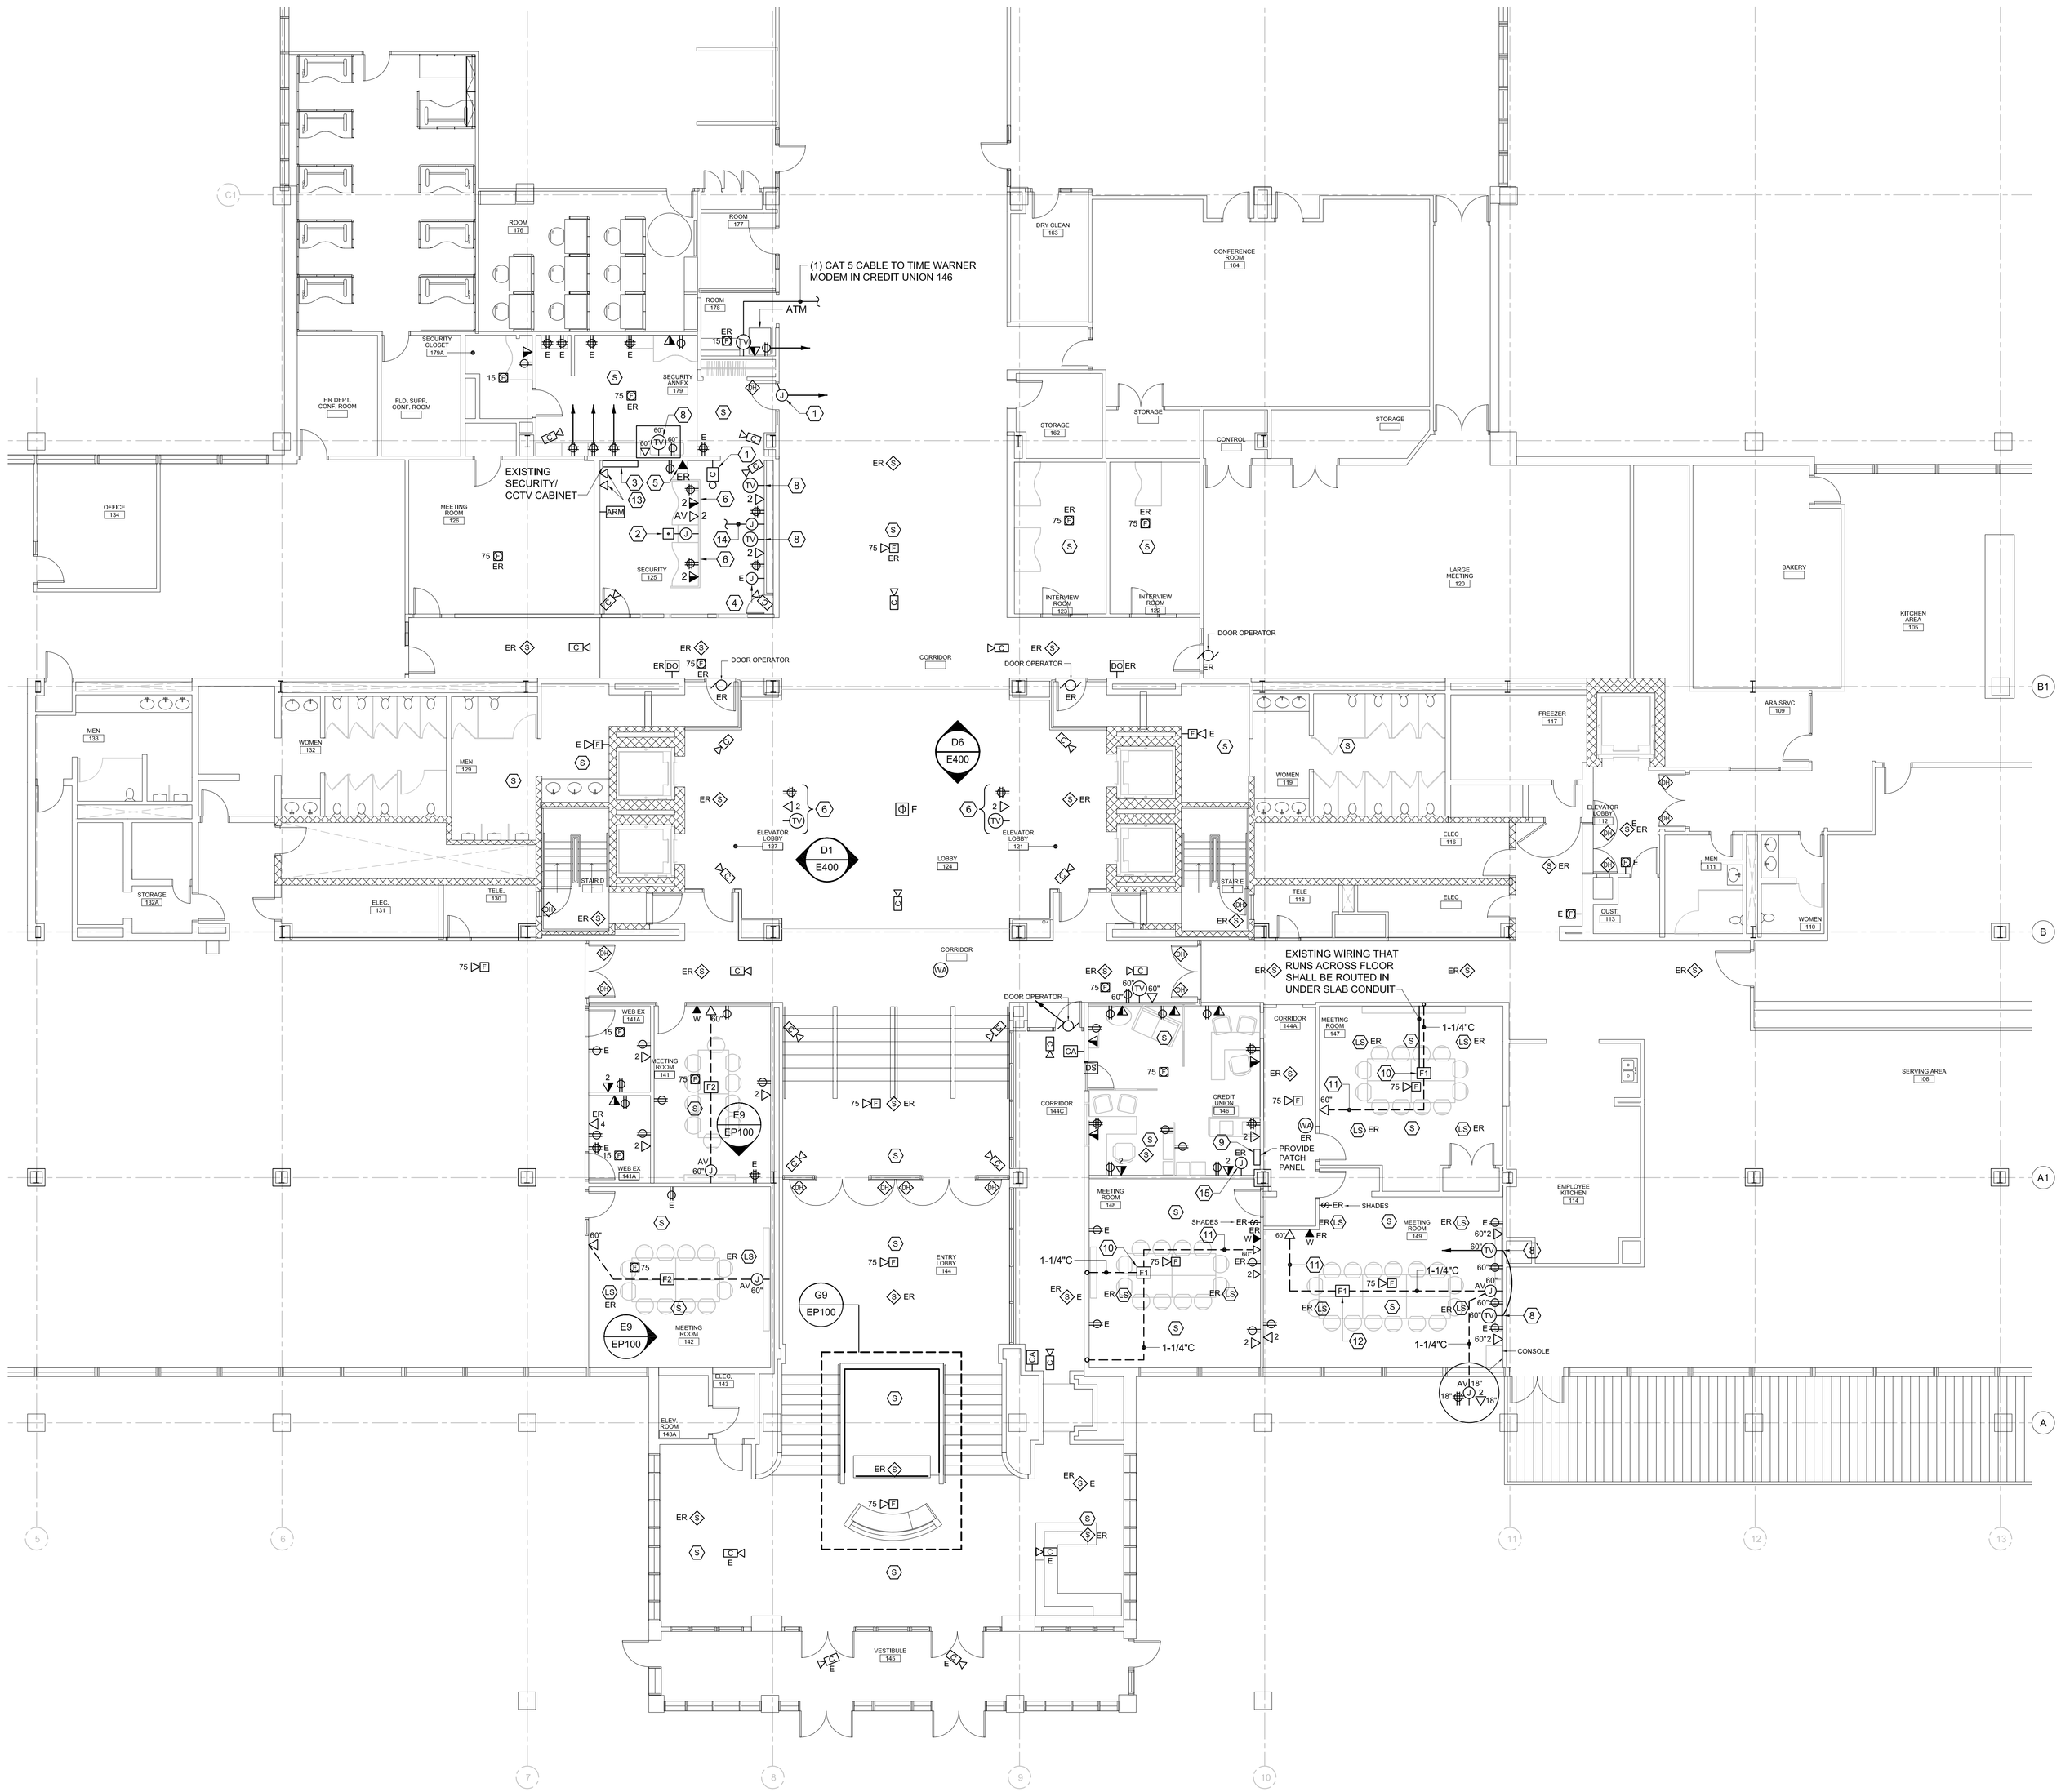

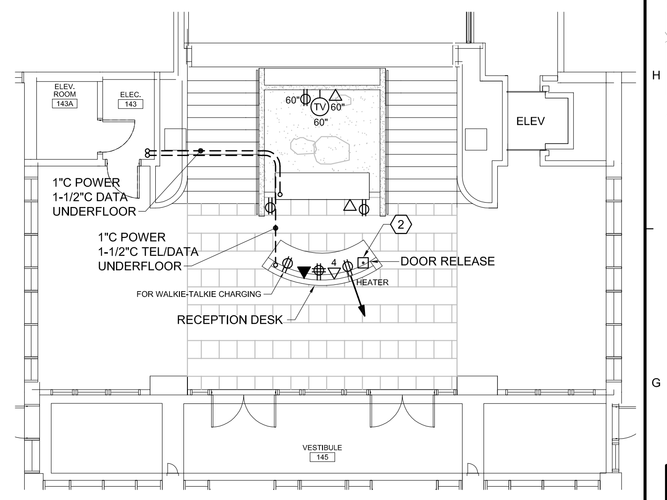

G9	RECEPTION DESK DETAIL
1/8"=1'-0"	

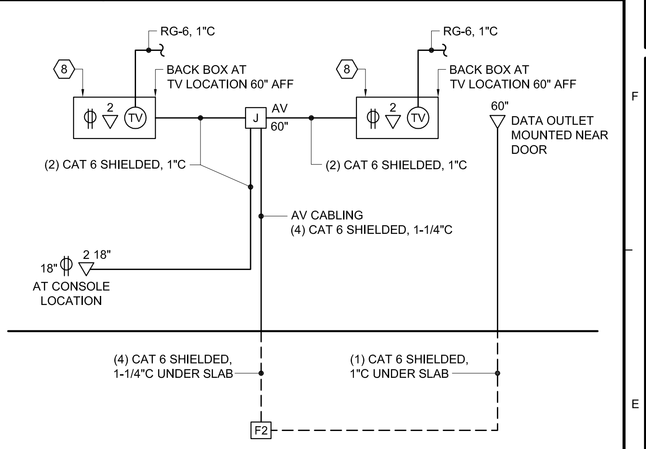

E9	AV LAYOUT FOR CONFERENCE ROOMS 141 AND 142

1. PROVIDE PHOTOBEAM ENTRY NOTIFICATION (SECO ALARM E9644EW25 AND POWER SUPPLY.) ALARM SHALL CHIME IN SECURITY 125.
2. DOOR RELEASE BUTTON AND CONTACTOR FOR RELEASE OF ENTRY LOBBY 144 DOORS. MOUNT TO DESK.
3. ALL ACCESS, SECURITY, CCTV, ETC. SHALL BE RUN TO THIS LOCATION UNO.
4. EXISTING AREA OF REFUGE WIRING, PROVIDE BLANK PLATE AND EXTEND WIRING TO NEW LOCATION
5. RELOCATED AI PHONE/OUTLET
6. PROVIDE DEVICES AND OUTLETS IN PARTITION FOR MONITORS, SEE ARCHITECTURAL DRAWINGS FOR LOCATION
7. PROVIDE A MULTI-OUTLET STRIP MOUNTED TO UNDERSIDE OF DESK
8. PROVIDE CHIEF MFG RECESSED BACKBOX AT EACH TV LOCATION, MODEL #PAC526
9. DATA CABLING IN THE CREDIT UNION SHALL TERMINATE IN THE PATCH PANEL IN THE CREDIT UNION. PROVIDE WALL PANEL AND ENCLOSURE WITH 25% SPARE CAPACITY.
10. EXISTING FLOOR BOXES SHALL BR REPLACED. EXISTING WIRING SHALL BE REUSED AND SHALL BE REROUTED THROUGH NEW UNDER SLAB CONDUIT.
11. PROVIDE (1) CAT 6 CABLE IN 1" UNDER SLAB CONDUIT.
12. EXISTING FLOOR BOXES SHALL BE REPLACED. EXISTING WIRING SHALL BE REROUTED TO NEW TV AND CONSOLE LOCATIONS THROUGH UNDER SLAB CONDUIT
13. PROVIDE IN SECURITY CABINET
14. PROVIDE (4) CAT 6 SHIELDED IN 1-1/4" CONDUIT TO AV OUTLET AT DESK
15. RELOCATED TIME WARNER MODEM. WIRE AND CONNECT AT NEW LOCATION. CONNECT ATM AND PATCH PANEL TO MODEM VIA CATEGORY 5 CABLING.

B9	KEY NOTES

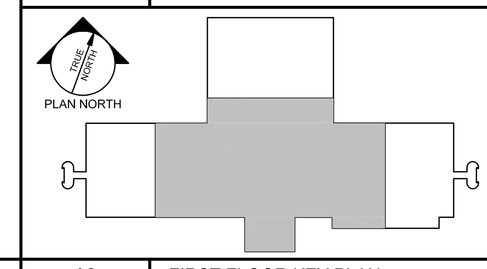

A9	FIRST FLOOR KEY PLAN
NOT TO SCALE	

A1	POWER + SYSTEMS PART PLAN ~ FIRST FLOOR
1/8" = 1'-0"	

PDT ARCHITECTS
49 DARTMOUTH STREET
PORTLAND, MAINE 04101
207-775-1059
www.pdtarchs.com

Allied Engineering
Structural Mechanical Electrical Commissioning
160 Veranda Street
Portland, Maine 04103
T: 207.221.2260
F: 207.221.2266
Web: www.allied-eng.com

allied Project No: 14005
CAD File: 14005E.dwg

COPYRIGHT 2014 PDT Architects
Reuse or reproduction of the contents of this document is not permitted without written permission of PDT Architects.

2014 UNUM - HO1 Interior Renovations
PORTLAND, MAINE

STATE OF MAINE — CATHERINE A. FAUCHER — No. 7573 — REGISTERED PROFESSIONAL ENGINEER

PDT JOB NO. 13-096
DRAWN DLL
SCALE AS NOTED
ISSUE: 2 Oct 2014 PERMIT SET
TITLE: POWER + SYSTEMS PART PLAN - FIRST FLOOR
SHEET: EP100

N:\Projects\2014\14005 ~ Unum HO1 2014 Interior Renovations\00 Drawing Files\14005E.dwg Oct 02, 2014 - 2:54pm