GENERAL NOTES:
1. COORDINATE ALL DEVICES LOCATION AND MOUNTING HEIGHTS WITH THE ARCHITECT & FURNITURE VENDOR PRIOR TO INSTALLATION.
2. HATCHED AREA NOT IN THIS SCOPE OF WORK.
3. 'E' DENOTES EXISTING DEVICE TO REMAIN. 'R' DENOTES EXISTING DEVICES TO BE RELOCATED. 'D' DENOTES EXISTING ITEM TO BE REMOVED.
4. VERIFY PROPER FUNCTIONALITY OF ALL EXISTING AND RELOCATED FIRE ALARM DEVICES, INCLUDING THEIR HOUSING, LENSES, etc... OPERATING AS INTENDED OR HAVE ABOVE NORMAL WEAR OR DEFECTS.
5. ALL WIRING WITHIN AND THROUGH THE OPEN TO STRUCTURE AREAS SHALL BE IN EMT.

KEYNOTES:

1 EXISTING DEVICE TO BE RELOCATED INTO NEW CEILING. EXTEND ALL ASSOCIATED CONDUIT AND WIRING AS REQUIRED.

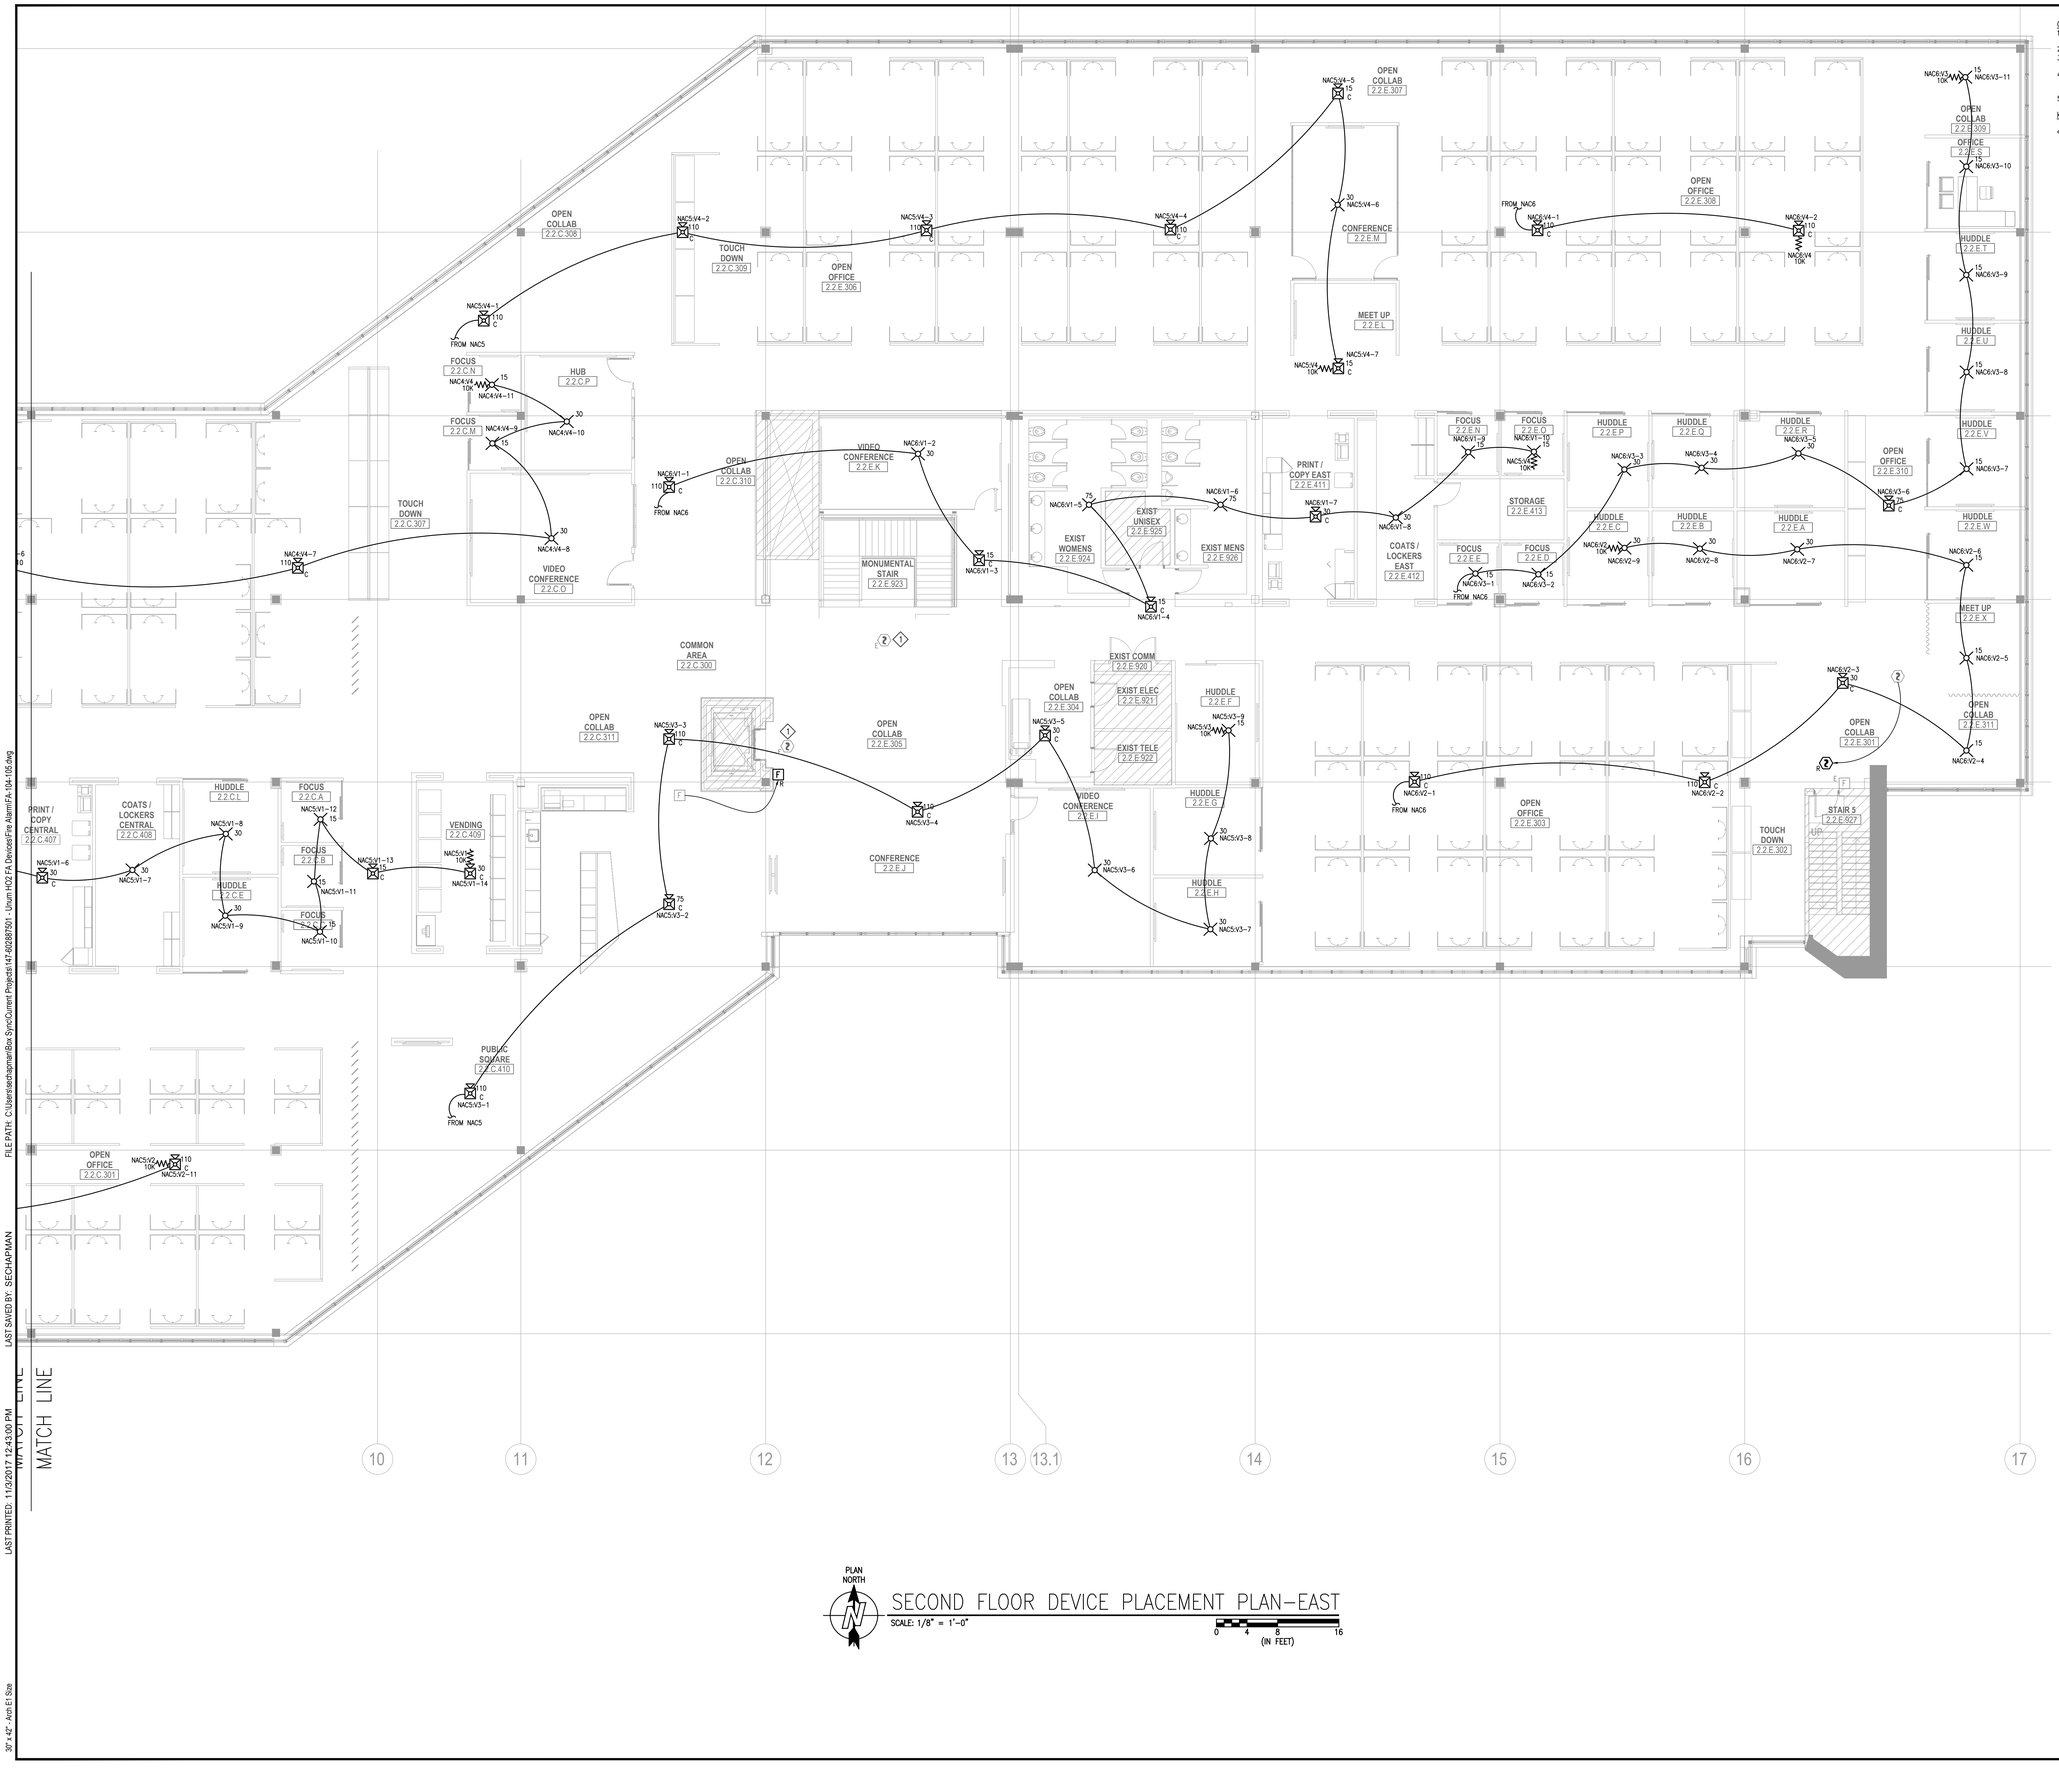

PLAN NORTH

SECOND FLOOR DEVICE PLACEMENT PLAN–EAST

SCALE: 1/8" = 1'-0"

0 4 8 16 (IN FEET)

tyco SimplexGrinnell
Safer. Smarter. Tyco.™
DISTRICT - 147
30 THOMAS DRIVE
WESTBROOK, ME 04092
SERVICE: 207-854-6443
PHONE: 207-854-6440
FAX: 207-854-6449

UNUM WORKPLACE TRANSFORMATION - HO2

UNUM HO2
2211 CONGRESS ST, MAIL STOP B146
PORTLAND, ME 04102-1941

ISSUE LOG			
MARK	DATE	CHK	DESCRIPTION
2	4/21		Revisions shown with ▲ symbol

DRAWN BY:	PRANESH
CHECKED BY:	AO
ISSUE DATE:	11/3/17
JOB #:	602887501
PROJECT #:	147:
SIMPLEXGRINNELL ©	2017
SYSTEM:	FIRE ALARM SYSTEM
SHEET:	SECOND FLOOR DEVICE PLACEMENT PLAN-EAST

FA-105

The information contained herein is the property of Tyco Simplex Grinnell and is not to be used for any purpose other than that for which it is expressly provided. Reproduction or disclosure in whole or in part to any third party without the written permission of Tyco Simplex Grinnell is prohibited. Tyco Simplex Grinnell disclaims all liability for the use or misuse of contents by any third party. Simplex Grinnell disclaims all liability for the use of or misuse of deliverables files by the user or any third party and such use will be at user's sole risk. User shall, to the fullest extent permitted by law, defend, indemnify, and hold Simplex Grinnell harmless from and against any and all claims, damages, losses, liabilities, costs and expenses (including attorneys' fees and court costs) arising out of or relating to such use or misuse. This information may not be sold or transferred to any third party, used on other projects or additions to this project for which it was prepared, or used for completion of this project by any third party. 

FILE PATH: C:\Users\aochapman\Box Sync\Current Projects\147-602887501 - Unum HO2 FA Devices\Fire Alarm\FA-104-105.dwg
LAST SAVED BY: SECHAPMAN
LAST PRINTED: 11/3/2017 12:43:00 PM
PAPER SIZE: 36" x 42" Arch E1 Size