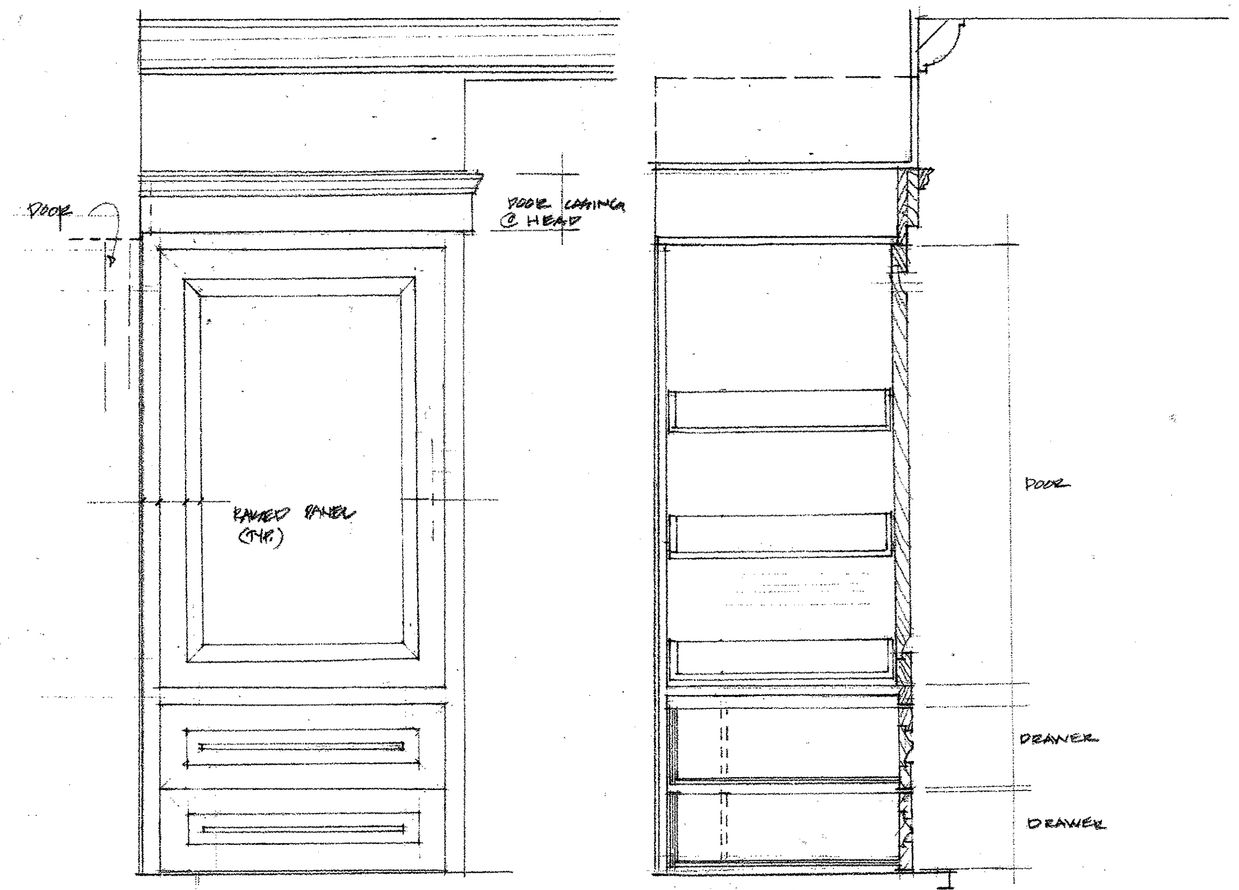

ELEVATION VANITY CABINET
1½" DETAIL

SECTION @ VANITY CABINET
1½"

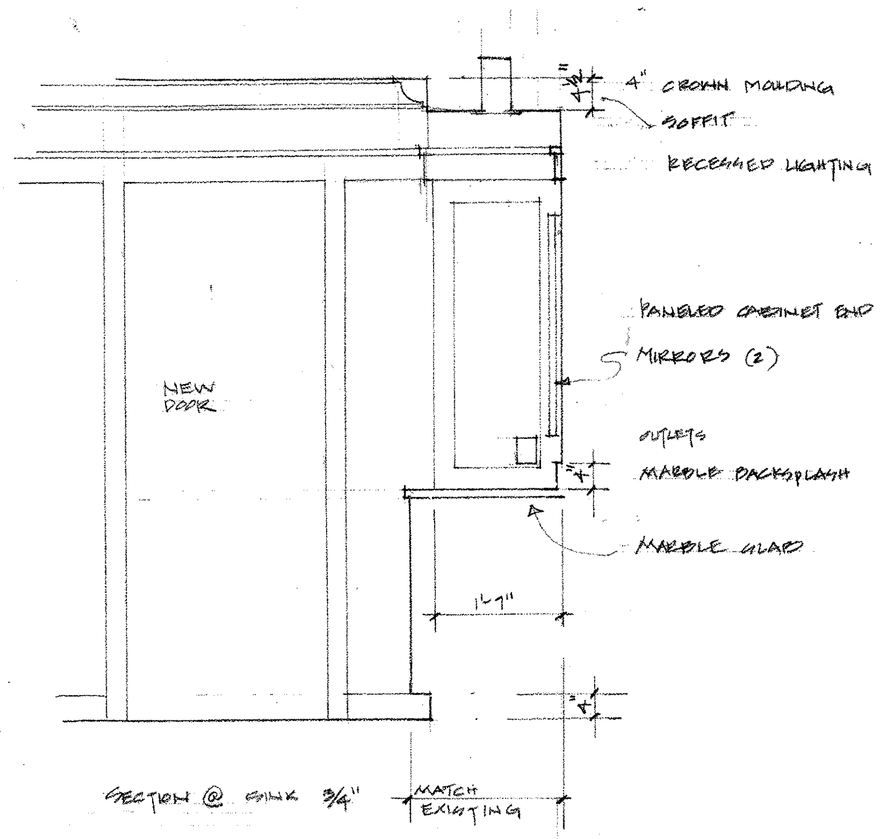

SECTION @ SINK 3/4" MATCH EXISTING

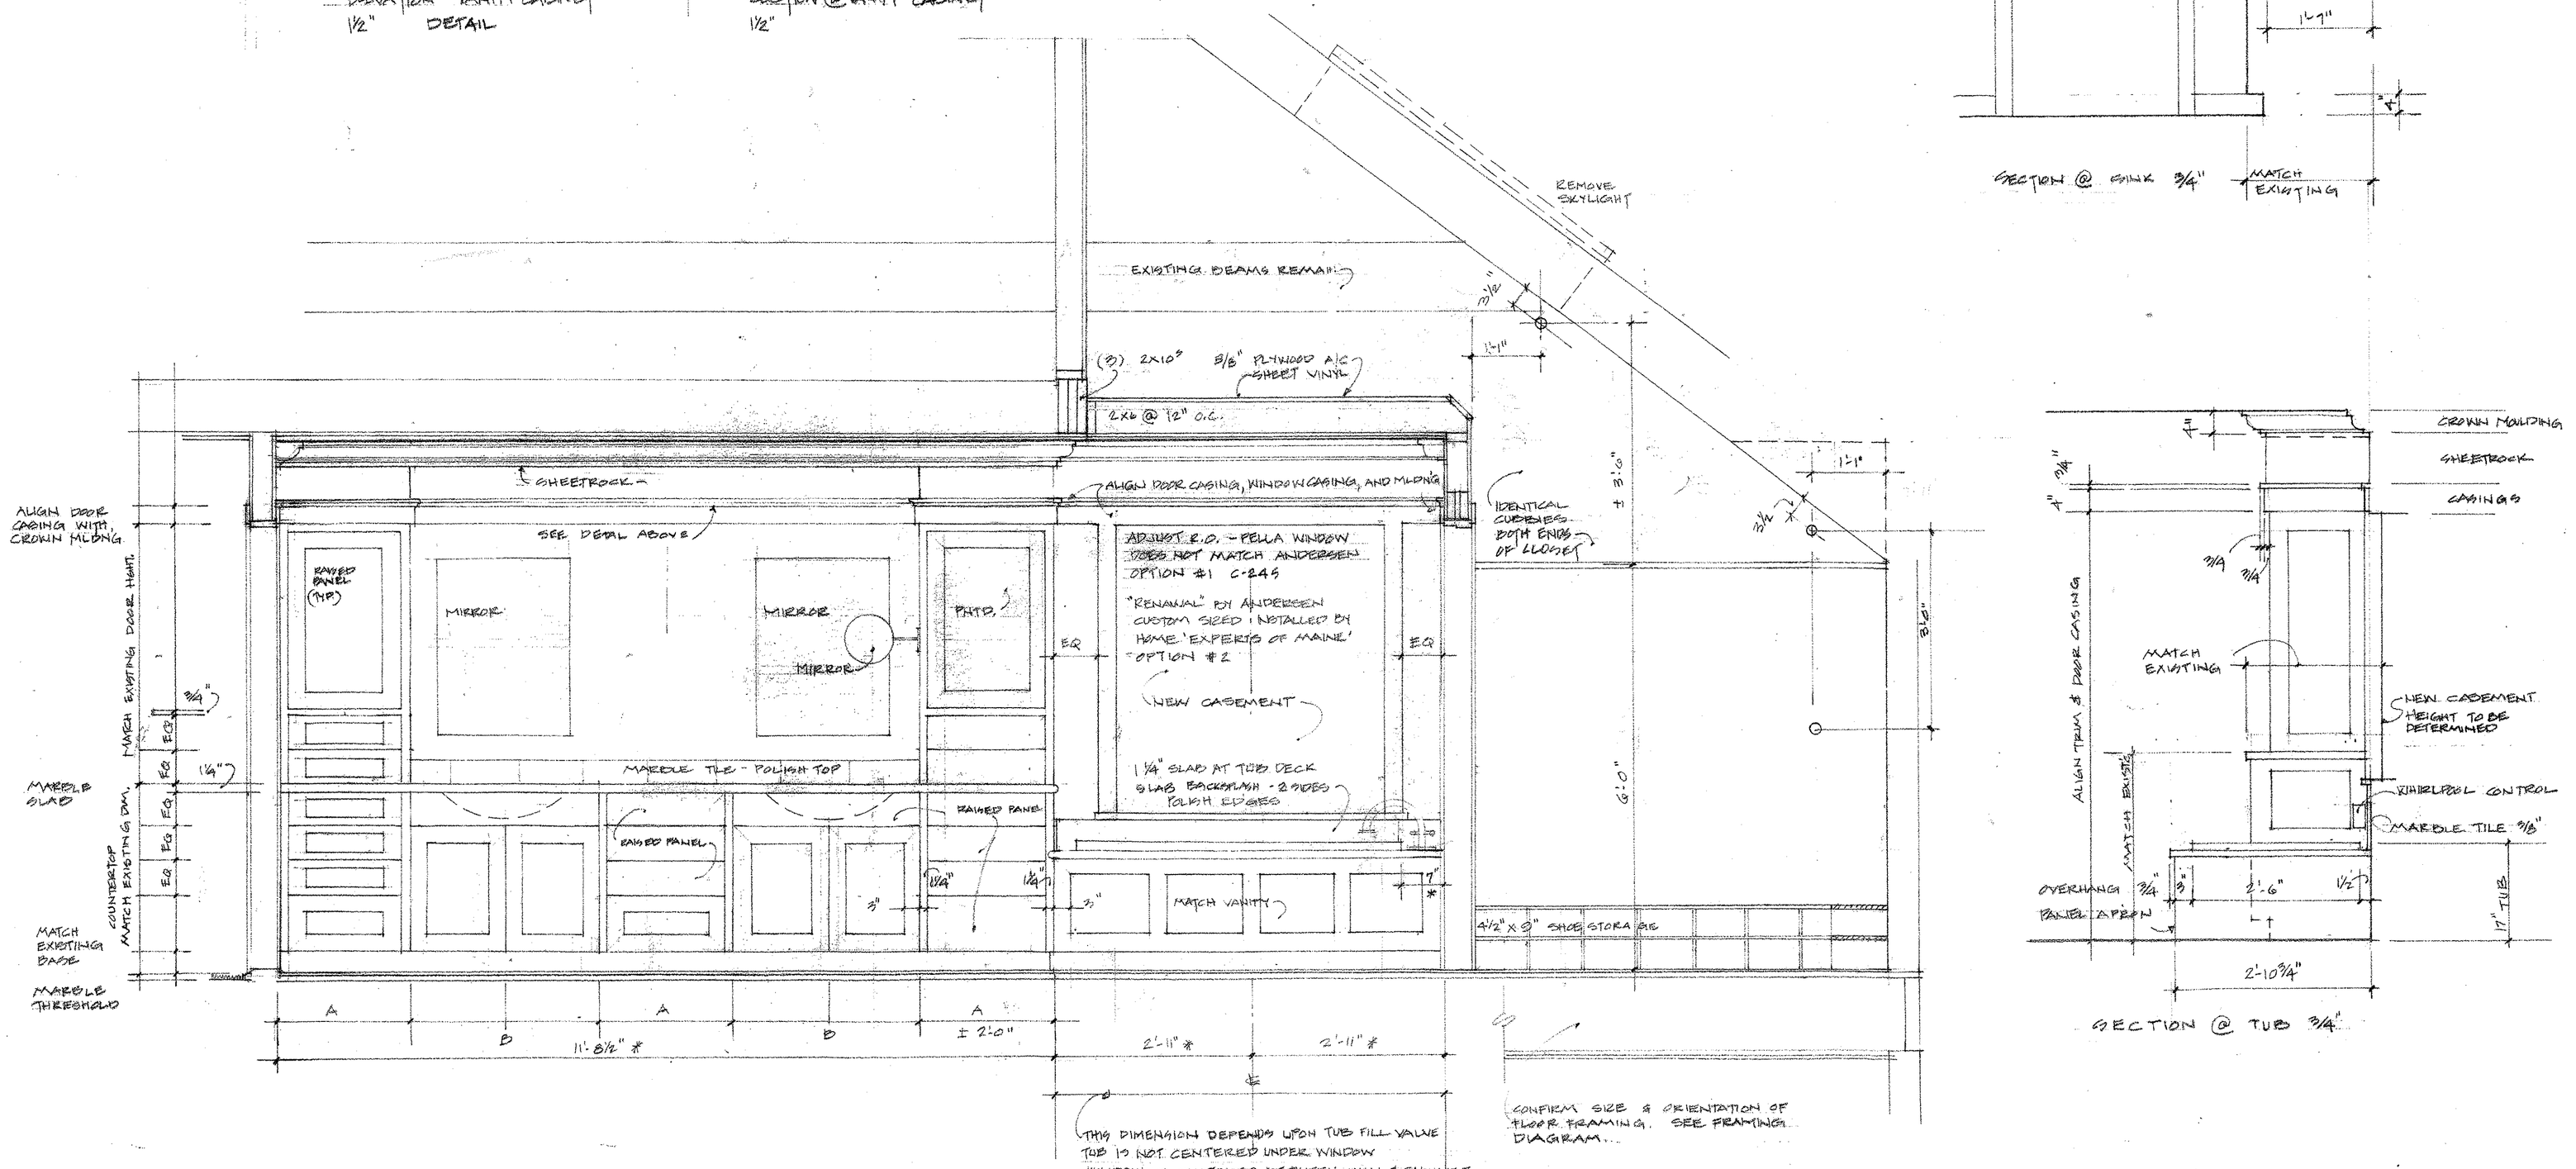

SECTION @ TUB ¾"

EVA AND HALSEY FRANK

BATHROOM RENOVATION
INTERIOR ELEVATION ¾" = 1'-0"
SECTION THRU ATTIC
BUILT-IN DETAILS 1½" = 1'-0"
3" = 1'-0"

ELIZABETH CHAPMAN - ARCHITECT
207 282 0569

5/11
7/13