NOTES:

1. Top of Brick Shelf (TOBS) shall be El. 99'-4" (8" below 1st Floor FF) unless noted otherwise.
2. See Foundation Plan on Drawing S2.0 for location of all other components.

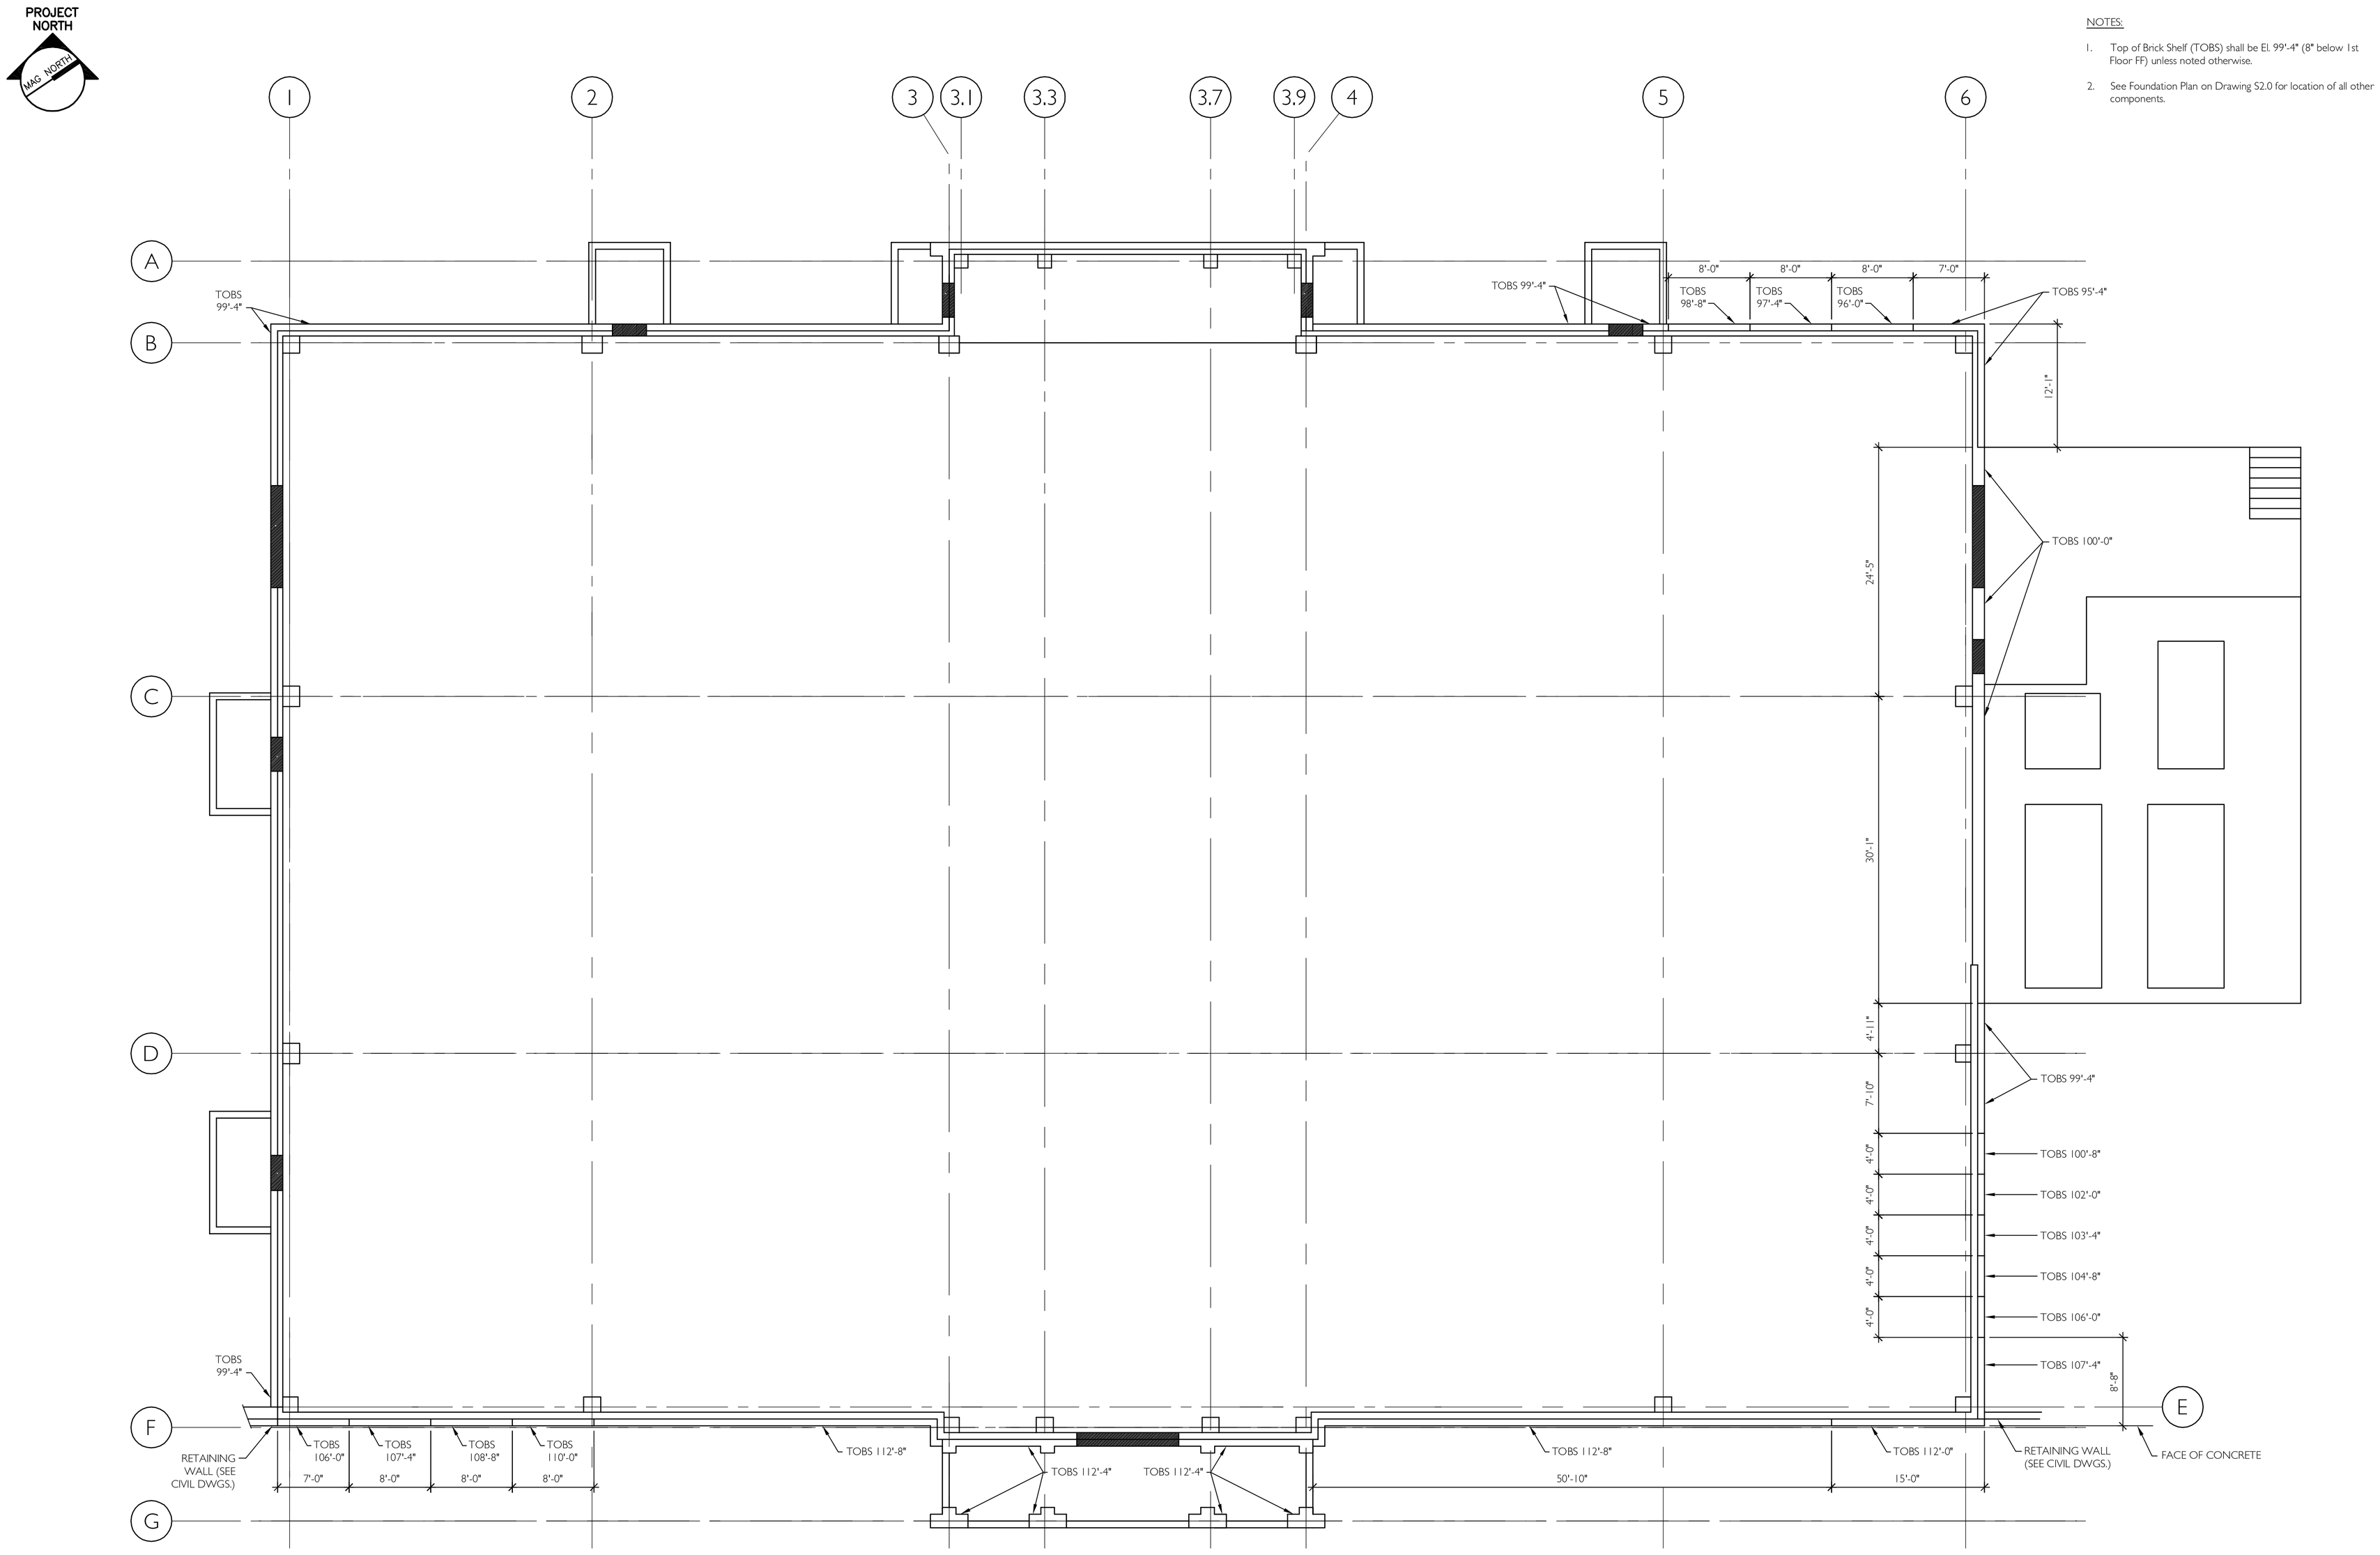

A1 | BRICK SHELF ELEVATION PLAN

1/8" = 1'-0"

SMRT

Price Structural Engineers, Inc.

This document does not supercede stamped structural document.

PROJECT NORTH
MAG. NORTH

PROJECT TITLE:
MAINE TURNPIKE AUTHORITY ADMINISTRATION BUILDING
PORTLAND, MAINE

ISSUED FOR BIDDING / CONSTRUCTION
7-9-07

REV	DESCRIPTION	DATE
0	BIDDING/CONSTRUCTION	7-9-07

GRAPHIC SCALE: 0" 1"

SCALE:	AS NOTED
PROJECT MANAGER:	SLB
JC/DRAWN BY:	TCM/TDP
A/E OF RECORD:	DAP
CAD FILE:	MTA/S3.6/116-06
PROJECT NO:	06016
DATE:	7-9-07

SHEET TITLE:
BRICK SHELF ELEVATION PLAN

SHEET No. S3.6

© COPYRIGHT 2006 SMRT INC.