CANOPY | LAYOUT OVERVIEW

PERMIT

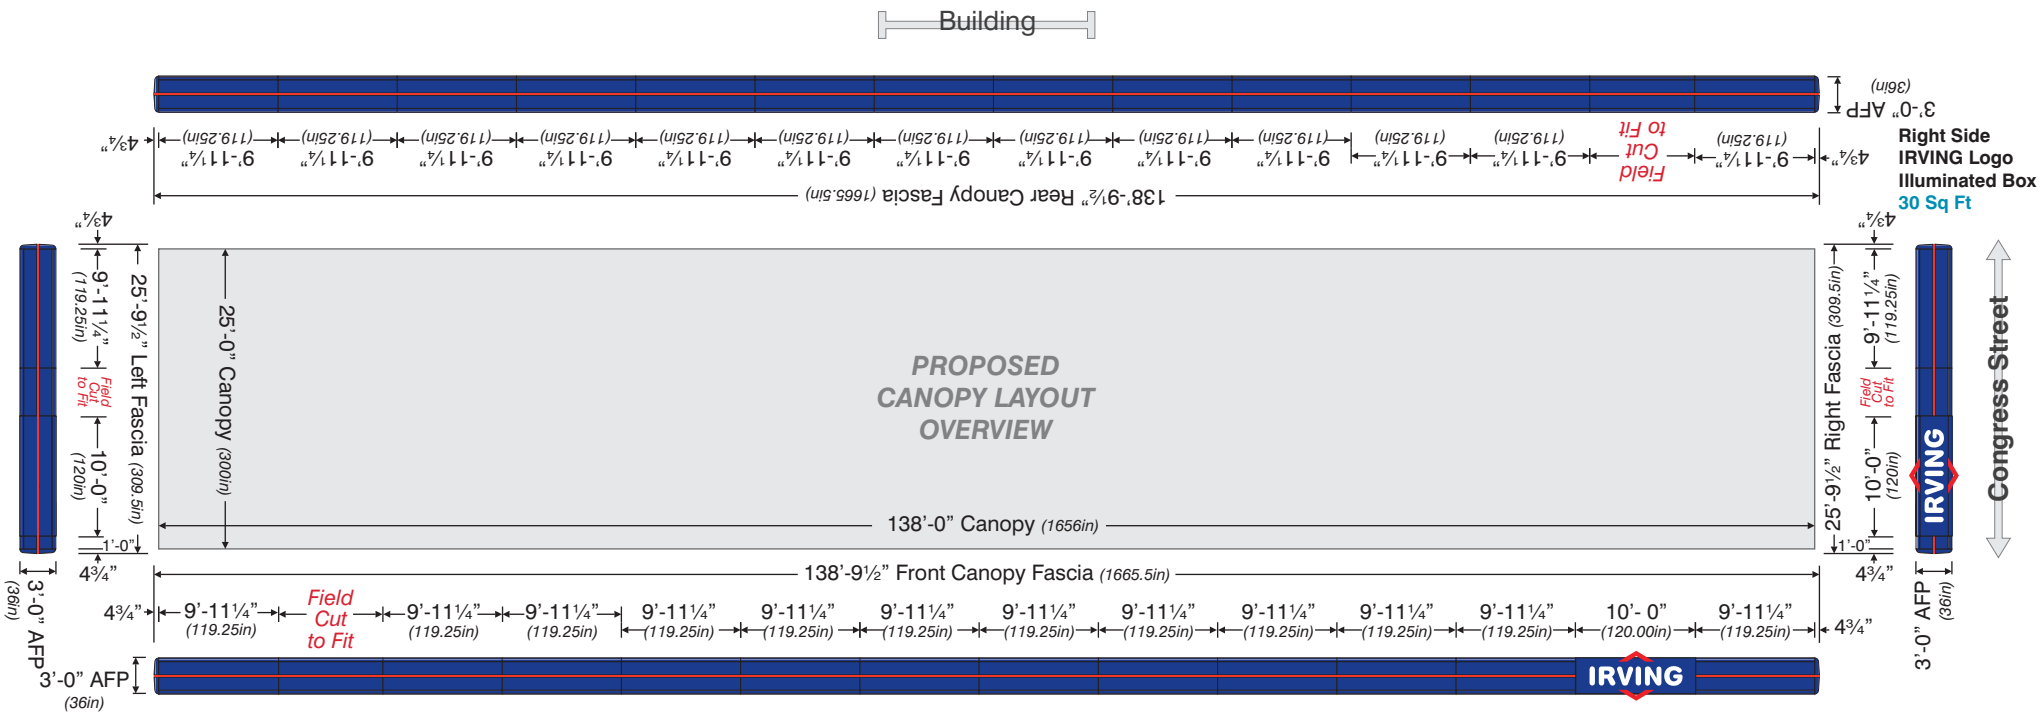

O-1 | Canopy Layout
Scale | 1/16" = 1'-0"

IRVING

Futura Hv BT

C1	Pantone 2746C Irving Blue	C2	Pantone 185C Irving Red

NOTE: COLORS AND PHOTOGRAPHIC PRESENTATIONS ON THIS DRAWING ARE FOR VISUAL AID ONLY. EXACT COLORS SHOULD BE OBTAINED THROUGH COLOR SWATCHES SUPPLIED UPON REQUEST.

3M™ MCS™ Warranty

DWG
Z:\Irving Oil\Locations\ME\Portland\003514-2231\Design\003514-2231_Permit Drawing.cdr

pro signs
www.prosign.net

251 Boot Road
Downingtown PA 19335
TEL 610.518.5881
FAX 610.518.5244
WWW info@prosign.net

Irving Oil
2282 Congress Street
Portland, ME

Copyright, Pro Sign Company, 2015
THIS DRAWING INCLUDES DATA THAT IS PROPRIETARY INFORMATION OF PRO SIGN COMPANY. IT SHALL NOT BE USED, DUPLICATED OR DISCLOSED IN WHOLE OR PART FOR ANY PURPOSE OTHER THAN TO EVALUATE THIS PROPOSAL. IF A CONTRACT IS AWARDED TO THIS PROPOSER AS A RESULT OF OR IN CONNECTION WITH THE SUBMISSION OF THIS DATA, THE DEFEREE SHALL HAVE THE RIGHT TO USE OR DISCLOSE THE DATA TO THE EXTENT PROVIDED IN THE RESULTING CONTRACT.

REV	Design	PM	By
10	EMA	JMA	FXH
9			

Date 12.7.15

PR | 003514-2231
SF | X